


This drawing and the design it covers are the property of ENGINEERS INDIA LIMITED. They are merely loaned and on the borrower's express agreement that they will not be reproduced, copied, loaned, exhibited nor used except in the limited way and private use permitted by any written consent given by the lender to the borrower.



ENGINEERS INDIA LIMITED  
RO-KOLKATA

RO-KOLKATA

|          |            |                            |                    |     |          |                        |    |    |       |                     |      |
|----------|------------|----------------------------|--------------------|-----|----------|------------------------|----|----|-------|---------------------|------|
| JOB NO.: | 6907       |                            |                    |     |          |                        |    |    |       | DRAWING NO.         | REV. |
| CIENT:   | BCPL       | 6907-02-41-051-118 (REV.1) | P & ID             |     |          |                        |    |    |       |                     |      |
|          |            | 6907-051-16-46-3034 (RELA) | VESSEL DESIGN DATA | 0   | 31.03.10 | ISSUED FOR ENGINEERING | SK | RR | AKG   | 6907-051-16-43-3105 | 0    |
| PLANT:   | GSU, LAKWA | DWG. NO.                   | REF. DRAWING       | NO. | DATE     | REVISION               | BY | CH | APPD. |                     |      |

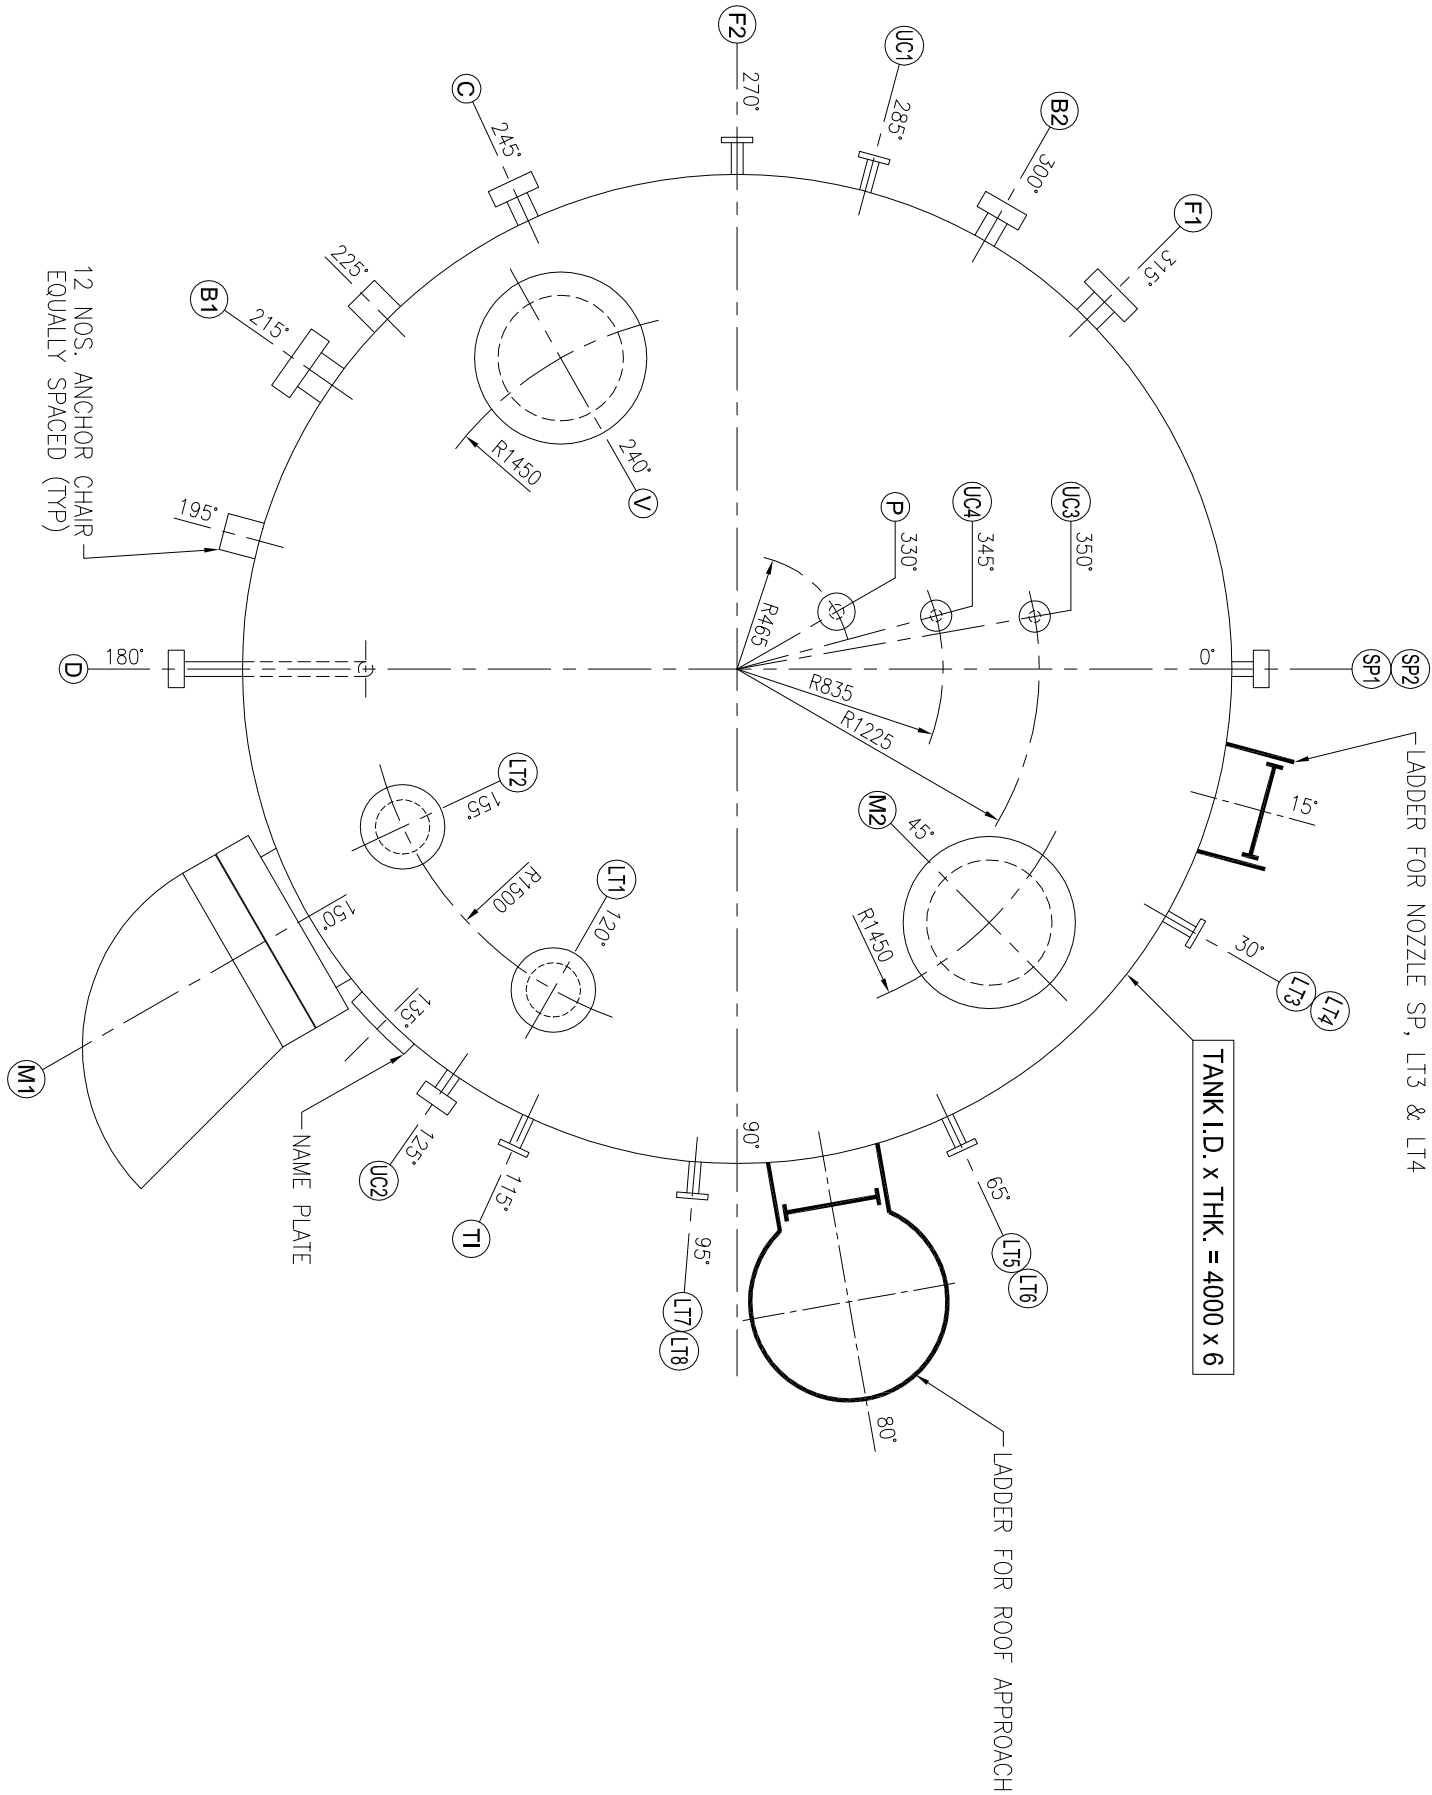

**NOTE:-**

1. ALL DIMENSIONS ARE IN MM, UNLESS OTHERWISE SPECIFIED.
2. SIZE OF NOZZLES P & V WILL BE DECIDED BY VENDOR. HENCE ORIENTATION OF THESE NOZZLES SHALL BE KEPT UNDER HOLD.
3. VENDOR TO CONFIRM THE ROOF NOZZLE ORIENTATION BASED ON STRUCTURAL BEAM LOCATION.

NOZZLE ORIENTATION FOR  
AMINE STORAGE TANK  
(051-TT-101)

DRAWING NO.

REV.