
 


This drawing and the design it covers are the property of ENGINEERS INDIA LIMITED. They are merely loaned and on the borrower's express agreement that they will not be reproduced, copied, loaned, exhibited, nor used except in the limited way and private use permitted by any written consent given by lender to the borrower.

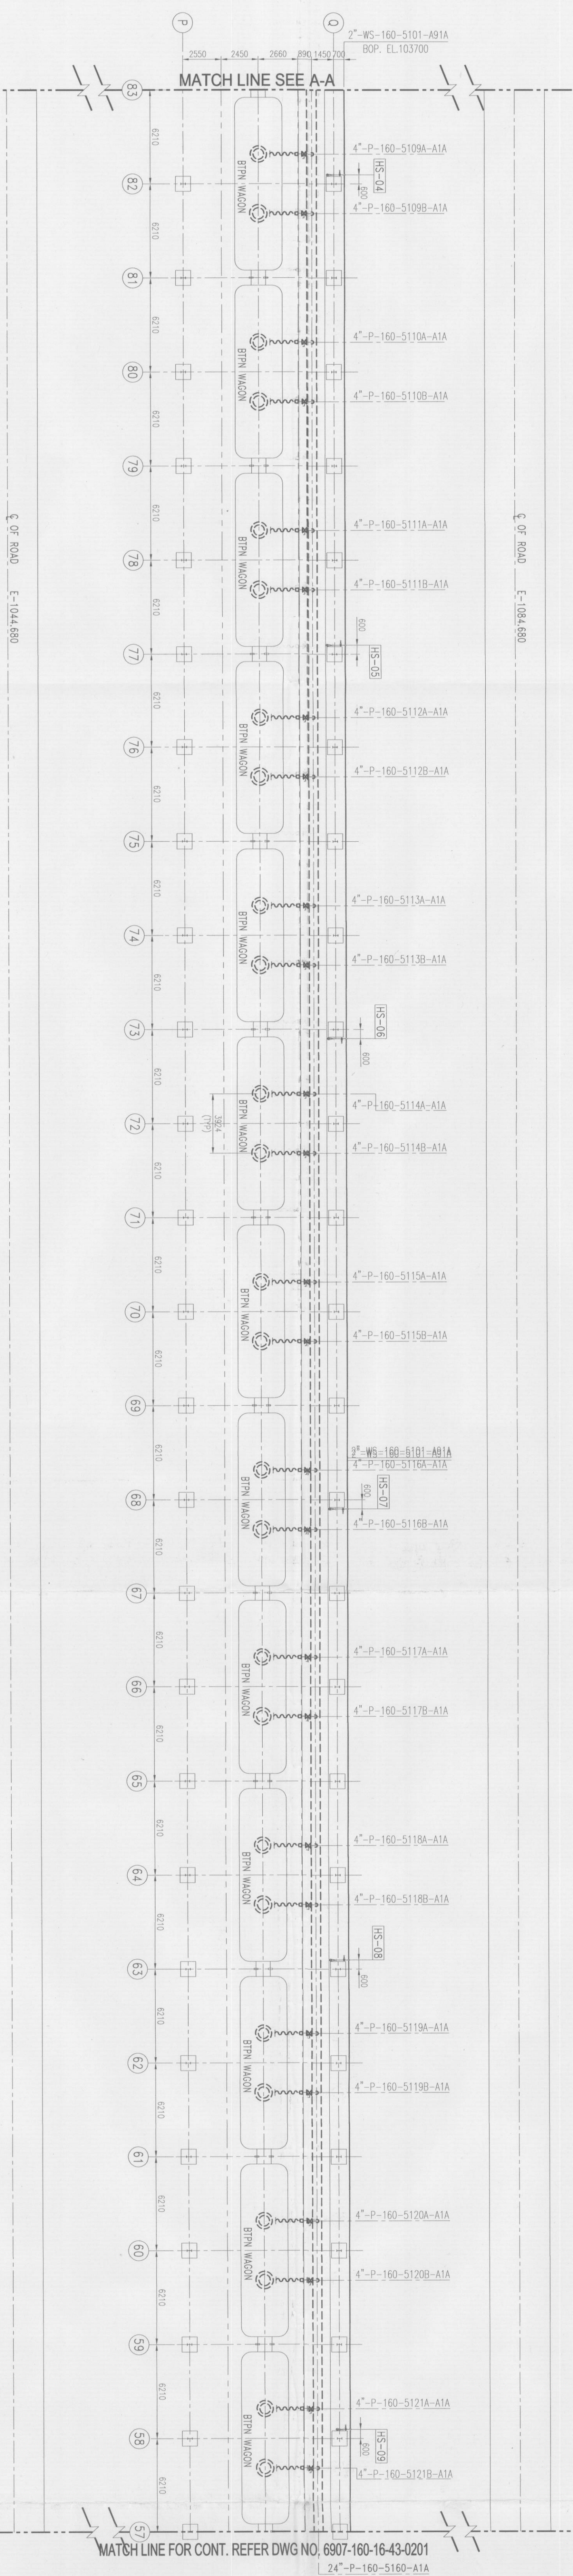

1. ALL DIMENSION & ELEVATION ARE IN MM AND CO-ORDINATES ARE IN METER.
2. LEVEL 1000.00 IS THE PAVEMENT HIGH POINT WHICH CORRESPONDS TO RL 102400.
3. NON-STRUCTURE COMPONENTS ARE MARKED BASED ON ORIGNAL PIOT PLAN, RAILWAY SINKING ACQUISITORS FOR MATHEMATIA/PLANDIGING DRAWING NO. 6907-16-61-61-003.
4. MONKEY LADDER (REFER RL 510.74-68-007 REL/6) TO BE PROVIDED FOR FA-510 & FA-510 TO BE SUITABLE SITE CONDITION.
5. THIS SUPPORT SHALL BE PROVIDED OUTSIDE THE PILE TRENCH TO SUIT A SITE. STRUCTURE CAN BE PROVIDED ON THE CURB WALL OR CURB WALL HEIGHT CAN BE INCREASED TO FIT THE INSEEN PILE ON THE TOP TO SUPPORT THIS PILE.
6. JUMPS UP TO 15 SHALL BE SMOOTH JOINT AT SITE.
7. PILE CUT LENGTHS FOR SMALL BORE UNITS SHALL BE CONFIRMED AT SITE.
8. RADIOGRAPHY/DP/VEPI SHALL BE AS PER IND STANDARDS & STRESS BEHAVING AS PER WELDON SPECIFICATIONS.

BATTERY LIMIT
BOTTOM OF PIPE
℄ OF PIPE
GRADE/PLATFORM ELEVATION
TOP OF STEEL
℄ CENTRE LINE
WORKING POINT
NOT TO SCALE
HIGH PAYEMENT POINT
H HOLD

NO.	DATE	REVISIONS	BY	CHKD	APPD.	PERM.
3	02/05/12	REVISED & REISSUED FOR CONSTRUCTION	S/Sgt	MM		
2	04/03/11	REVISED & REISSUED FOR CONSTRUCTION	MM	DB/MM		
1	03/03/11	REVISED & REISSUED FOR CONSTRUCTION	MM	DB/MM		
0	27/12/10	ISSUED FOR CONSTRUCTION	MM	DB/MM	AKG	

इंजीनियर्स
इंडिया लिमिटेड
ENGINEERS
INDIA LIMITED
(A Govt of India Undertaking)

BPL BRAHMAPUTRA CRACKER AND POLYMER LIMITED
(A Joint Venture Company of GAIL (India) Ltd., Oil, NRIL & Govt. of Assam)




नाकशा	अनलोडिंग के लिये	RAILWAY SIDING FACILITIES

PIPING PLAN FOR AREA - 01

यह आरेख और इसमें दिया गया अधिकृत इंजीनियर्स इंडिया लिमिटेड की संपत्ति है न केवल उधार लिए गए हैं और उपायकर्ता ने यह स्पष्ट समझौता किया है कि न तो इसे पुनरुत्पादित किया जाएगा, न नकल की जाएगी, न उधार दिए जाएंगे, न प्रदर्शित किए जाएंगे और न ही सीमित और निजी प्रयोग के अलावा इसका कोई अन्य प्रयोग होगा और यह प्रयोग उधार देने वाले द्वाारा उपायकर्ता को लिखित रूप में दी गई सहमति से होगा।

This drawing and the design it covers are the property of ENGINEERS INDIA LIMITED. They are merely loaned and on the borrower's express agreement that they will not be reproduced, copied, loaned, exhibited, nor used except in the limited way and private use permitted by any written consent given by lender to the borrower.

6907-160-16-43-0301

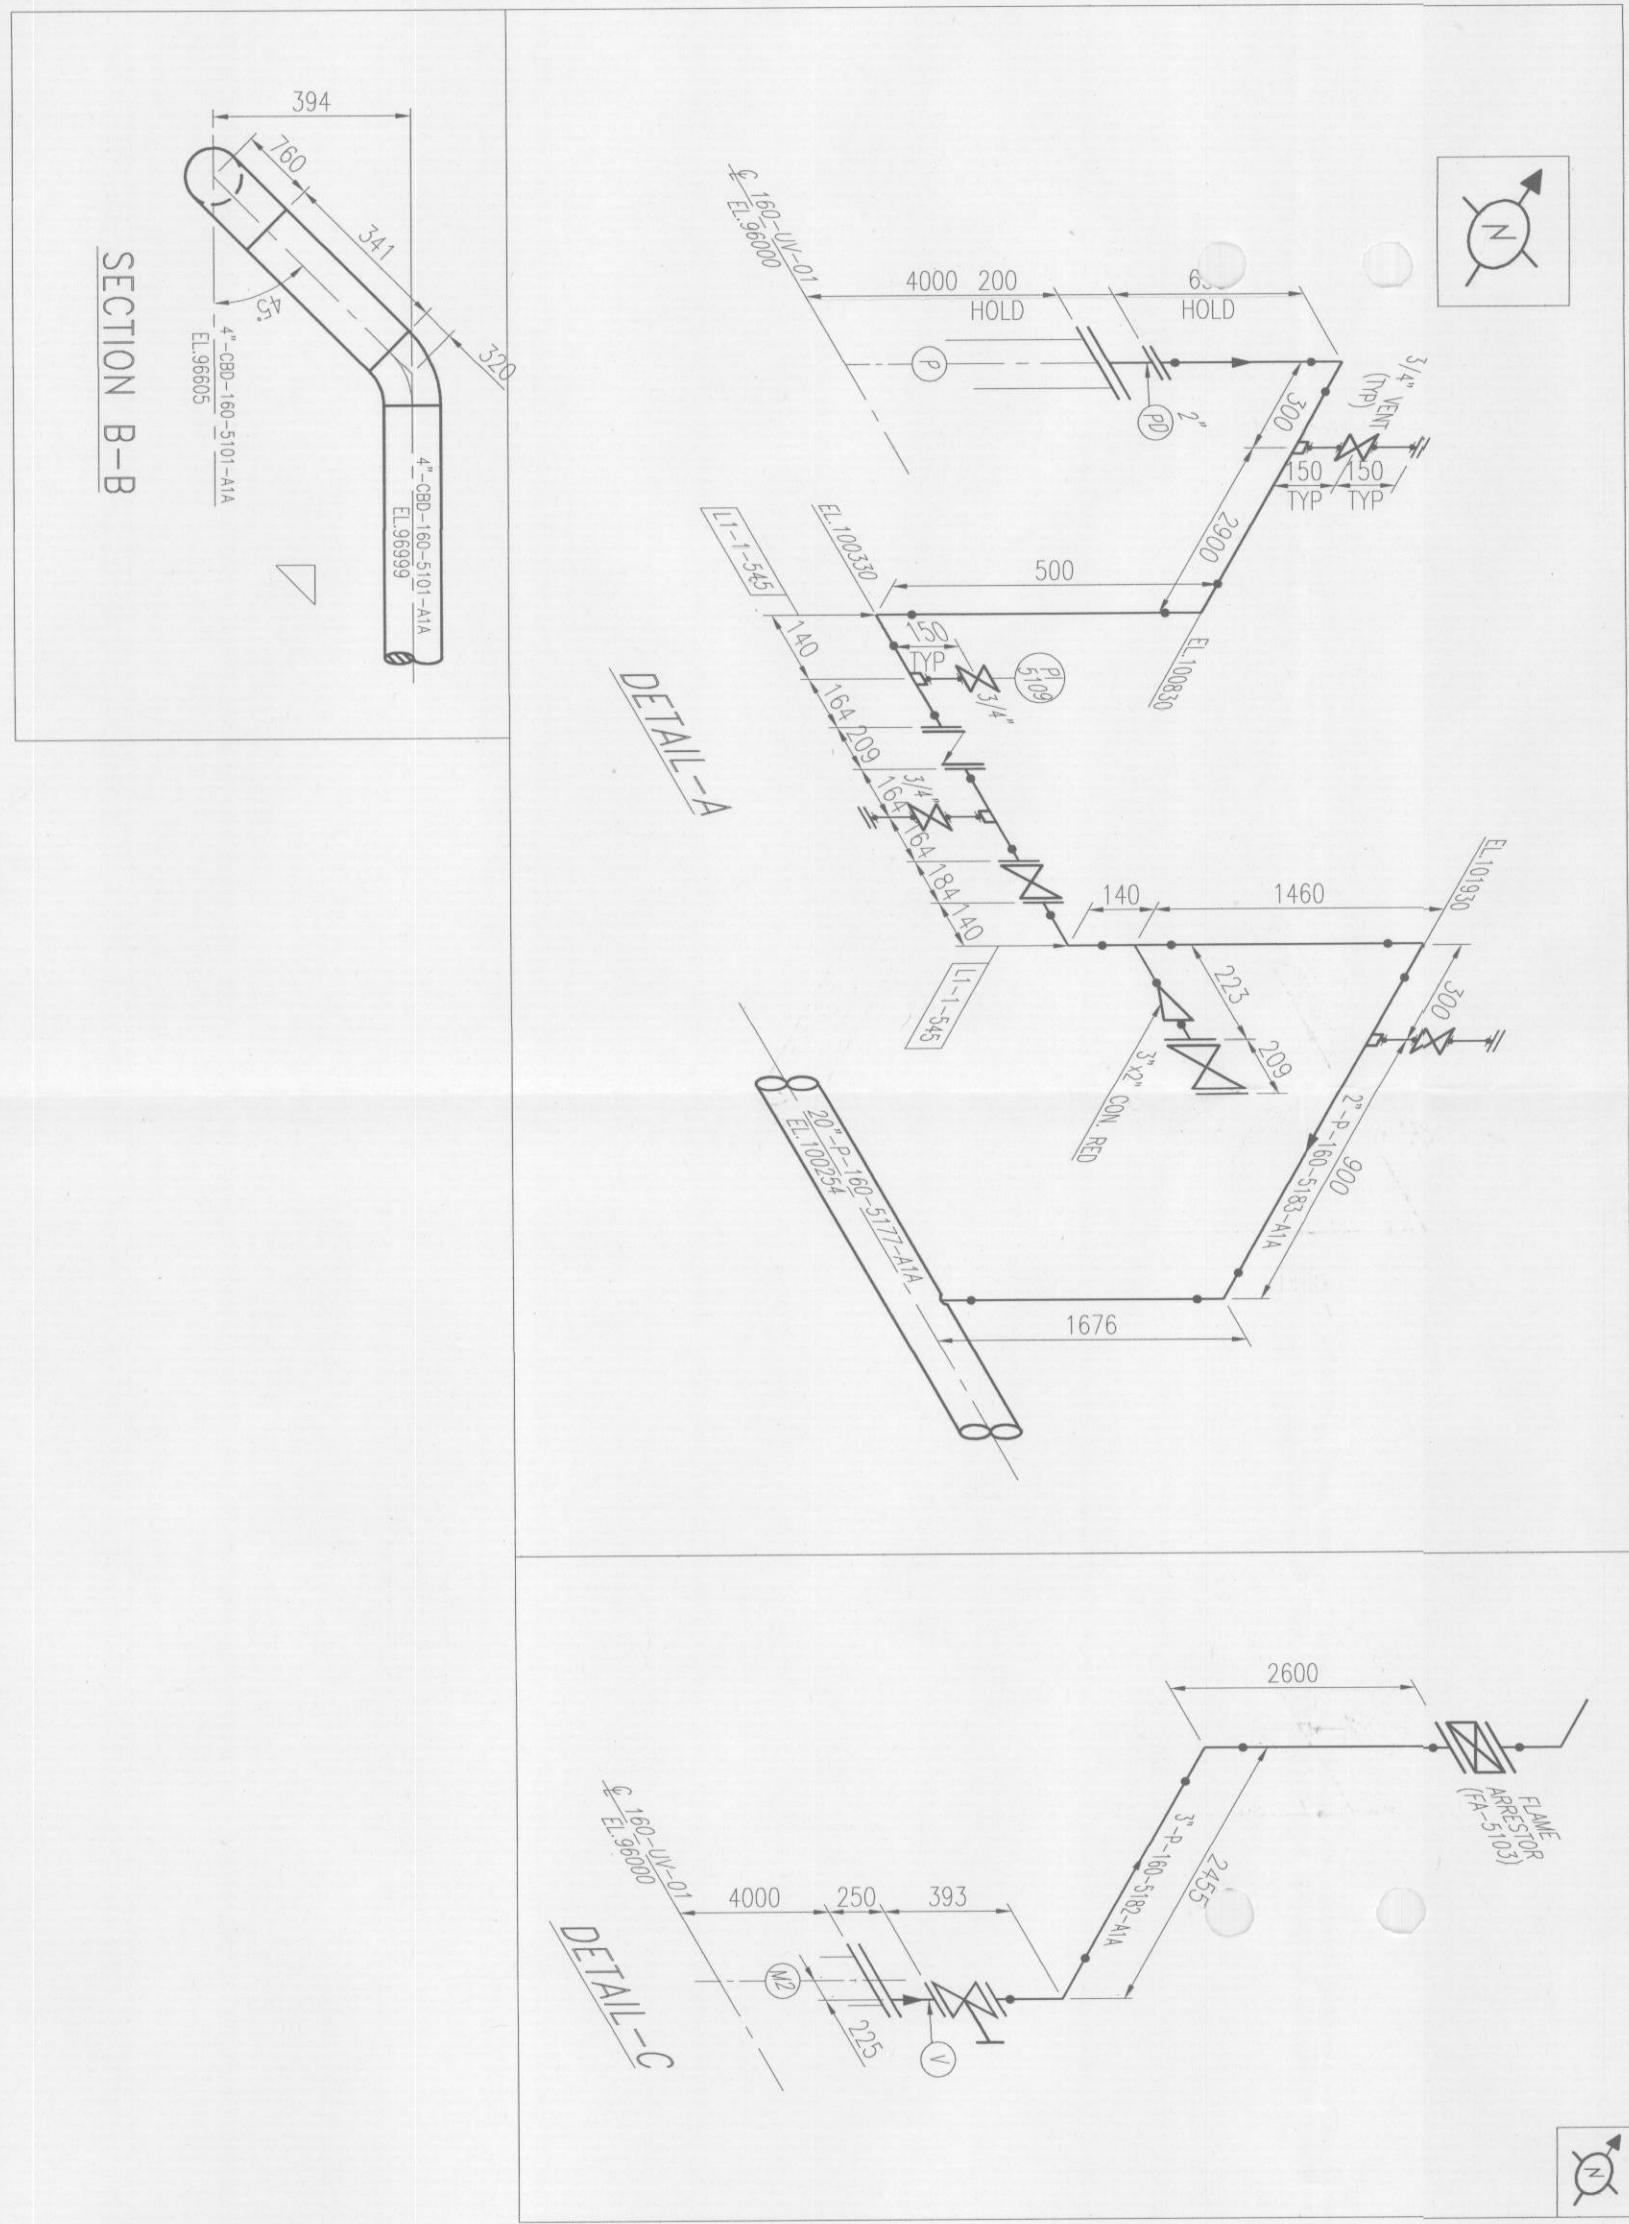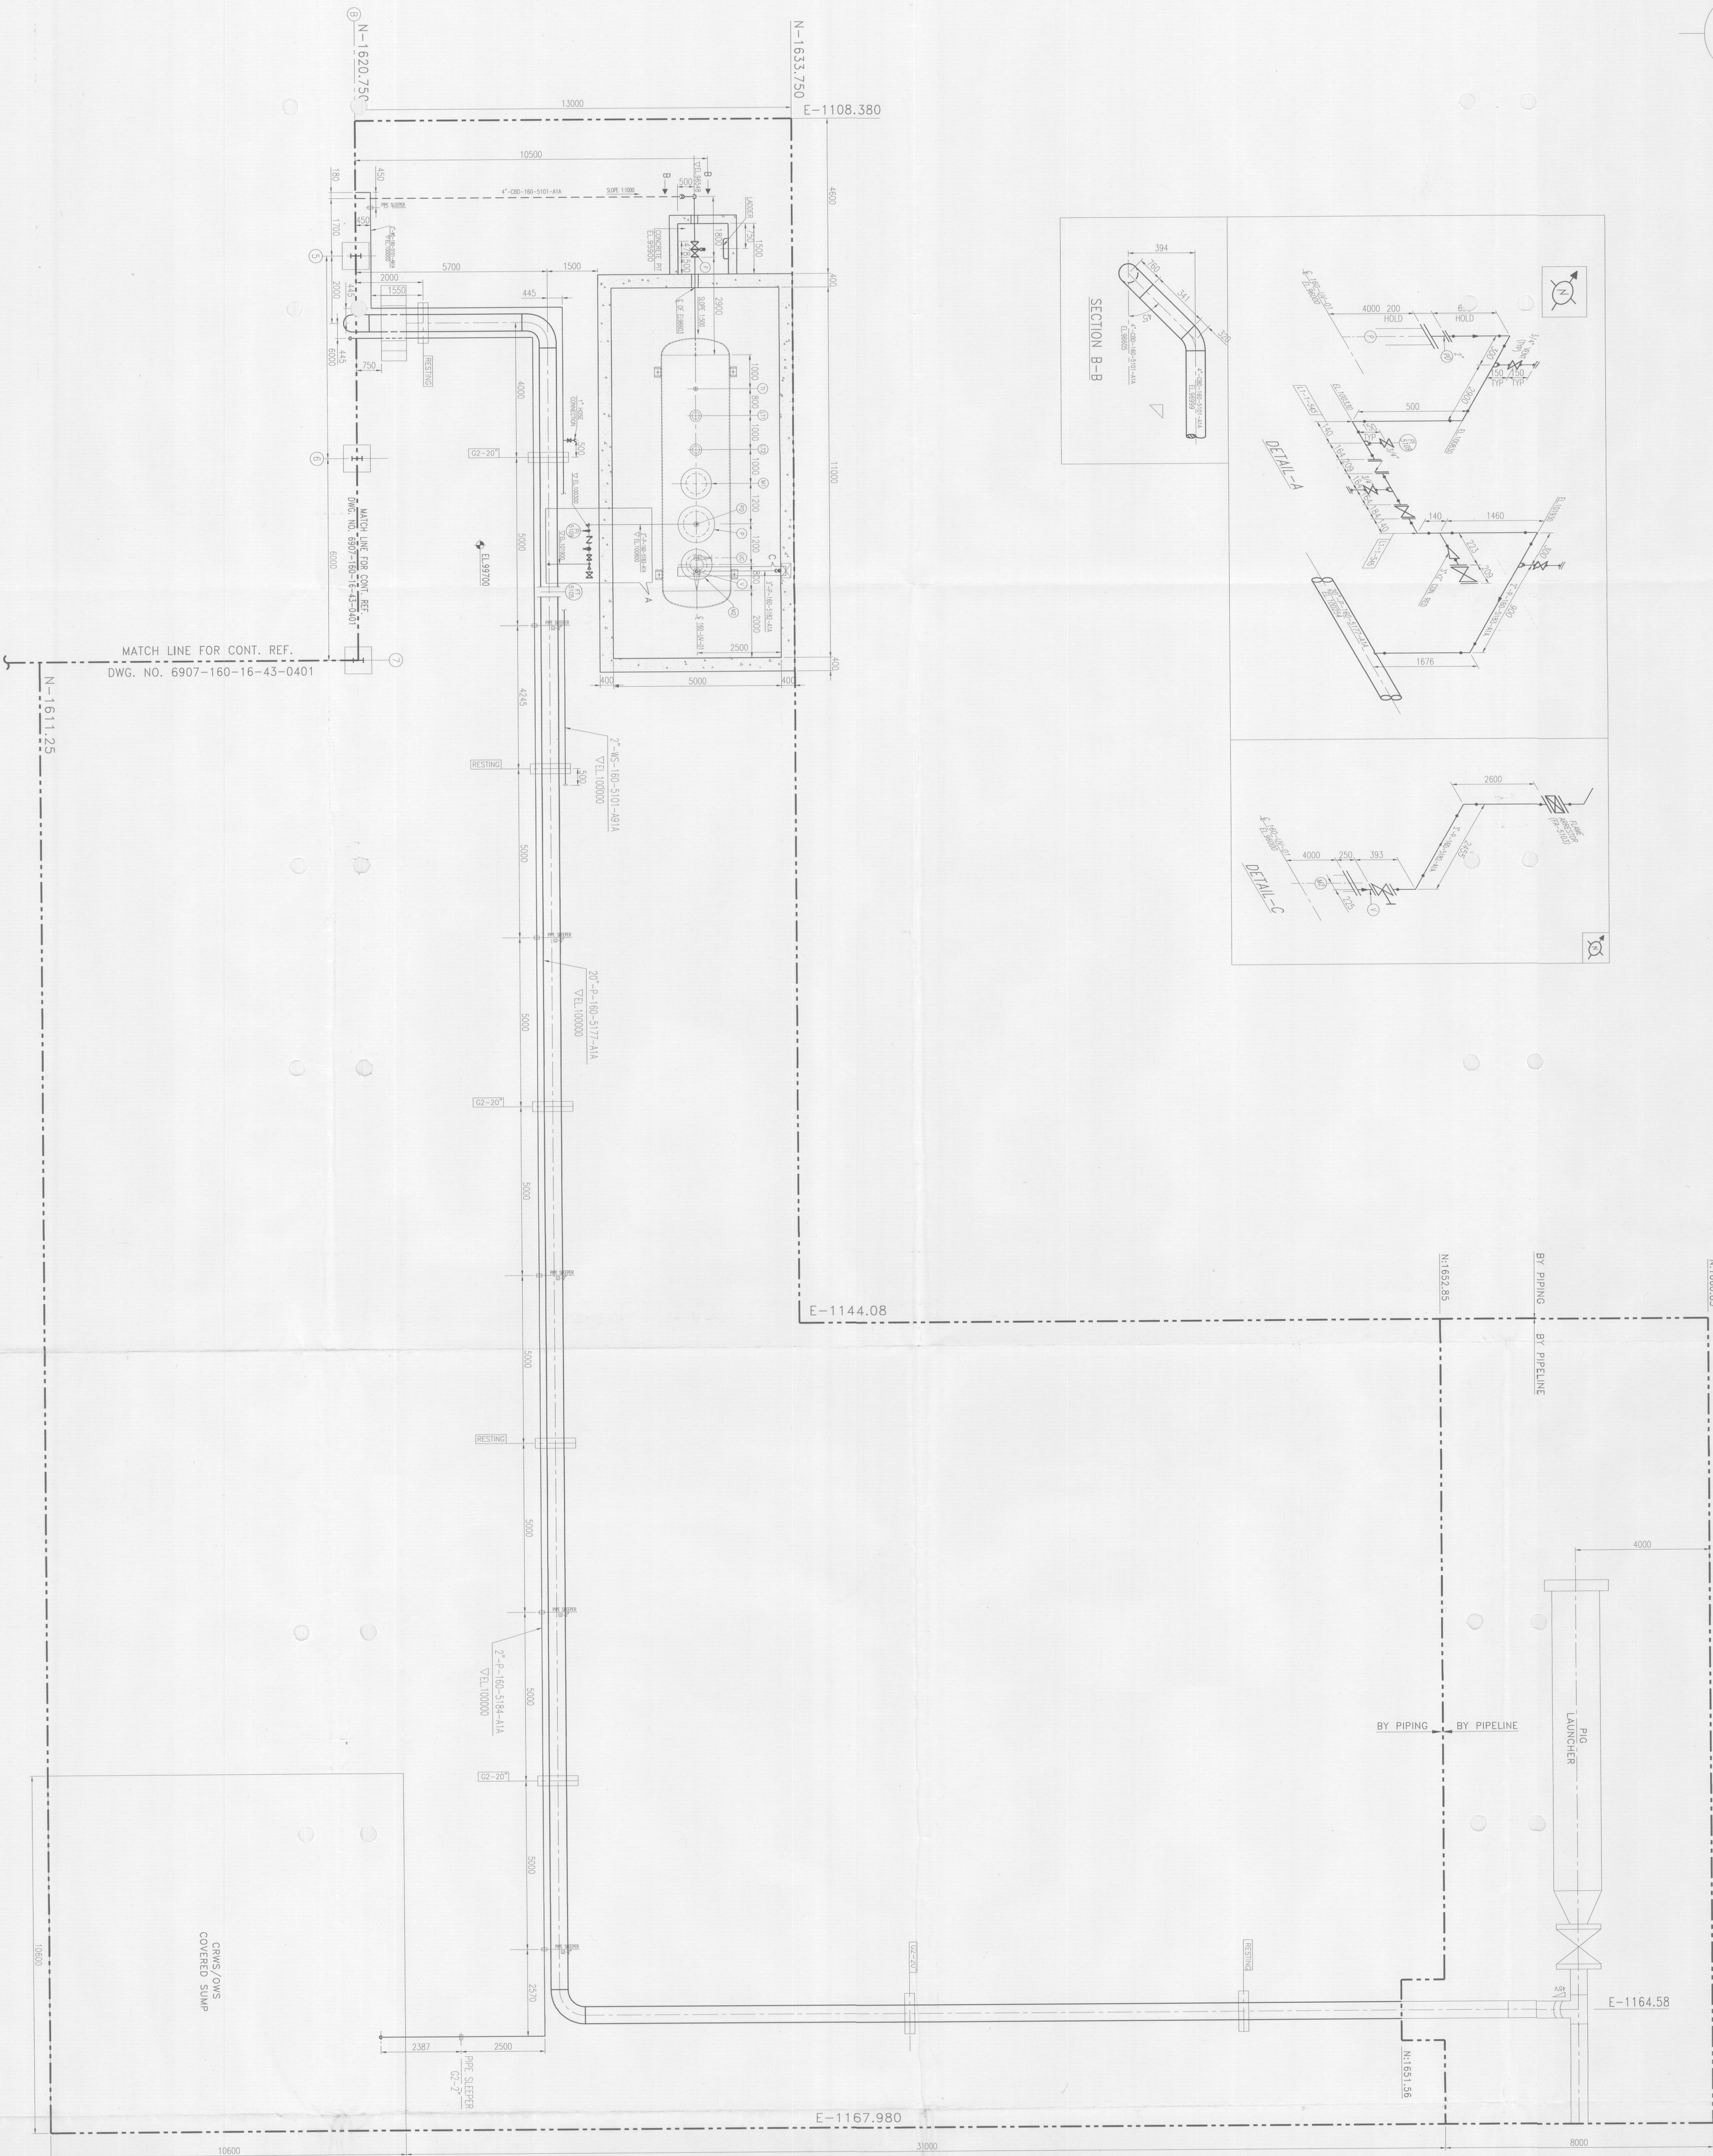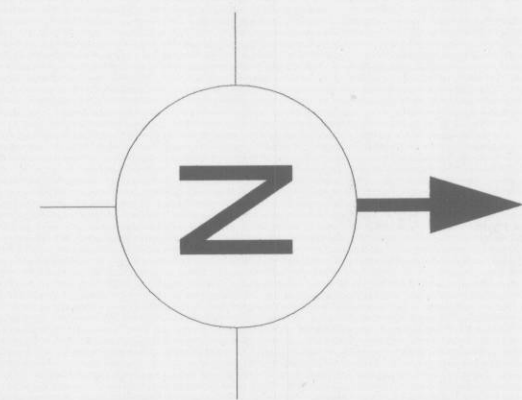

CONCRETE COVERED SLIP

KEY PLAN

- LEGENDS:-
- BATTERY LIMIT
 - TOP OF PIPE
 - GRADE/PLATFORM ELEVATION
 - TOP OF STEEL
 - CENTRE LINE
 - WORKING POINT
 - NOT TO SCALE

- NOTE:
- ALL DIMENSION & ELEVATION ARE IN MM AND CO-ORDINATES ARE IN METRE.
 - LEVEL 100000 IS THE PERMANENT HIGH POINT WHICH CORRESPONDS TO RL 102400.
 - NORTH & EAST COORDINATES ARE MARKED BASED ON OVERALL FOOT PLAN RAILWAY FACILITIES FOR NARAYANA UNLOADING SYSTEM.
 - STRUCTURAL FACILITIES FOR NARAYANA UNLOADING SYSTEM ARE TO BE PROVIDED BY THE RAILWAY AUTHORITY.
REFERENCE DRAWING	REF. DWG. NO.	REV. NO.
OVERALL FOOT PLAN RAILWAY FACILITIES FOR NARAYANA UNLOADING SYSTEM	6907-160-16-43-0003	1
STRUCTURAL FACILITIES FOR NARAYANA UNLOADING SYSTEM	6907-160-16-43-0101	2
STRUCTURAL FACILITIES FOR NARAYANA UNLOADING SYSTEM	6907-160-16-43-0102	1

REVISIONS	BY	CHKD	APPRO	PREPARED
1. 01/01/2012	REVISION & REVISIONS FOR CONSTRUCTION	108	108	108
2. 01/01/2012	REVISION & REVISIONS FOR CONSTRUCTION	108	108	108
3. 01/01/2012	ISSUED FOR CONSTRUCTION	108	108	108

ENGINEERS INDIA LIMITED
Bhopal
A Joint Venture Company of GAIL (INDIA) LTD., OIL, NGL & COAL (OF INDIA)

RAILWAY SIDING FACILITIES FOR NARAYANA UNLOADING

PIPING PLAN FOR AREA - 03

REVISIONS	BY	CHKD	APPRO	PREPARED
1. 01/01/2012	REVISION & REVISIONS FOR CONSTRUCTION	108	108	108
2. 01/01/2012	REVISION & REVISIONS FOR CONSTRUCTION	108	108	108
3. 01/01/2012	ISSUED FOR CONSTRUCTION	108	108	108

यह आरेख और इसमें दिया गया अभिलेख इंजीनियर्स इंडिया लिमिटेड की संपत्ति है और उपाकर्ता ने यह स्पष्ट समझाया कि यह न तो उद्देश्यपूर्वक किया जा रहा है, न कलकलाया जाएगा, न प्रकाशित किया जाएगा, न प्रतिलिखित किया जाएगा, न प्रतिलिखित किया जाएगा और न ही संपत्ति और निजी प्रयोग के अलावा इसका कोई अन्य प्रयोग होगा और यह प्रयोग उपाकर्ता से वांछित रूप से ही प्राप्त सहायता से होगा।

This drawing and the design it covers are the property of ENGINEERS INDIA LIMITED. They are merely loaned and on the borrower's express agreement that they will not be reproduced, copied, loaned, exhibited, nor used except in the limited way and private use permitted by any written consent given by lender to the borrower.

