




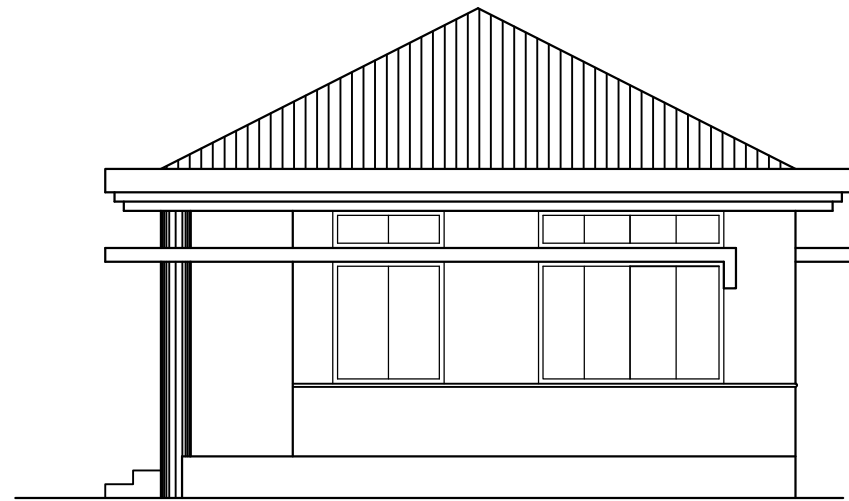

FRONT ELEVATION

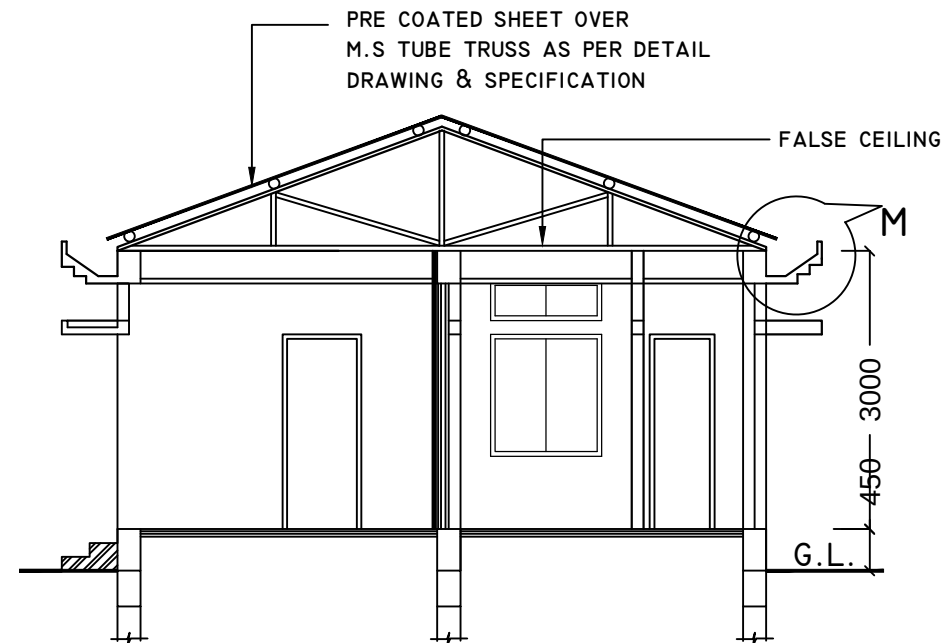

SECTION A-A

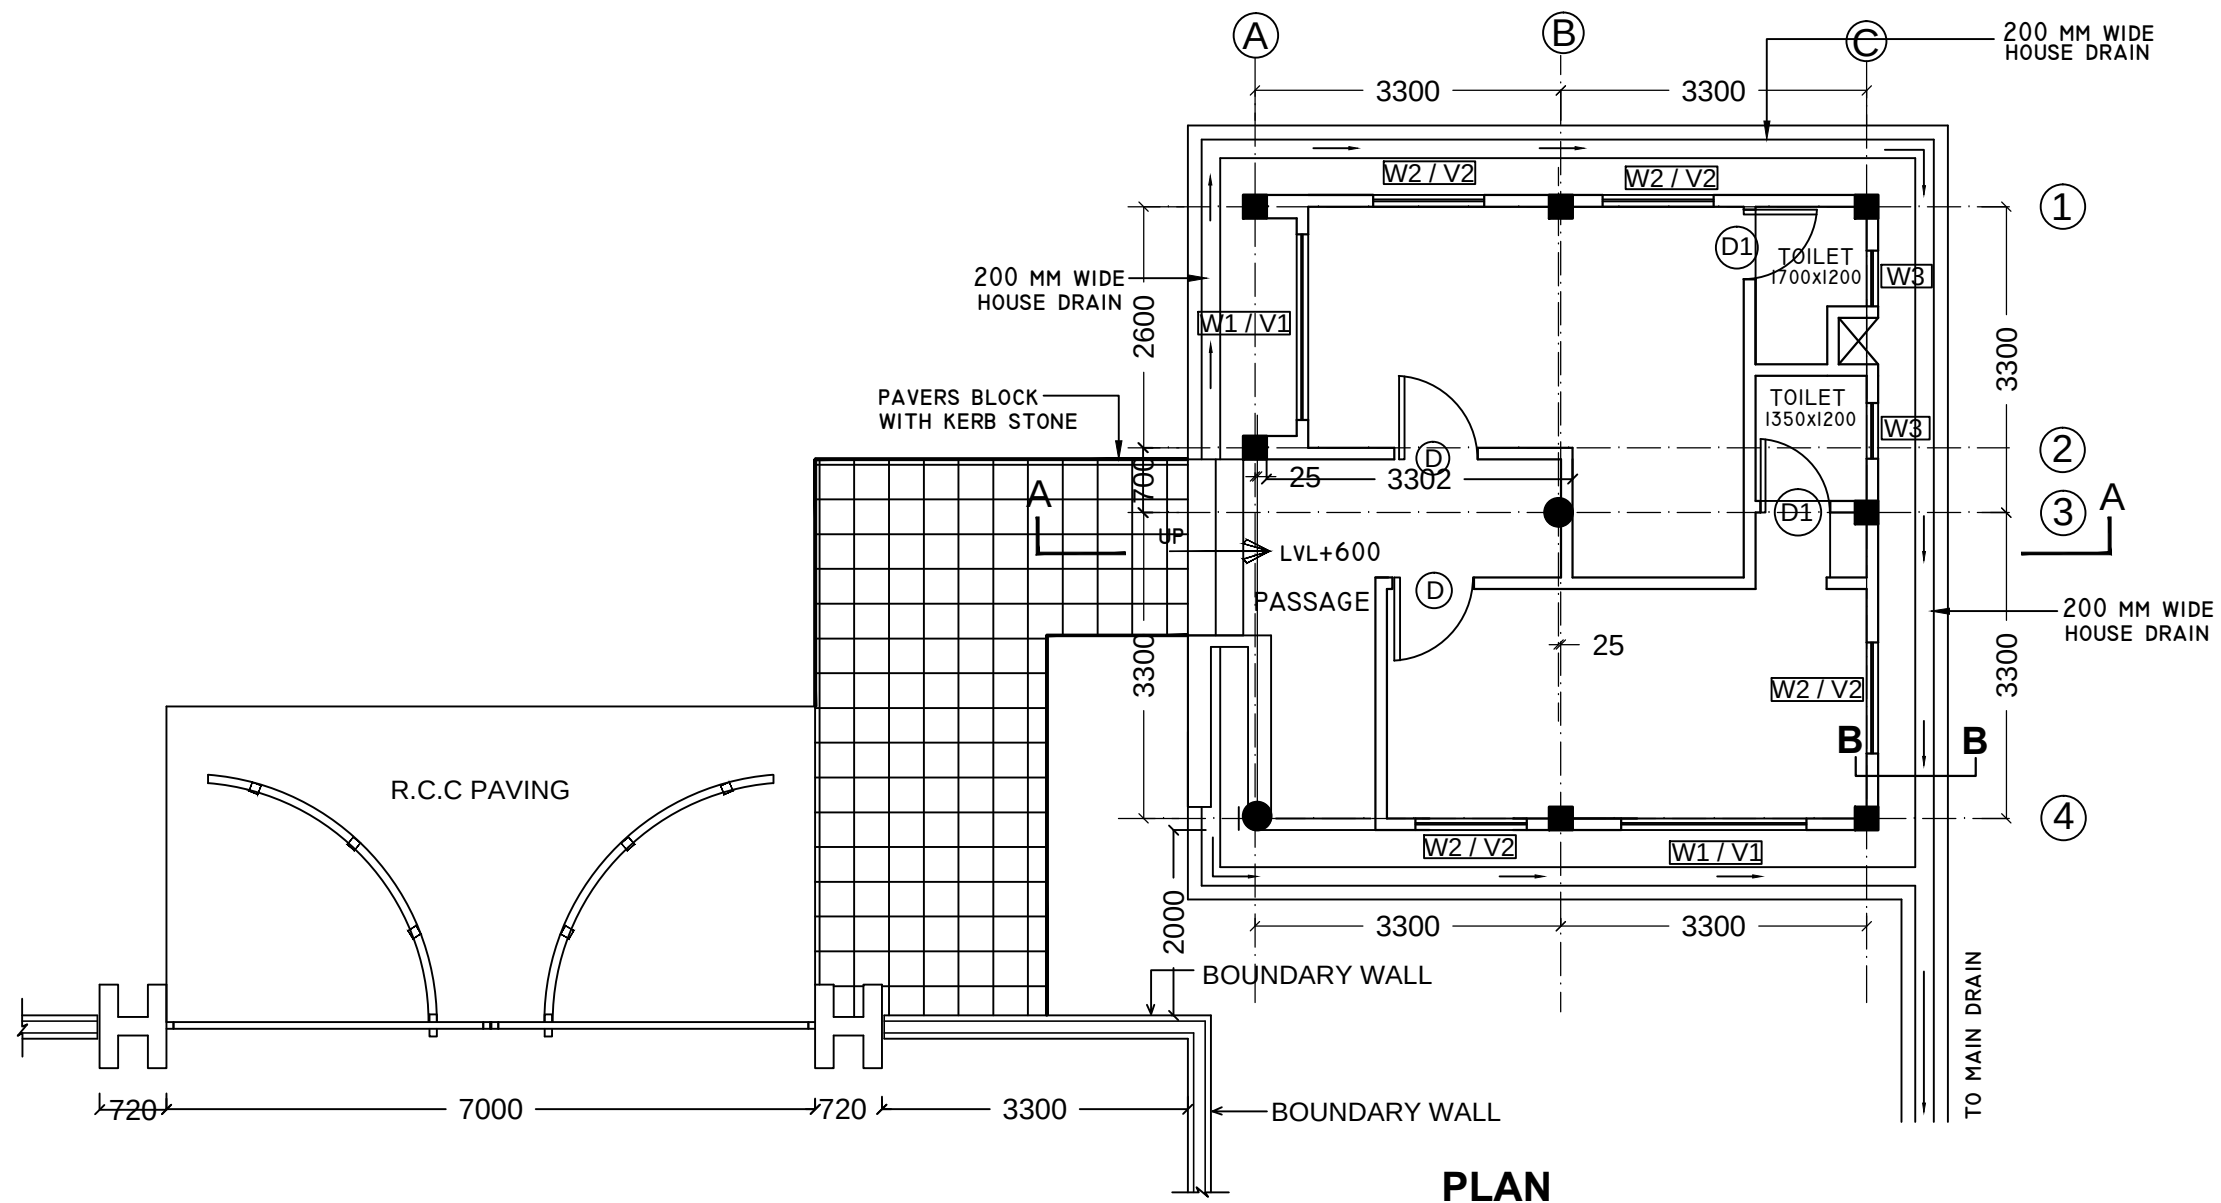

PLAN

THIS DRAWING IS A COPYRIGHT.
CONTENTS OF THE DRAWING OR PART THEREOF
MAY NOT BE USED OR REPRODUCED WITHOUT
THE PERMISSION OF RAJKHOWAS AARCHI
M.D ROAD, CHANDMARI, GUWAHATI.

NOTES

1. ALL DIMENSIONS ARE TO BE READ AND NOT TO BE MEASURED.
2. ALL DIMENSIONS ARE IN MM UNLESS OTHERWISE SPECIFIED

S.NO.	REVISIONS	DATE
-------	-----------	------

REVISIONS

CLIENT

BRAHMAPUTRA CRACKER AND
POLYMER LIMITED

PROJECT

CONSTRUCTION OF SECURITY OFFICE
(2ND MAIN ENTRANCE GATE) FOR BCPL
TOWNSHIP AT LEPETKATA, DIBRUGARH


SCALE :	JOB NO	10/GU/2008
	DEALT BY	
	CHECKED BY	

CLIENT'S SIGN

ARCHITECT'S SIGN

CONSULTANT

ARCHITECTS, ENGINEERS,
VALUERS & PLANNERS
M.D. ROAD, CHANDMARI
GUWAHATI-781003

 

DRAWING TITLE

PLAN, ELEVATION & SECTION
OF SECURITY OFFICE (2ND MAIN
ENTRANCE GATE)

DRAWING NO.

RAA /BCPL/SECURITY OFFICE/T/AR-01