



प्रस्तुत आरेख एवं इसके निर्माण डिजाइन इंजीनियरिंग शीटिंग लिमिटेड की संपत्ति है। ये मान्यता प्राप्त है और उपकरणों ने यह स्पष्ट सत्यापन किया है कि ये जो उद्देश्य हैं, पूर्णतः सही हैं। न केवल को सत्यापित न केवल दिए गए आरेखों, न प्रयोजन किए गए आरेखों और न ही सीमित और निजी प्रयोग के अलावा इसका कोई अन्य प्रयोग होगा और यह प्रयोग प्रसारित करने वाले द्वारा उपकरणों को निर्माण रूप में जोड़ सत्यापित से होगा ।


The drawing, design and details given on this format are the property of ENGINEERS INDIA LIMITED. They are merely loaned on the borrower's express agreement that they will not be reproduced, copied, exhibited or used, except in the limited way permitted by a written consent given by the lender to the borrower for the intended use.

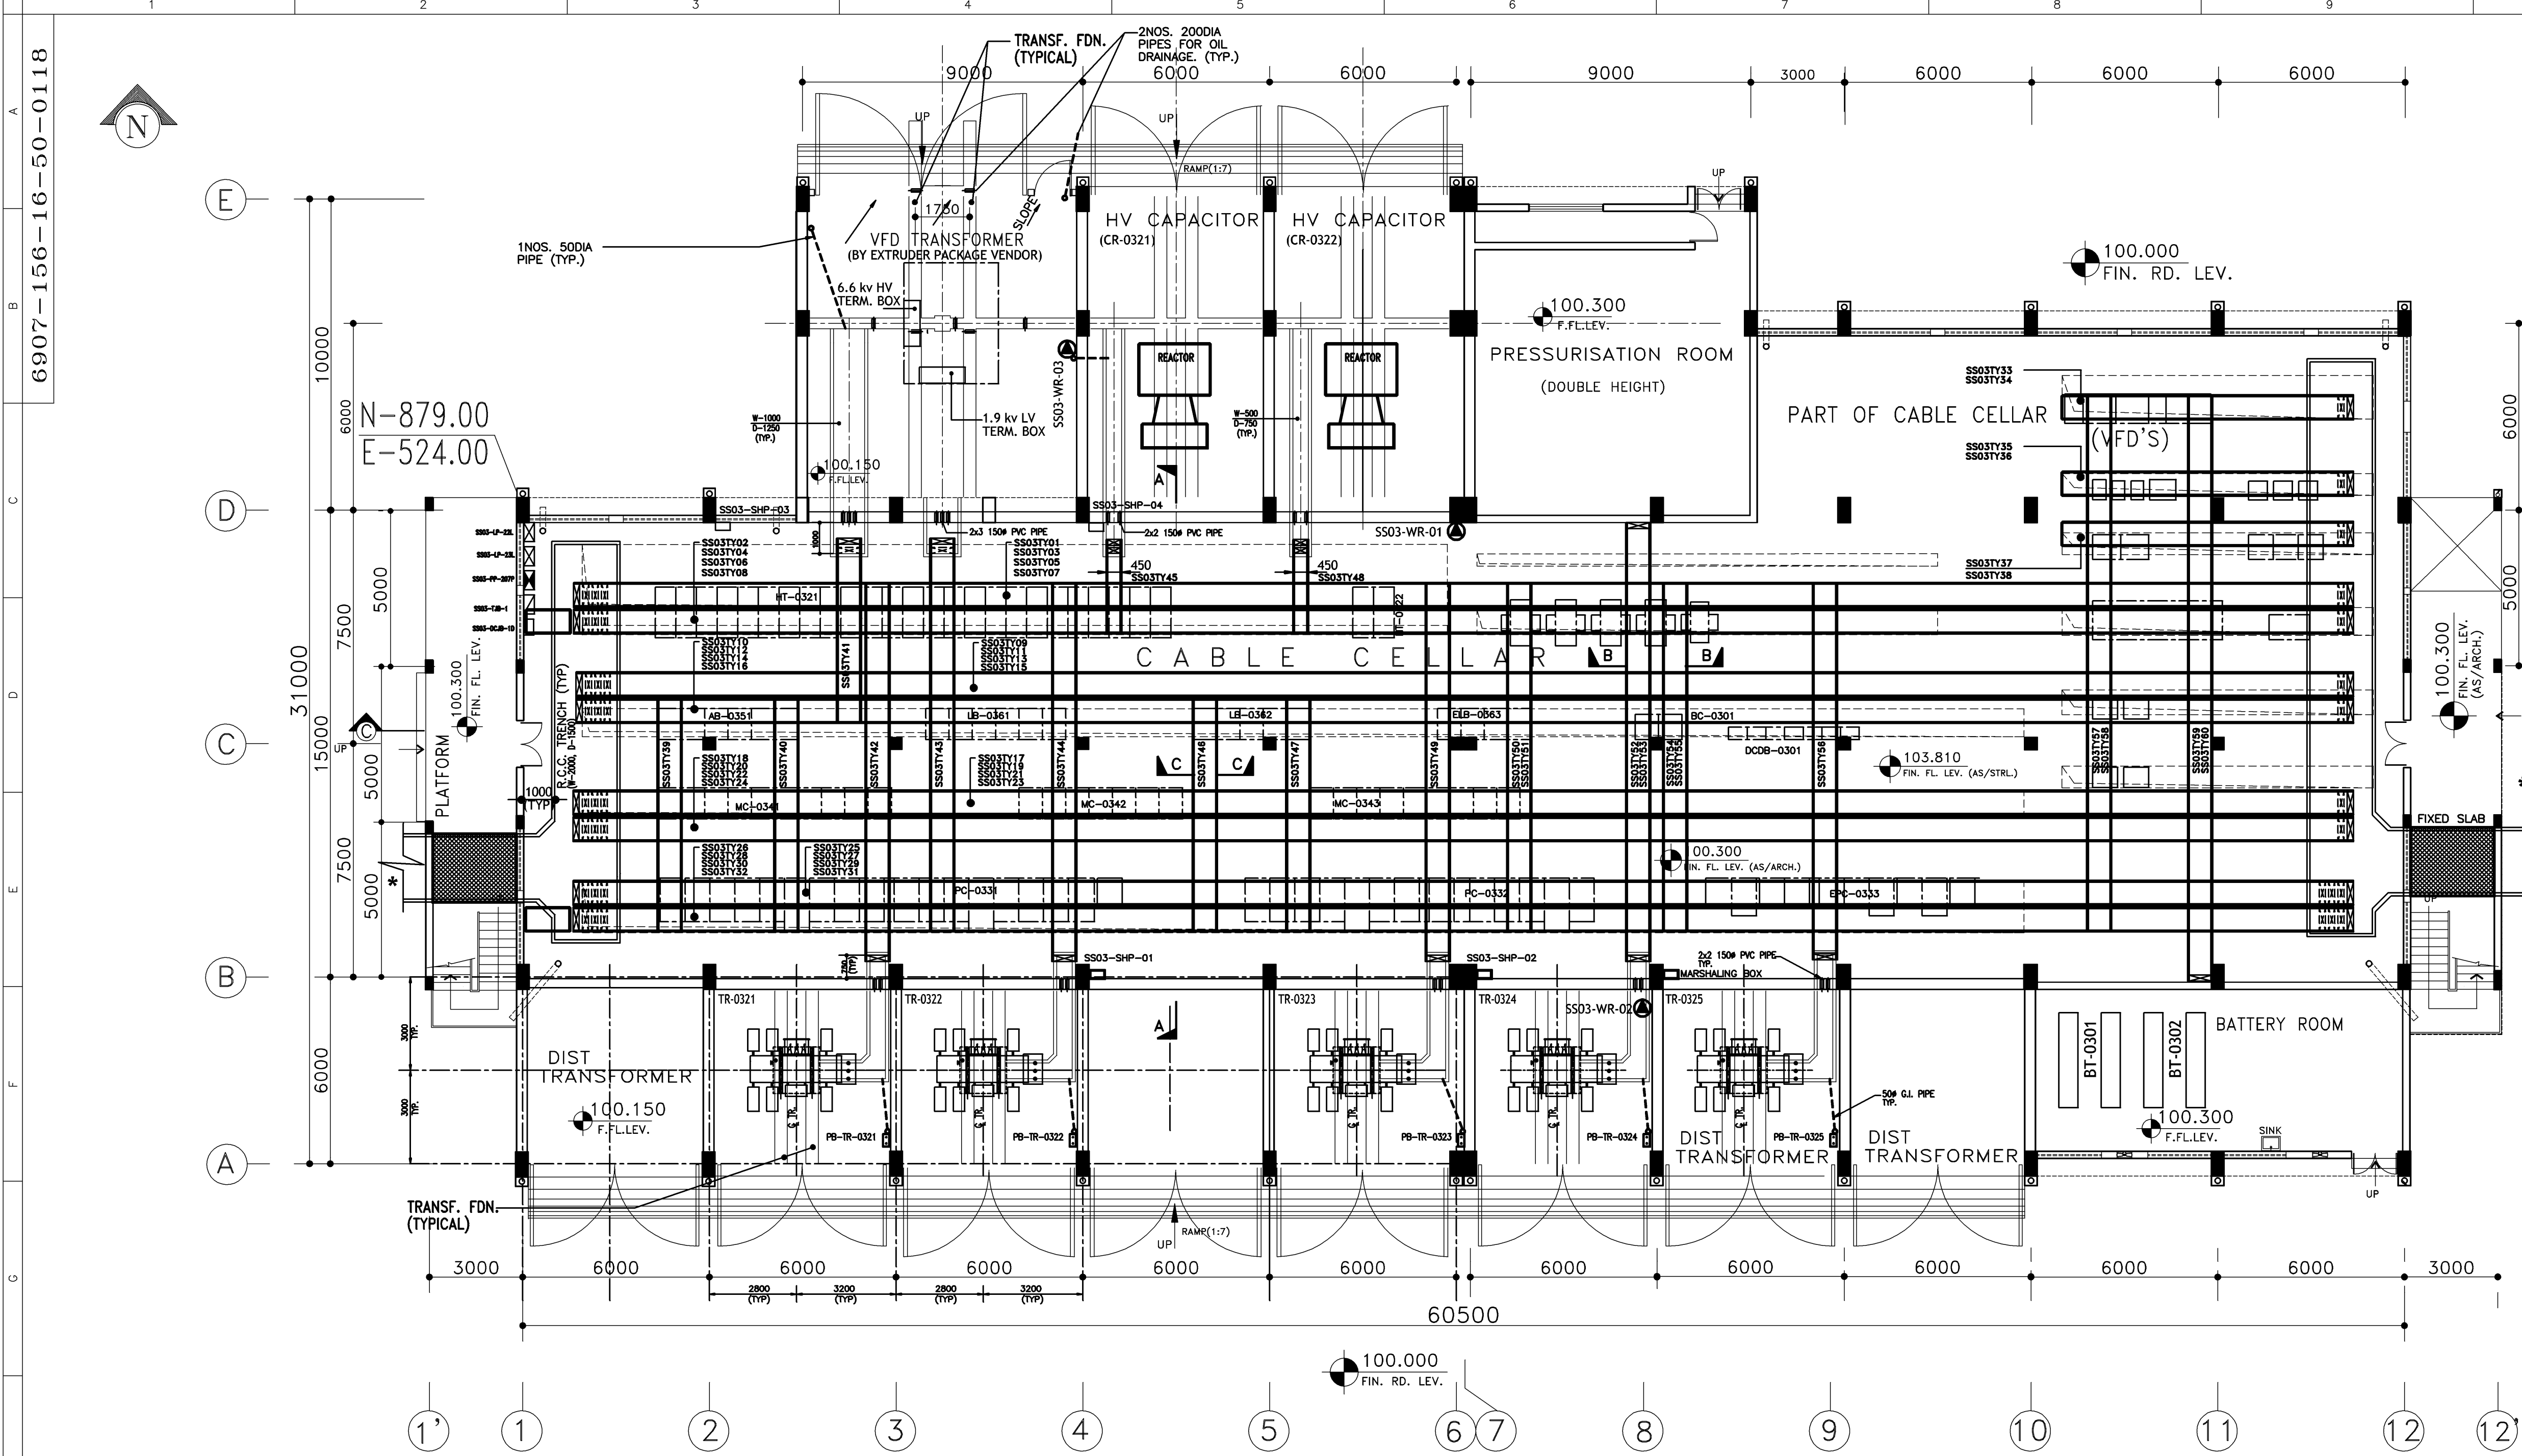

GROUND FLOOR PLAN

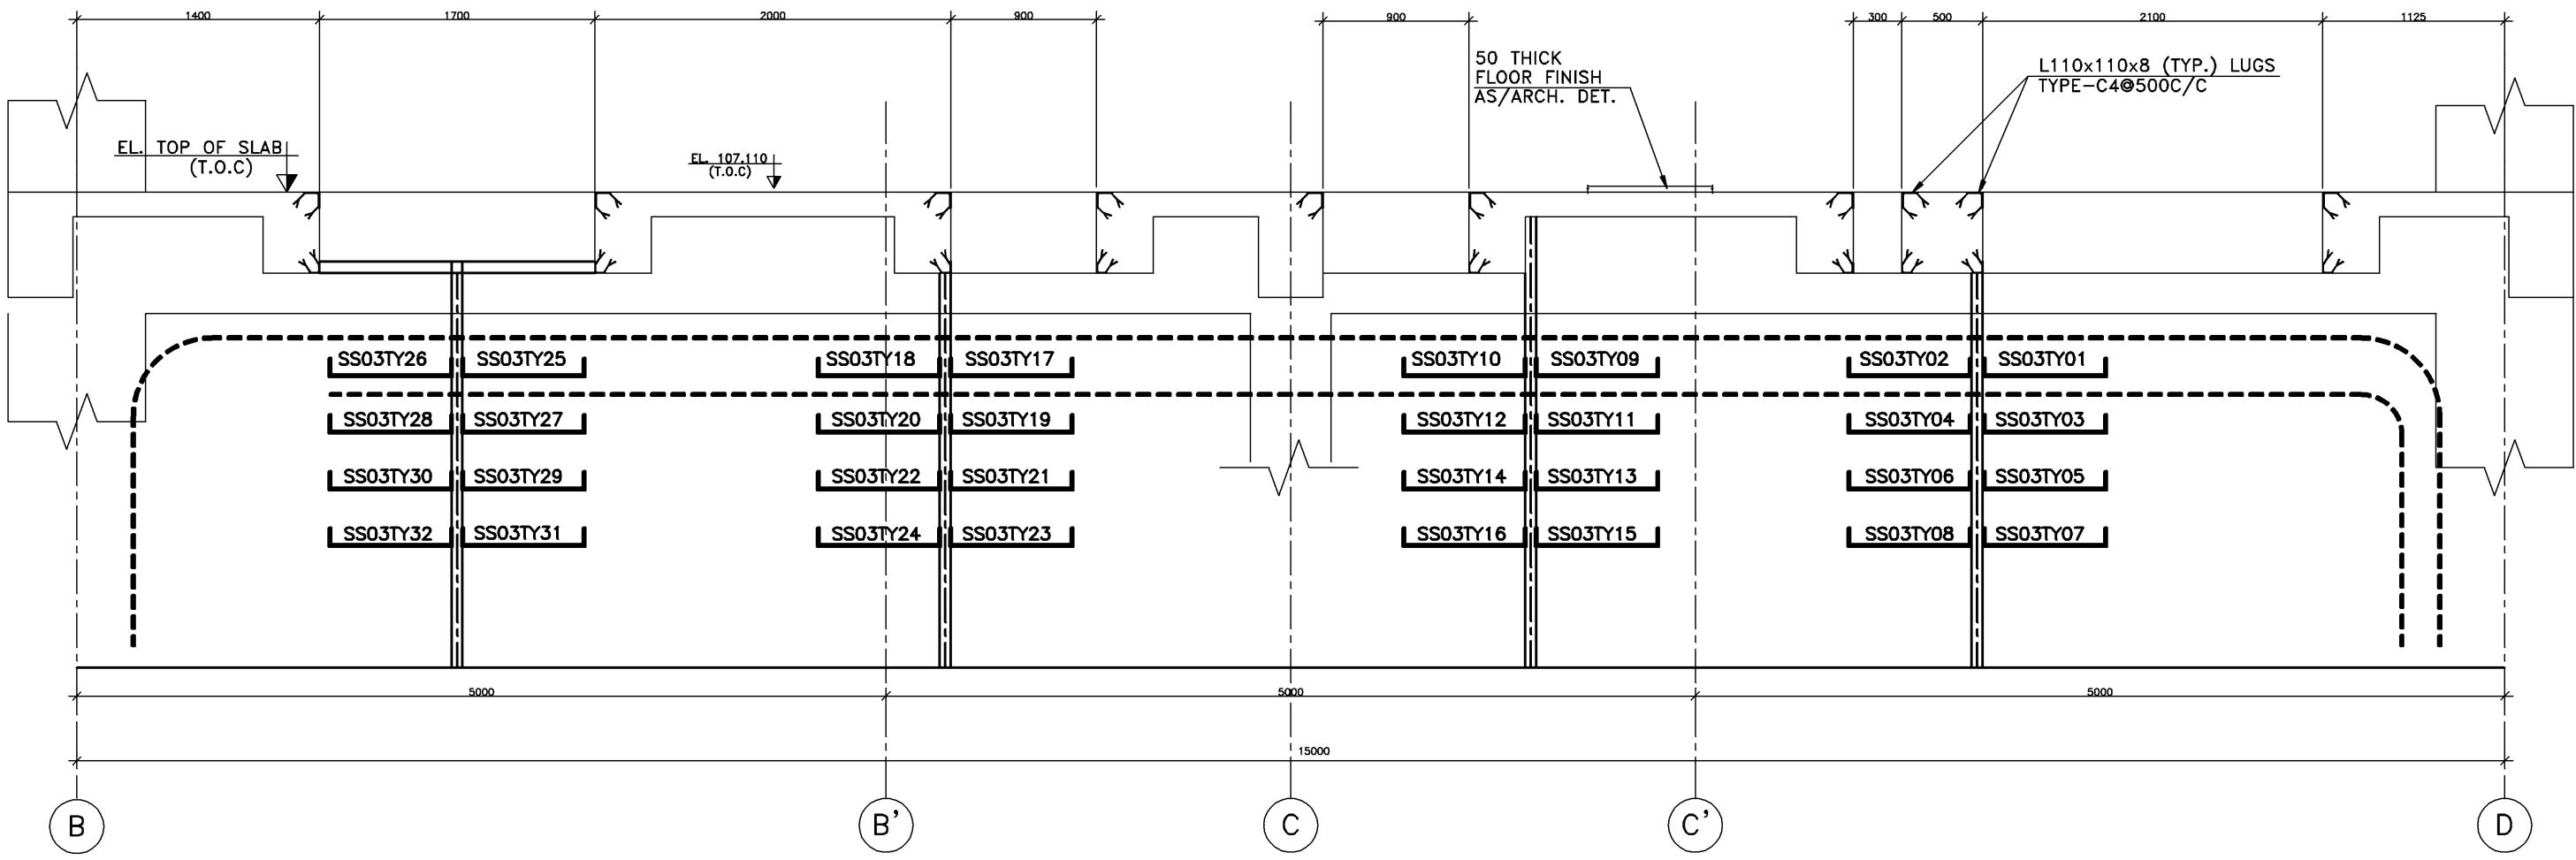


SECTION A-A

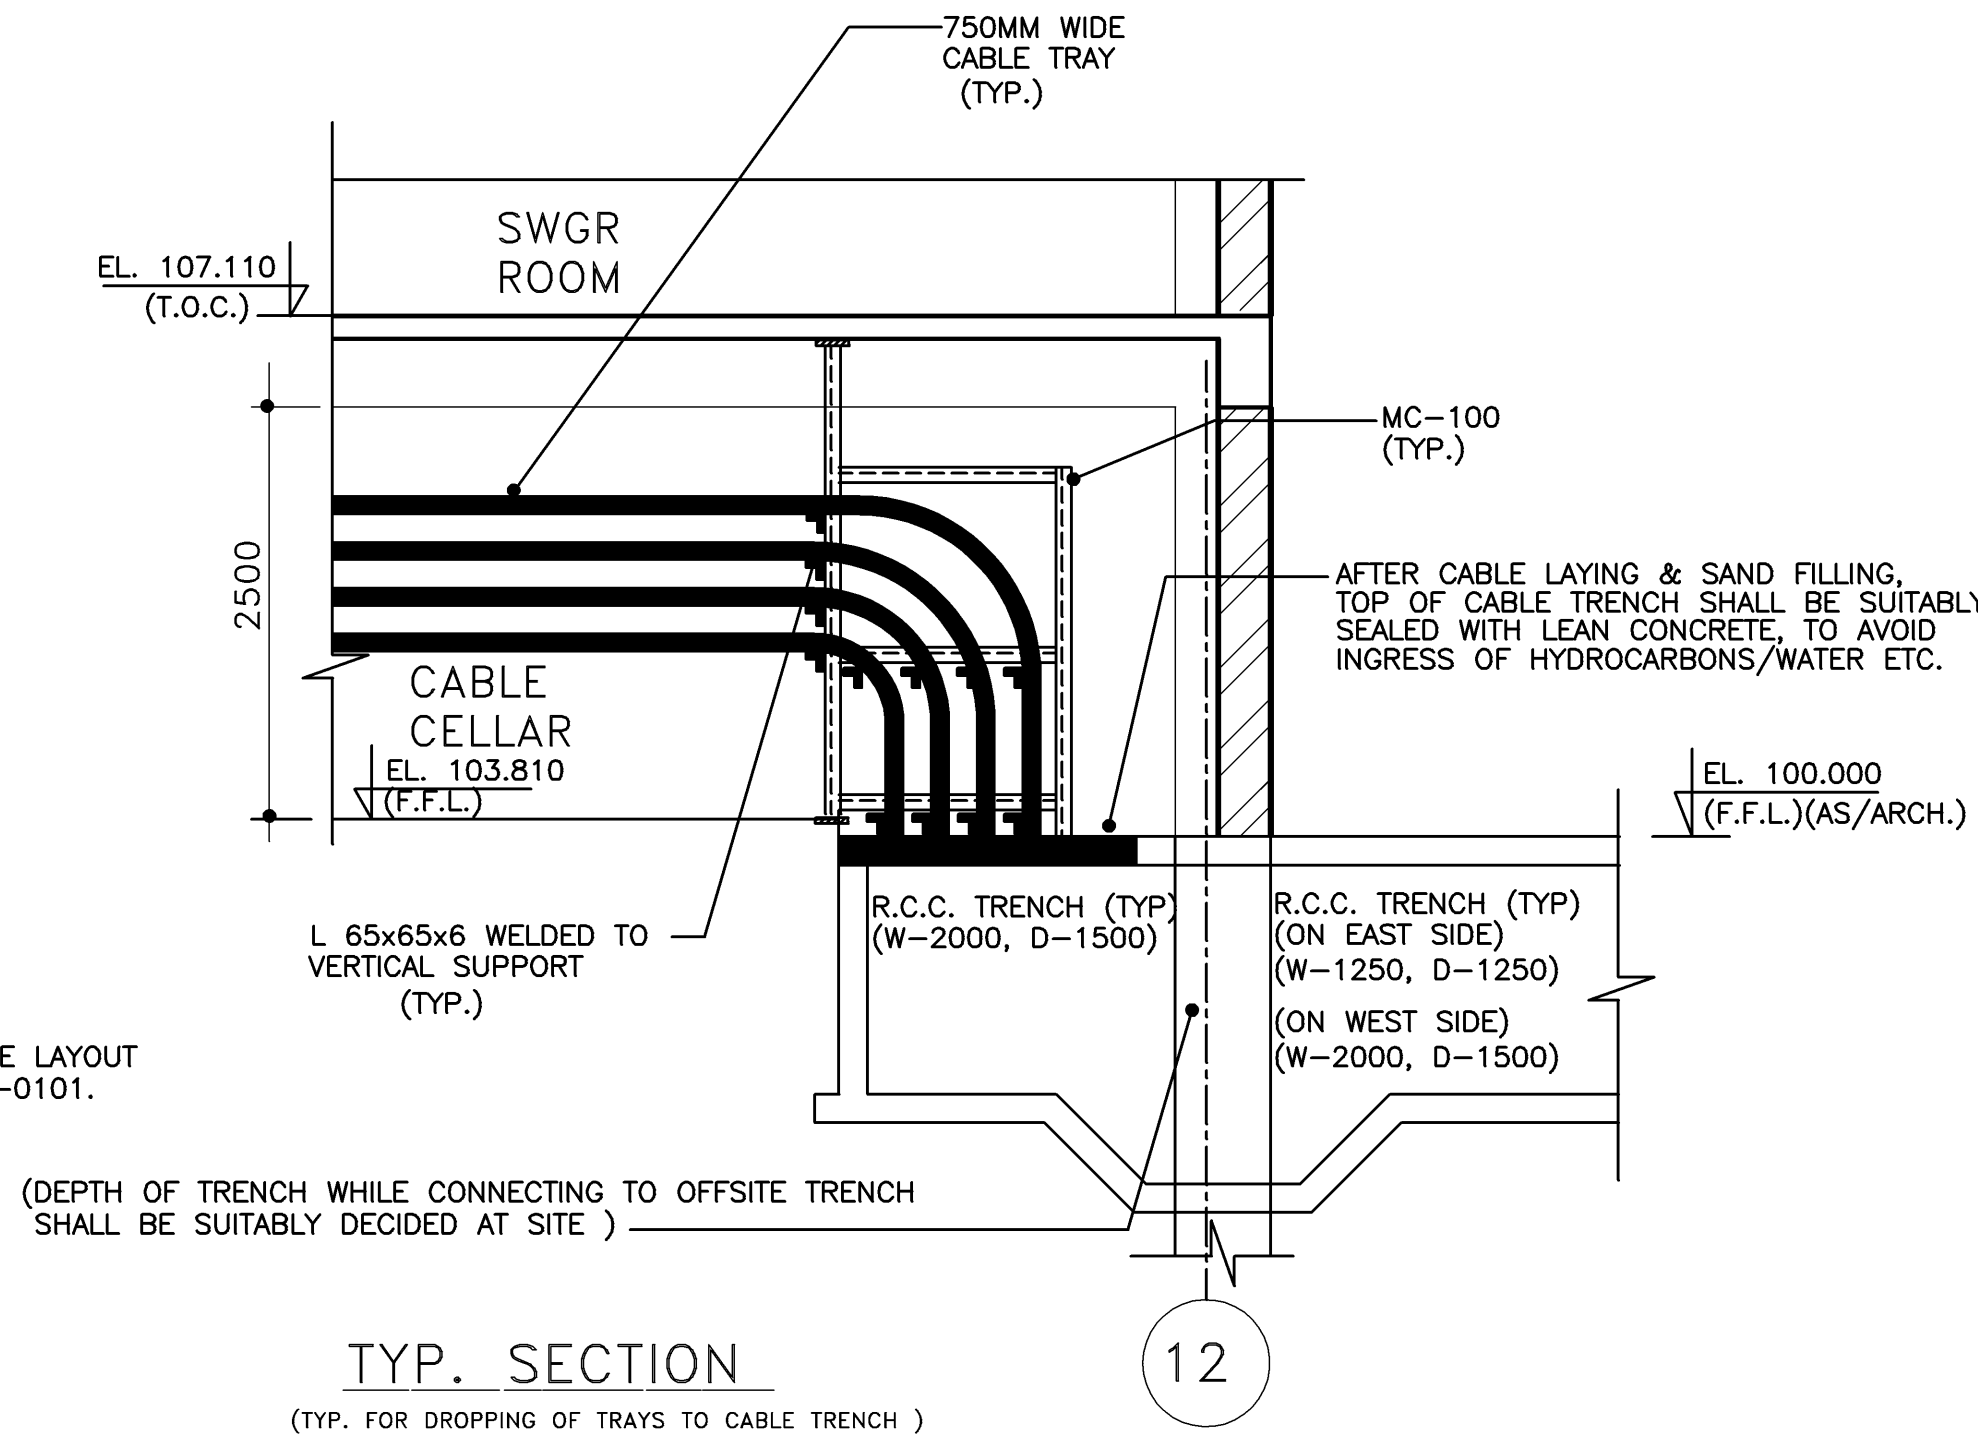


TYP. SECTION

(TYP. FOR DROPPING OF TRAYS TO CABLE TRENCH)

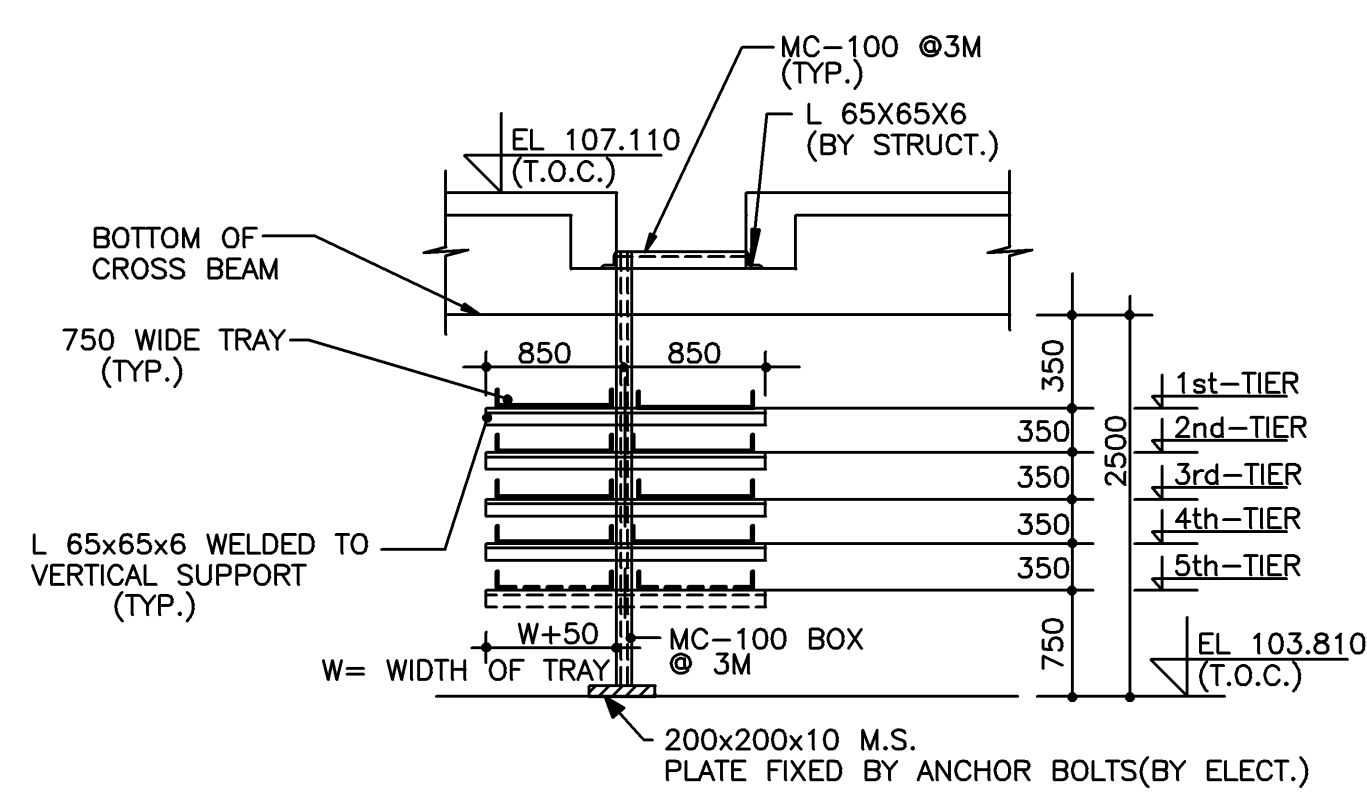


TYPICAL SUPPORTING ARRANGEMENT

(BY ELECTRICAL CONTRACTOR)

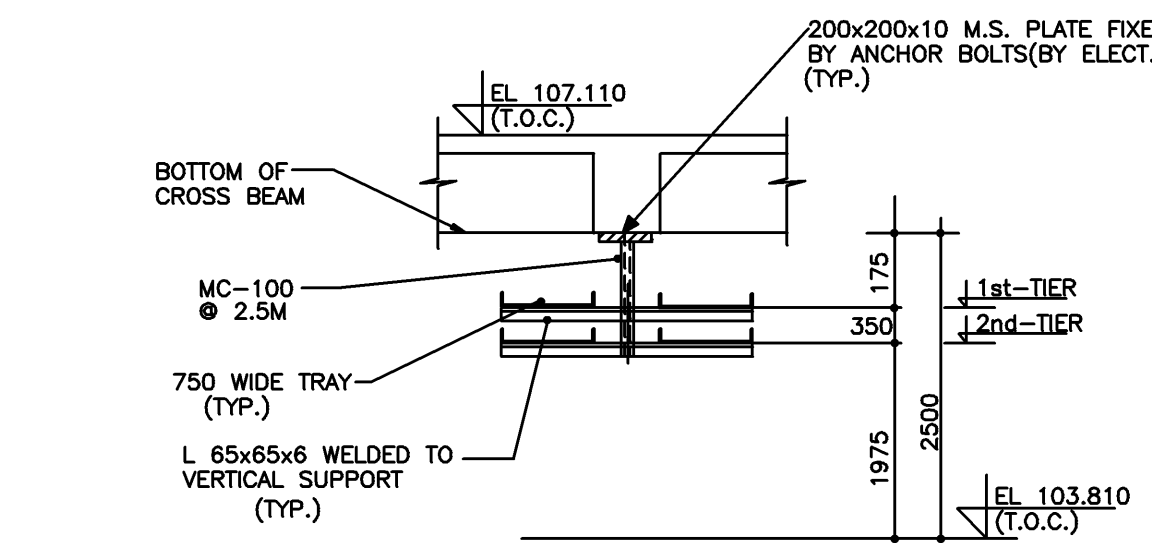


SECTION B-B

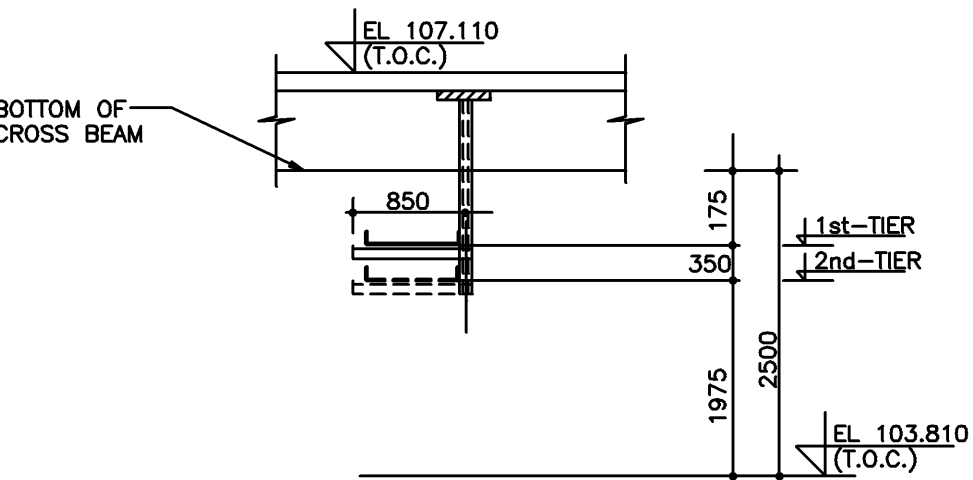

SECTION C-C

(TYPICAL)

THIS DRAWING SHALL BE READ IN CONJUNCTION WITH EQPT. LAYOUT 6907-156-16-50-0418.

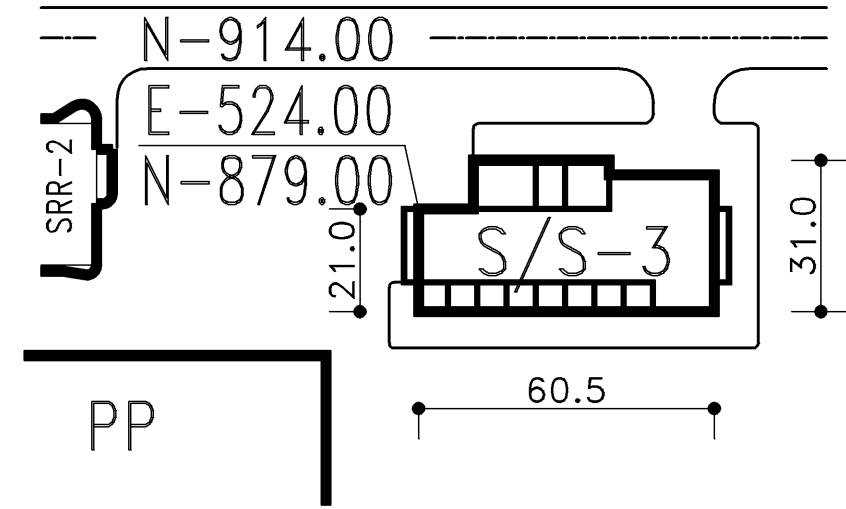

KEY PLAN

REF. DWG. NO.

REFERENCE DRAWING TITLE

6907-010-16-48-0-16/2

S/S 3 FIRST FL.PLAN, ELEVATIONS & SECTION.

6907-010-16-48-0-16/2

S/S 3 GROUND FL.PLAN, ELEVATIONS & SECTION.

6907-010-16-48-0-38/5

SUB-STN.-3 : GA & R/F DET. OF GROUND FL.

6907-010-16-48-0-38/5

SUB-STN.-3 : GA & R/F DET. OF FIRST FLOOR

NOTES :-

1. FOR GENERAL NOTES REFER DRG. NO. 6907-156-16-50-4100.

2. ALL STRUCTURAL SUPPORTS INSIDE THE CELLAR AREA SHALL BE PROVIDED BY ELECT. CONTRACTOR BY MAKING USE OF INSERT PLATES , INSERT ANGLES AND ANCHOR FASTENERS.

3. WHEREVER REQUIRED, LEVEL/LOCATION OF TRAYS MAY BE SUITABLY EXTENDED/ROUTED TO SUIT SITE CONDITIONS.

4. UNLESS NOTED OTHERWISE ALL TRAYS SHALL BE 750mm WIDE

5. EXACT LOCATION OF CROSS TRAYS FOR INCOMING CABLES TO MCC'S/ASB/LDB'S ETC. SHALL BE DECIDED AT SITE DEPENDING UPON THE FINAL LOCATION OF I/C PANELS OF EACH BOARD.

6. FOR ROUTING OF INCOMING AND OUTGOING CABLES TO EACH MARSHALING BOX, VERTICAL CABLE TRAY SHALL BE PROVIDED BELOW EACH BOX.

7. FOR CABLES IN EACH TRAY REFER RESPECTIVE CABLE SCHEDULE.

8. FOR FOUNDATION DETAIL OF TRANSFORMERS REFER STRL. DRG. NO. 6907-010-16-48-0395.

6907-010-16-48-0-38/5

SUB-STN.-3 : GA & R/F DET. OF FIRST FLOOR

6907-010-16-48-0-38/5

SUB-STN.-3 : GA & R/F DET. OF FIRST FLOOR

<

1	14.01.12	HOLD REMOVED AND ISSUED FOR CONSTRUCTION	YES	YES/NO	BBB
10	10.08.10	ISSUED FOR SITE PLANNING	YES	YES/NO/YES/NO	
REV	DATE	REVISIONS	BY	CHKD	APPD
CONSULTANT:	ENGINEERS INDIA LIMITED (A Govt. of India Undertaking)				
BCPL	BRAHMAPUTRA CRACKER AND POLYMER LIMITED (A Joint Venture Company of GAIL (India) Ltd., OIL, NRL & Govt. of Assam)				
ब्रह्मपुत्र क्रैकर और पॉलिमर लिमिटेड	BRAHMAPUTRA PETROCHEMICAL COMPLEX				
ब्रह्मपुत्र पेट्रोकेमिकल कॉम्प्लेक्स	LEPETA, DIBRUGARH ASSAM				
केबल अभिविन्यास	CABLE LAYOUT				
सब स्टेशन-3	SUB STATION-3				

NOT TO SCALE, ASK IF IN DOUBT

SCALE	JOB NO.	UNIT	DEPT.	SECT.	DWG. NO.	REV.
1:100	6907	156	16	50	0418	1