




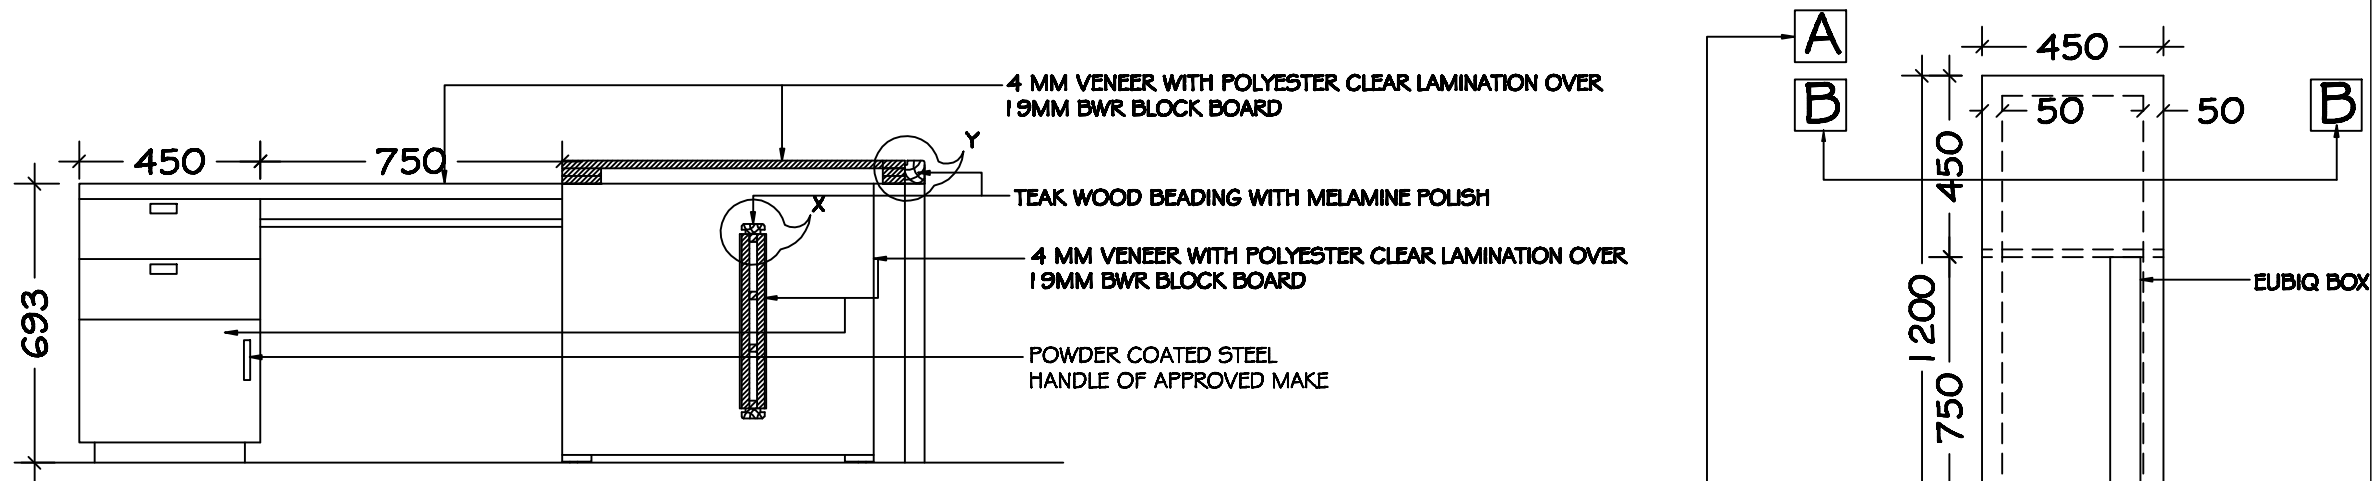


SECTION-A-A

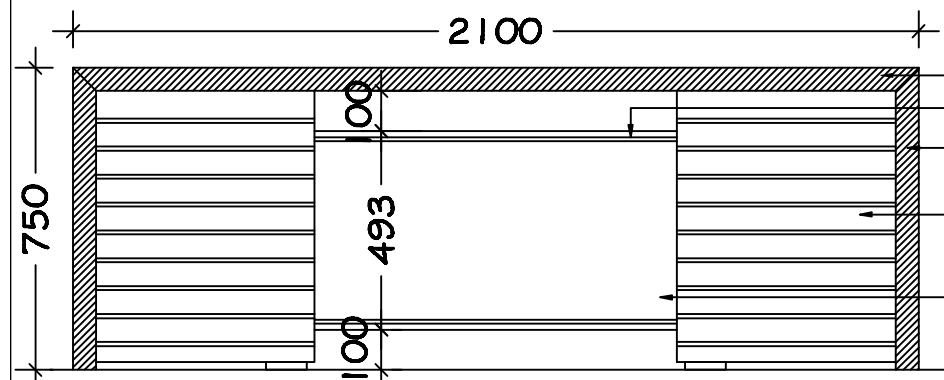


FRONT ELEVATION

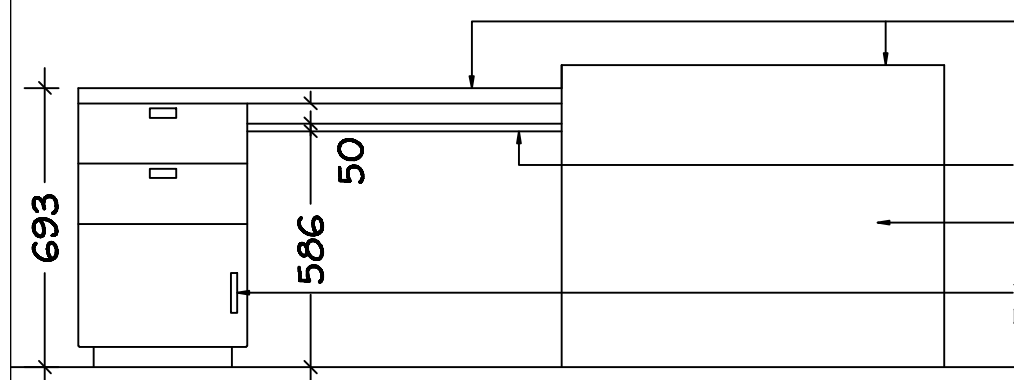

SIDE ELEVATION

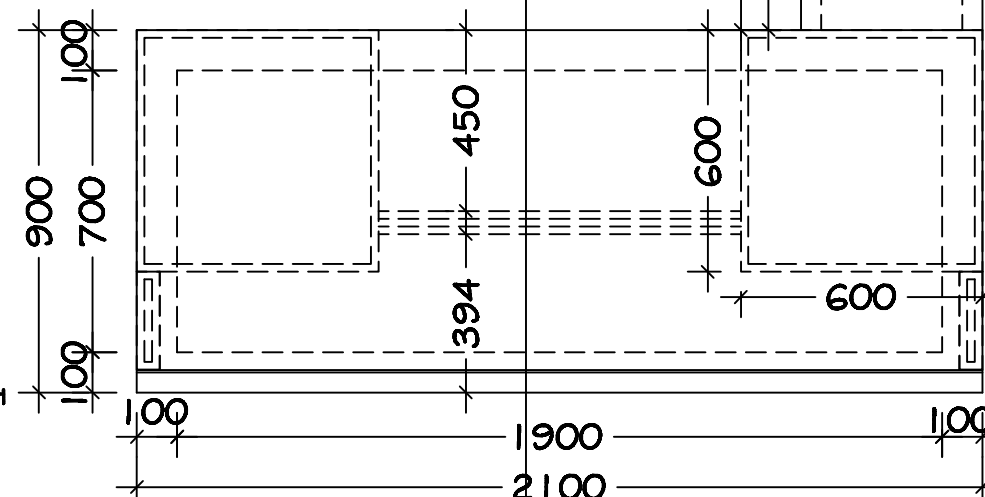


PLAN

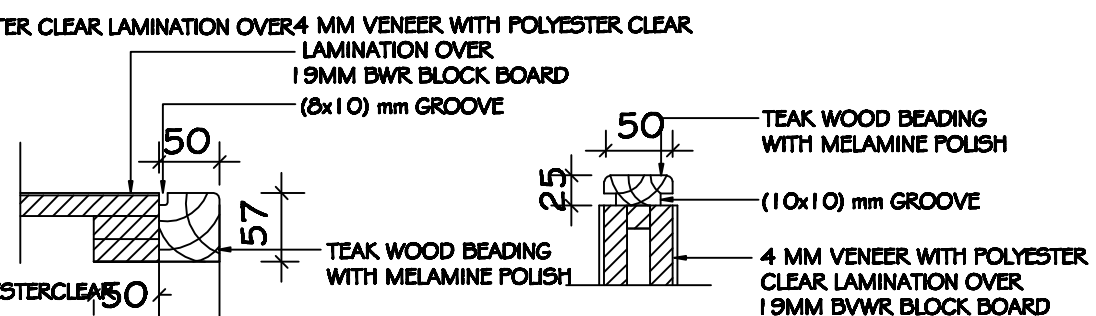

DETAIL AT X

DETAIL AT Y

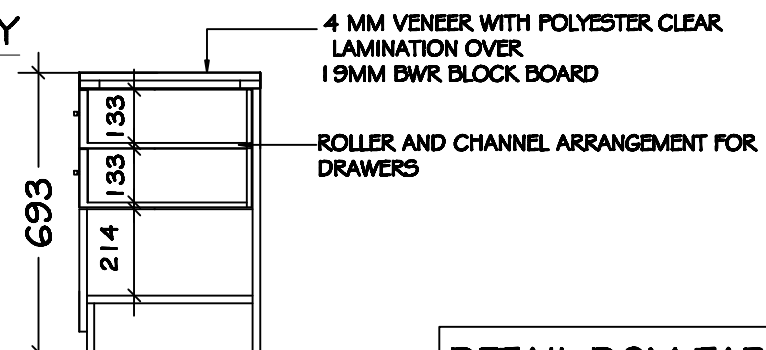

SECTION-B-B

DETAIL DGM-TABLE

THIS DRAWING IS A COPYRIGHT.
CONTENTS OF THE DRAWING OR PART
THEREOF MAY NOT BE USED OR
REPRODUCED WITHOUT THE PERMISSION
OF THE RAJKHOWAS AARCHI
M.D.ROAD, CHANDIMARI, GUWAHATI.

NOTES

1. ALL DIMENSIONS ARE TO BE READ
AND NOT TO BE MEASURED.
2. ALL DIMENSIONS ARE IN
MILLIMETER(MM) UNLESS OTHERWISE
SPECIFIED.

S.NO. REVISIONS DATE

REVISIONS

CLIENT

BRAHMAPUTRA CRACKER
AND POLYMER LIMITED

PROJECT

NON-PLANT BUILDING AT
BCPL LEPETKATA,
DIBRUGARH.

ADMINISTRATIVE BUILDING

JOB NO. 15/GU/2009

DEALT BY

CHECKED BY

CLIENT'S SIGN

ARCHITECT'S SIGN

CONSULTANT

ARCHITECTS, ENGINEERS,
VALUERS & PLANNERS
M.D.ROAD, CHANDIMARI,
GUWAHATI-781003



DRAWING TITLE

DGM TABLE DETAIL

DRAWING NO.

RAA / BCPL NP / ADMN / FUR / DGM /
IN-31