




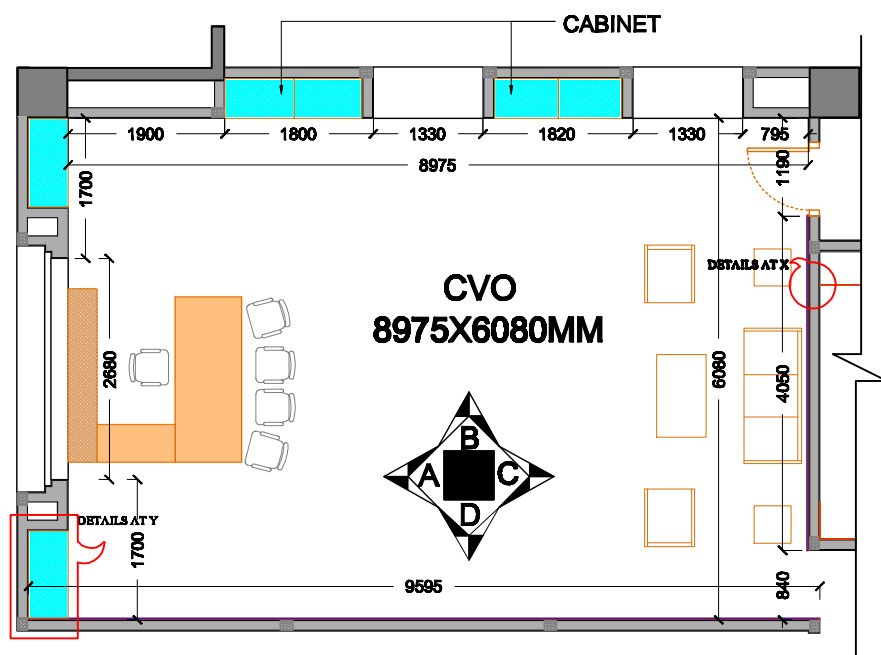


FURNITURE LAYOUT OF THE CVO CABIN

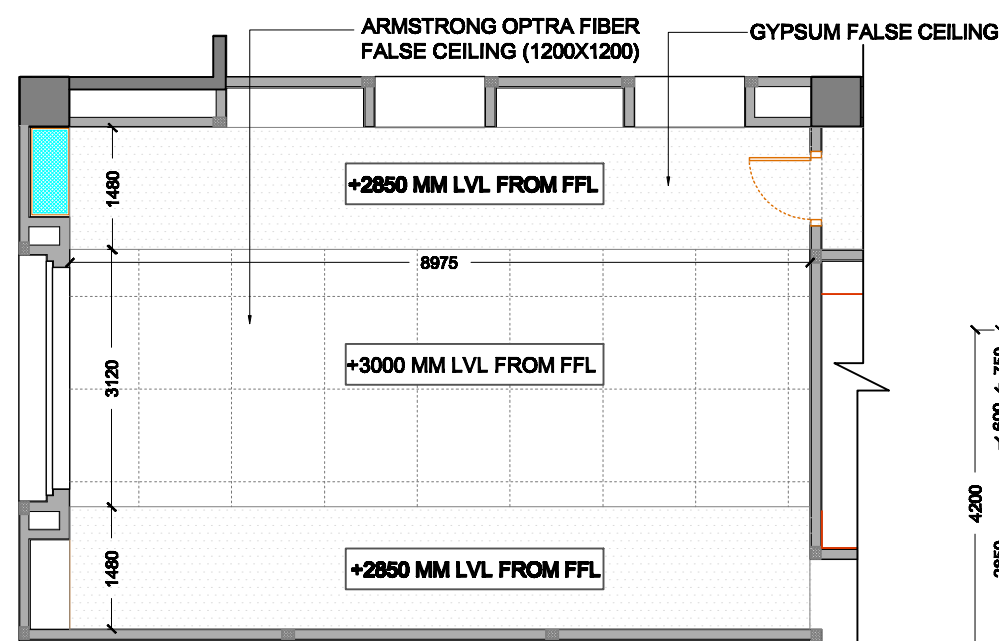



REFLECTED CEILING PLAN LAYOUT

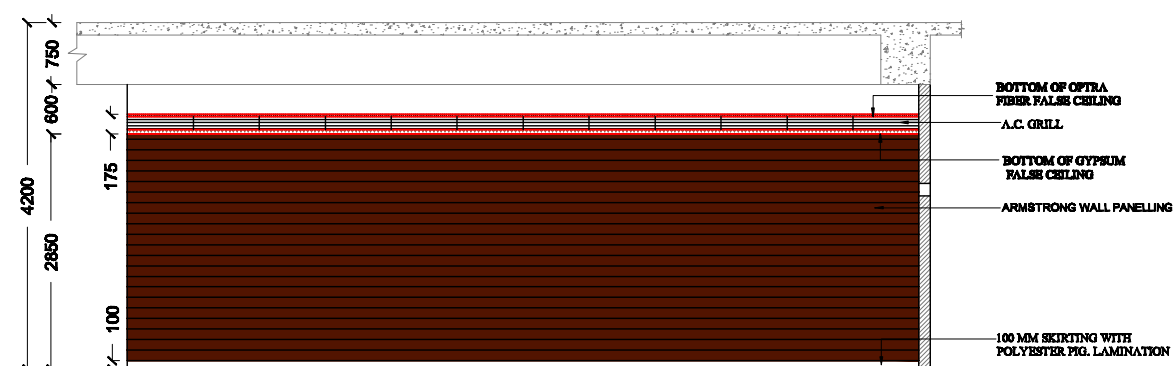


ELEVATION - D

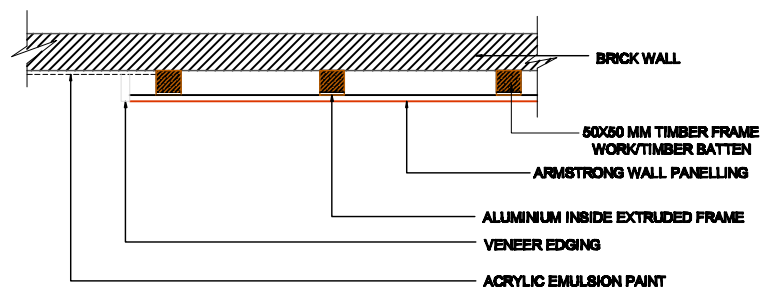


DETAILS AT 'X'

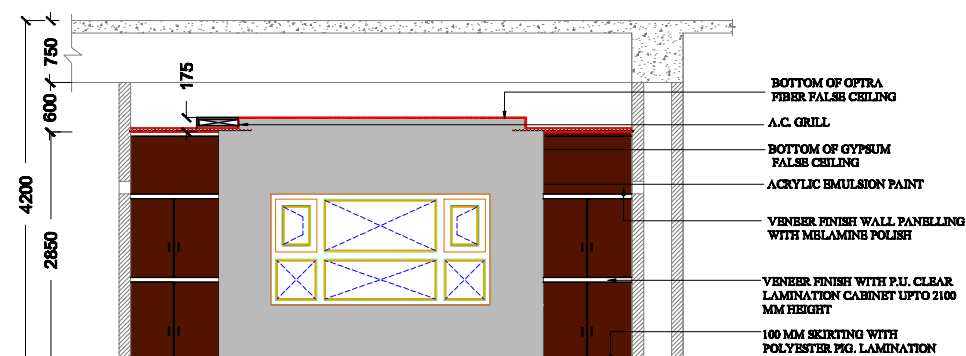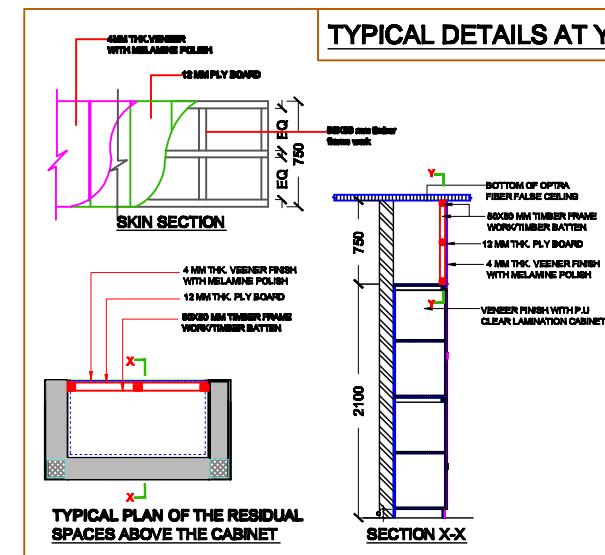

ELEVATION - A

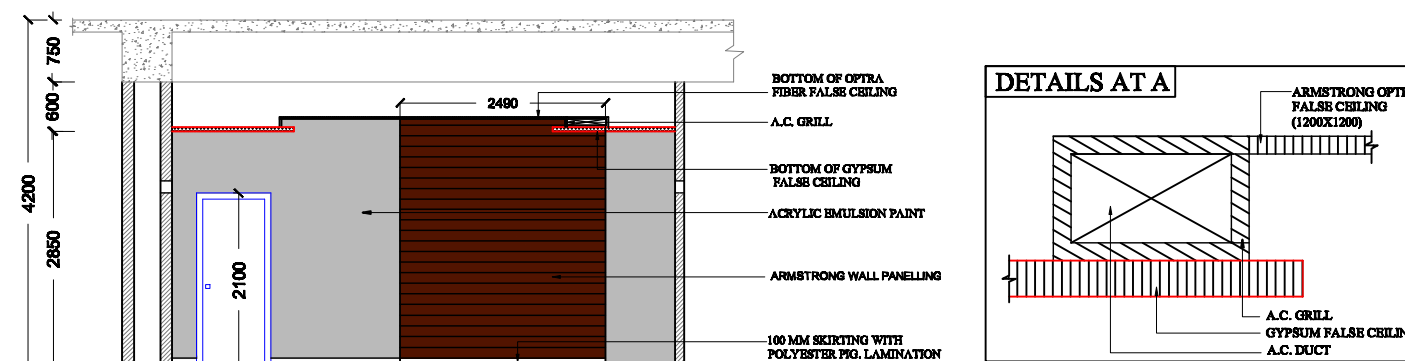

ELEVATION - C

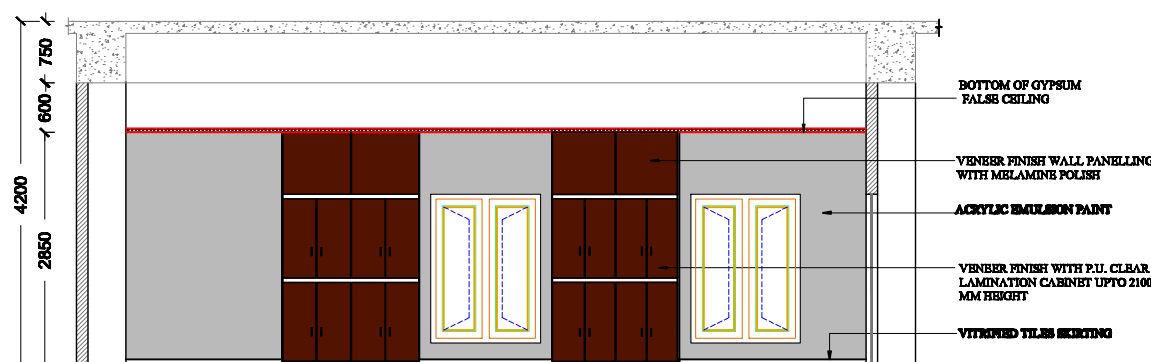

ELEVATION - B

THIS DRAWING IS A **COPYRIGHT.**
CONTENTS OF THE DRAWING OR PART THEREOF
MAY NOT BE USED OR REPRODUCED WITHOUT
THE PERMISSION OF **RAJKHOWAS AARCHI**
M.D. ROAD, CHANDMARI, GUWAHATI.

NOTES

1. ALL DIMENSIONS ARE TO BE READ AND

S.NO.	REVISIONS	DATE

REVISIONS

CLIENT

BRAHMAPUTRA CRACKER AND POLYMER LIMITED

PROJECT

NON-PLANT BUILDING AT BCPL LEPETKATA, DIBRUGARH.

SCALE :	JOB NO	10/GU/2008
	DEALT BY	
	CHECKED BY	

CLIENT'S SIGN

ARCHITECT'S SIGN

CONSULTANT

ARCHITECTS, ENGINEERS,
VALUERS & PLANNERS
M.D. ROAD, CHANDMARI
GUWAHATI-781008



DRAWING TITLE

**DETAIL INTERIOR LAYOUT CVO ROOM
SECOND FLOOR**

DRAWING NO.
RAA / BCPL NP / ADMN/ S F/CVO ROOM/ IN- 16