

DETAIL CFO-TABLE

THIS DRAWING IS A COPYRIGHT.
CONTENTS OF THE DRAWING OR PART
THEREOF MAY NOT BE USED OR
REPRODUCED WITHOUT THE PERMISSION
OF THE RAJKHOWAS AARCHI
M.D.ROAD, CHANDIMARI, GUWAHATI.

1. ALL DIMENSIONS ARE TO BE READ
AND NOT TO BE MEASURED.
2. ALL DIMENSIONS ARE IN
MILLIMETER(MM) UNLESS OTHERWISE
SPECIFIED.

S.NO. REVISIONS DATE

REVISIONS

BRAHMAPUTRA CRACKER
AND POLYMER LIMITED

NON-PLANT BUILDING AT
BCPL LEPETKATA,
DIBRUGARH.

ADMINISTRATIVE BUILDING

JOB NO. 15/GU/2009
DEALT BY
CHECKED BY

CLIENT'S SIGN

ARCHITECT'S SIGN



CONSULTANT

ARCHITECTS, ENGINEERS,
VALUERS & PLANNERS
M.D.ROAD, CHANDIMARI,
GUWAHATI-781003 RAJKHOWAS
AARCHI


DRAWING TITLE

CFO TABLE DETAILS


DRAWING NO.
RAA / BCPL NP / ADMIN / FUR / CFO / IN-34

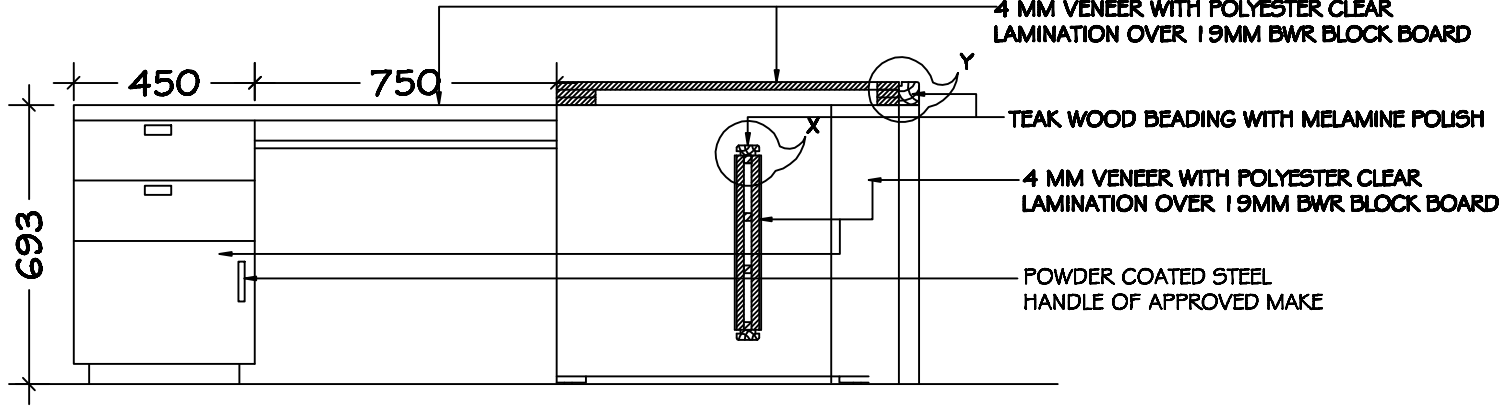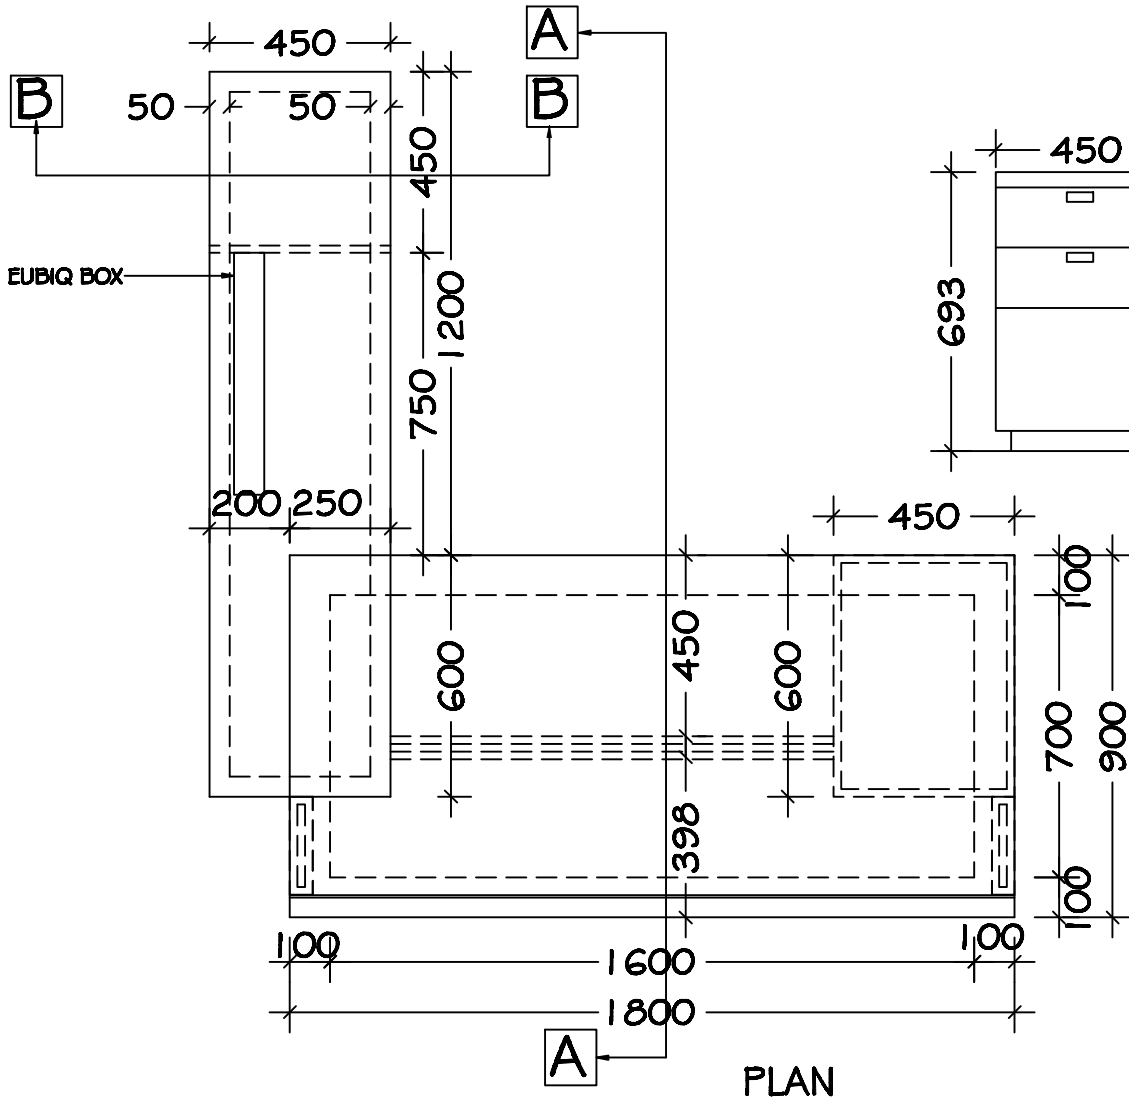


SECTION-A-A

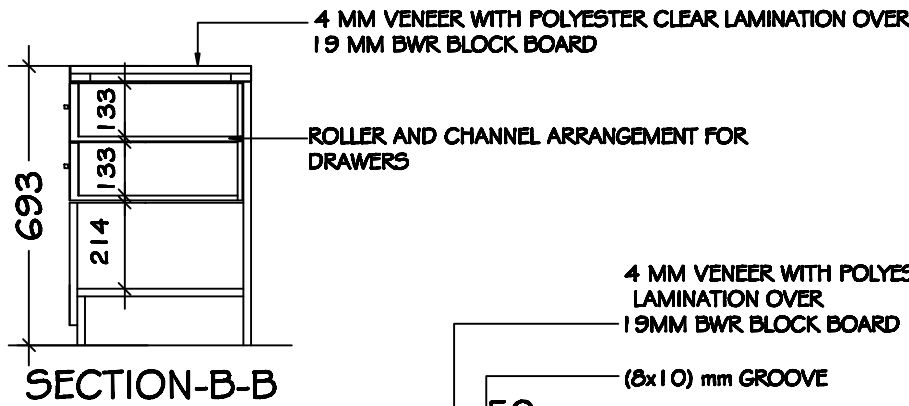


SECTION-B-B

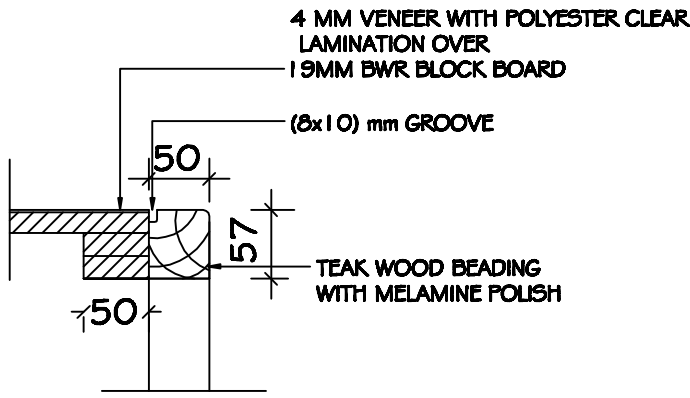


DETAIL AT Y

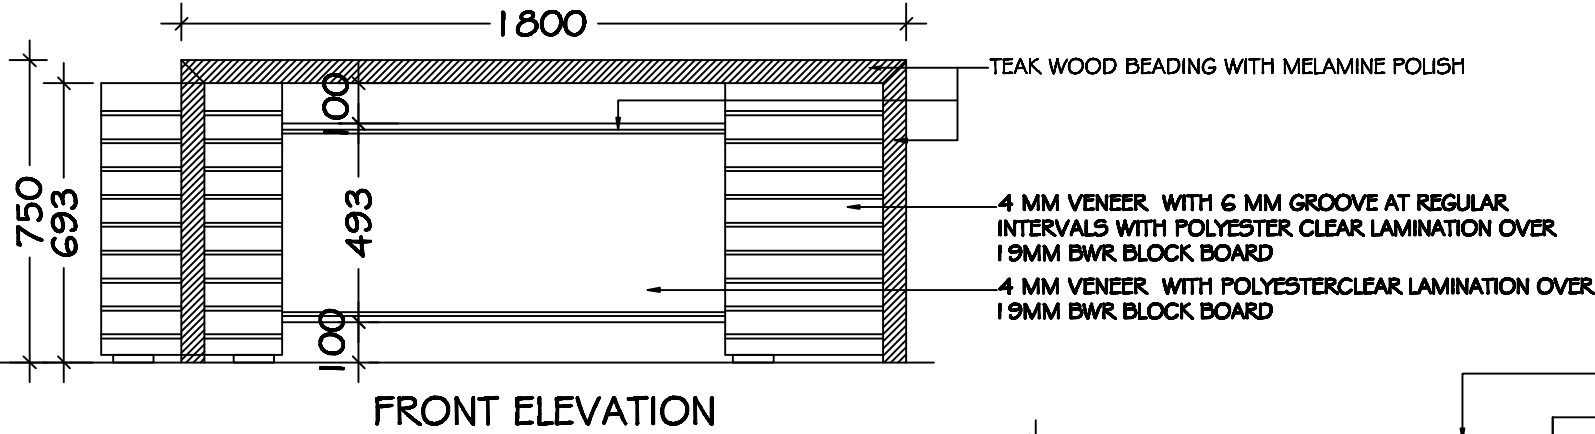

FRONT ELEVATION

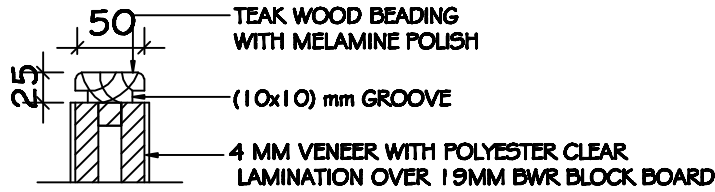

DETAIL AT X

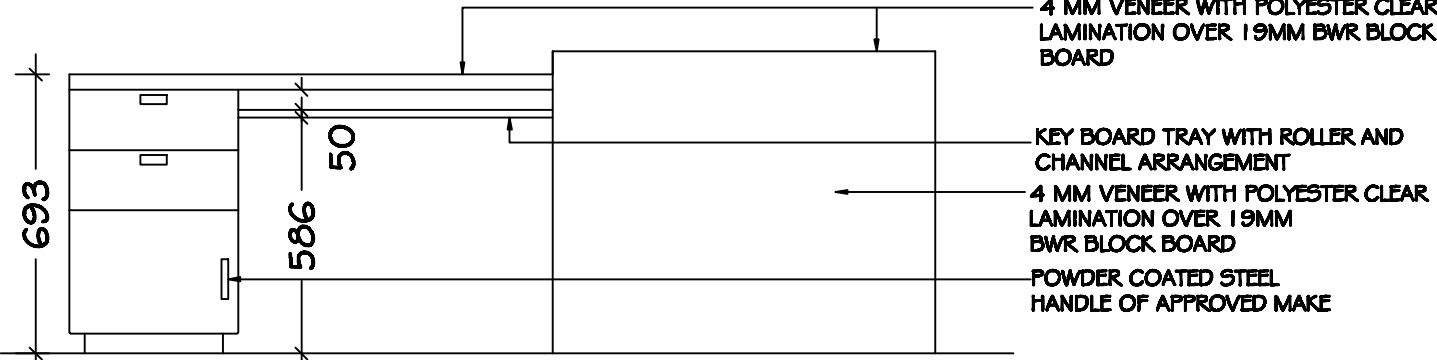

SIDE ELEVATION