


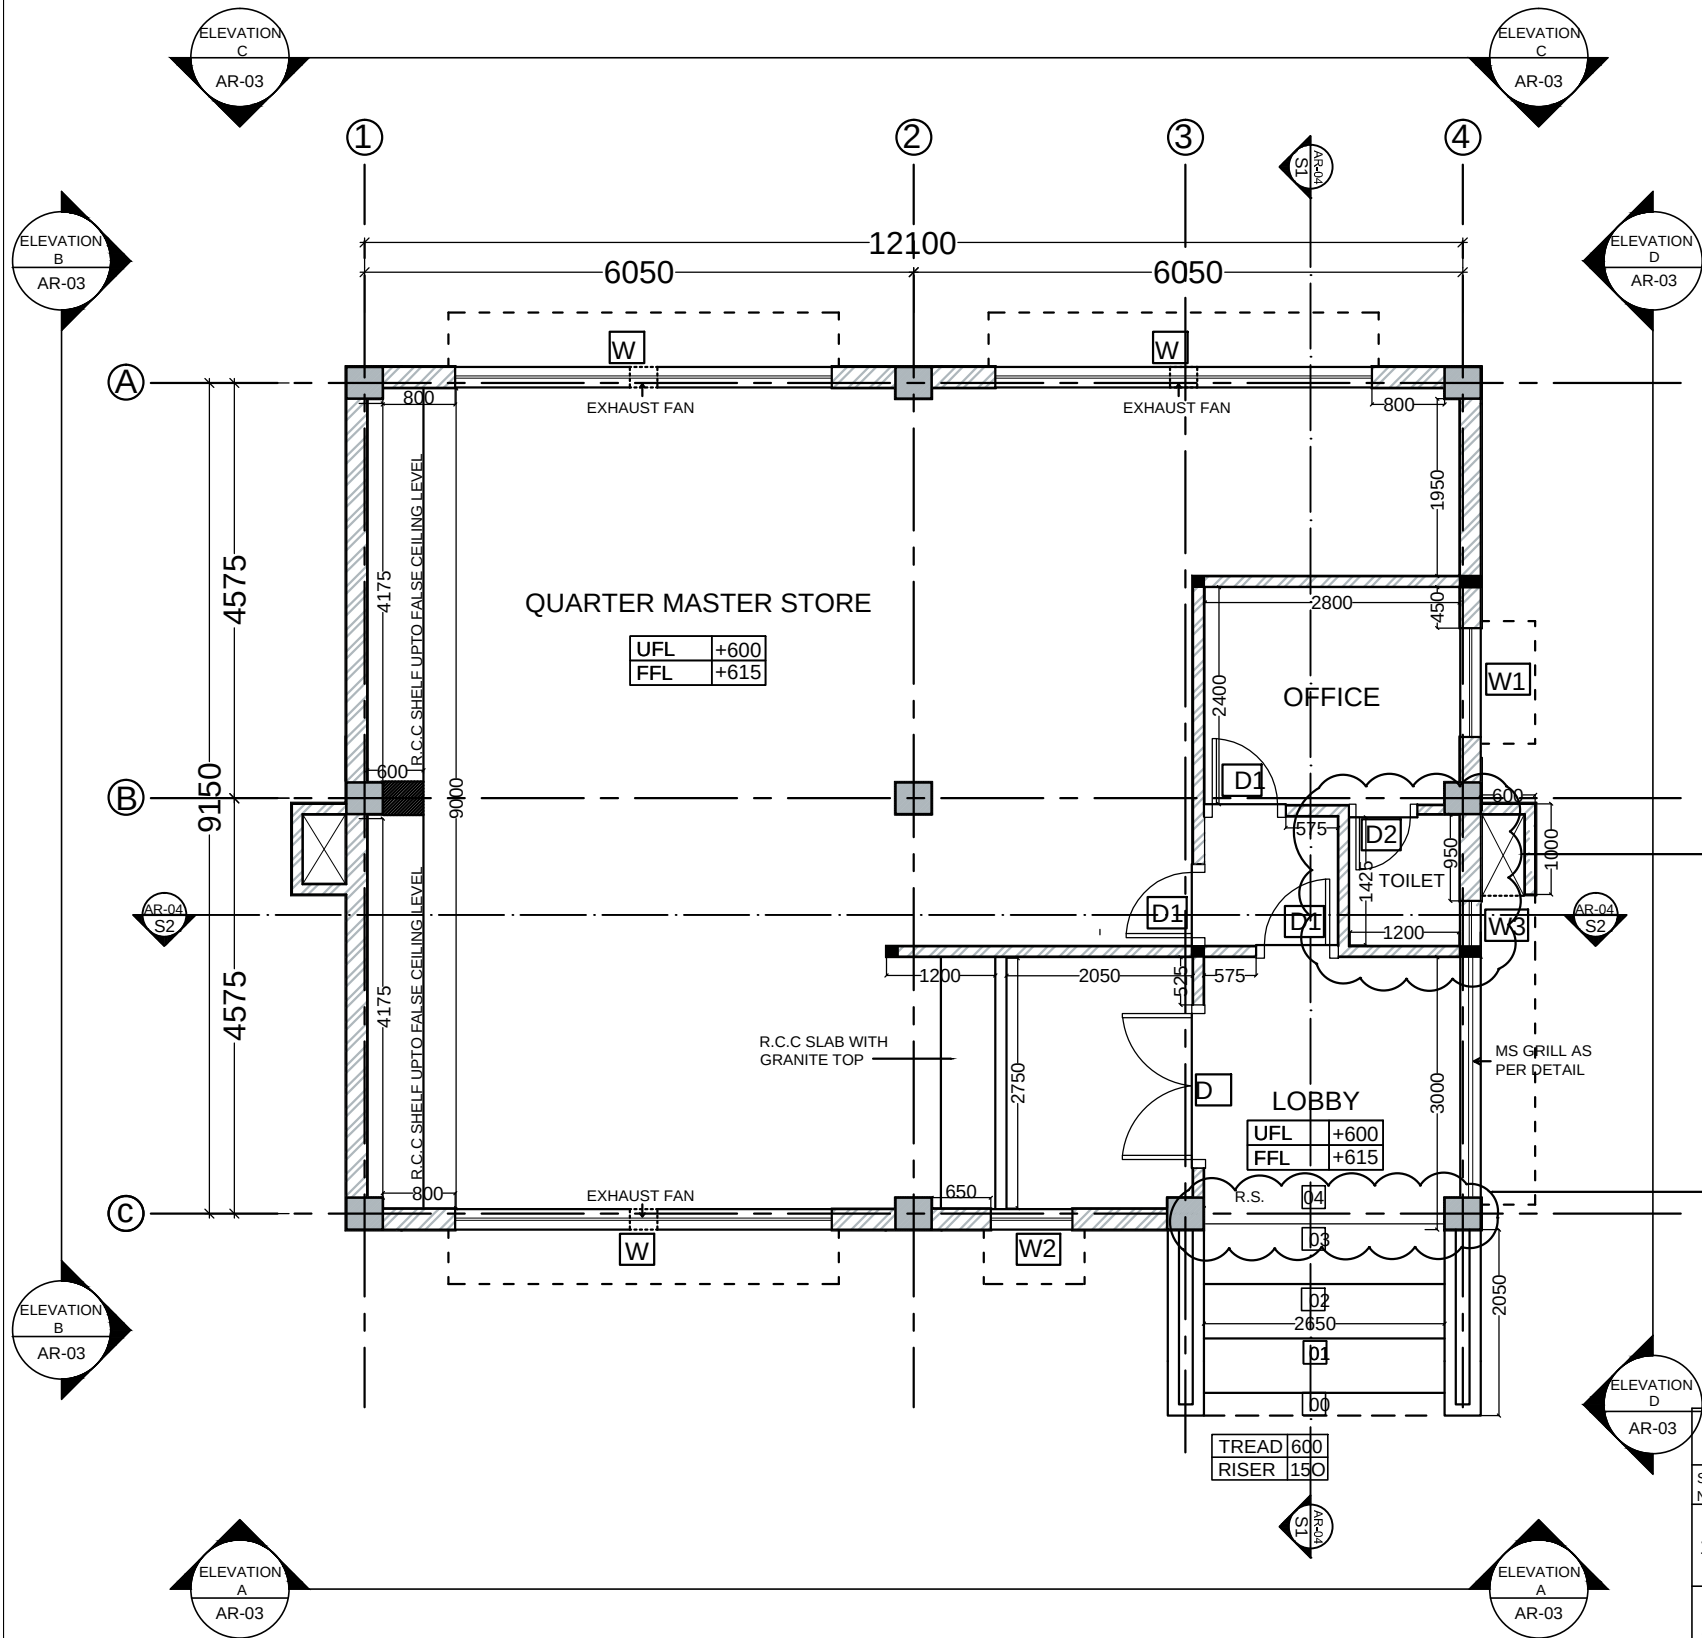

FLOOR PLAN

LEGEND	
SL. NO.	DESCRIPTION
1.	ELEVATION TAG ELEVATION TAG
2.	SECTION TAG SECTION TAG
3.	FLOOR TAG FLOOR TAG
4.	STEPS TAG STEPS TAG
5.	DOOR TAG DOOR TAG
6.	WINDOW TAG WINDOW TAG

THIS DRAWING IS A COPYRIGHT.
CONTENTS OF THE DRAWING OR PART
THEREOF MAY NOT BE USED OR
REPRODUCED WITHOUT THE PERMISSION
OF THE RAJKHOWAS AARCHI
M.D.ROAD, CHANDMARI, GUWAHATI.

NOTES

1. ALL DIMENSIONS ARE TO BE READ AND NOT TO BE MEASURED.
2. ALL DIMENSIONS ARE IN MILLIMETER(MM) UNLESS OTHERWISE SPECIFIED.

S.NO.	REVISIONS	DATE

REVISIONS

CLIENT

BRAHMAPUTRA CRACKER
AND POLYMER LIMITED

PROJECT

PROPOSED CONSTRUCTION OF
ADDITIONAL INFRASTRUCTURE
AT CISF TOWNSHIP

QUARTER MASTER STORE

SCALE	JOB NO.	
	DEALT BY	
	CHECKED BY	

CLIENT'S SIGN

ARCHITECT'S SIGN

CONSULTANT

ARCHITECTS, ENGINEERS,
VALUERS & PLANNERS
M.D.ROAD, CHANDMARI,
GUWAHATI-781003
RAJKHOWAS
AARCHI

DRAWING TITLE

FLOOR PLAN

DRAWING NO.

RAA / CISF/ Q.MASTER /T/AR- 01