


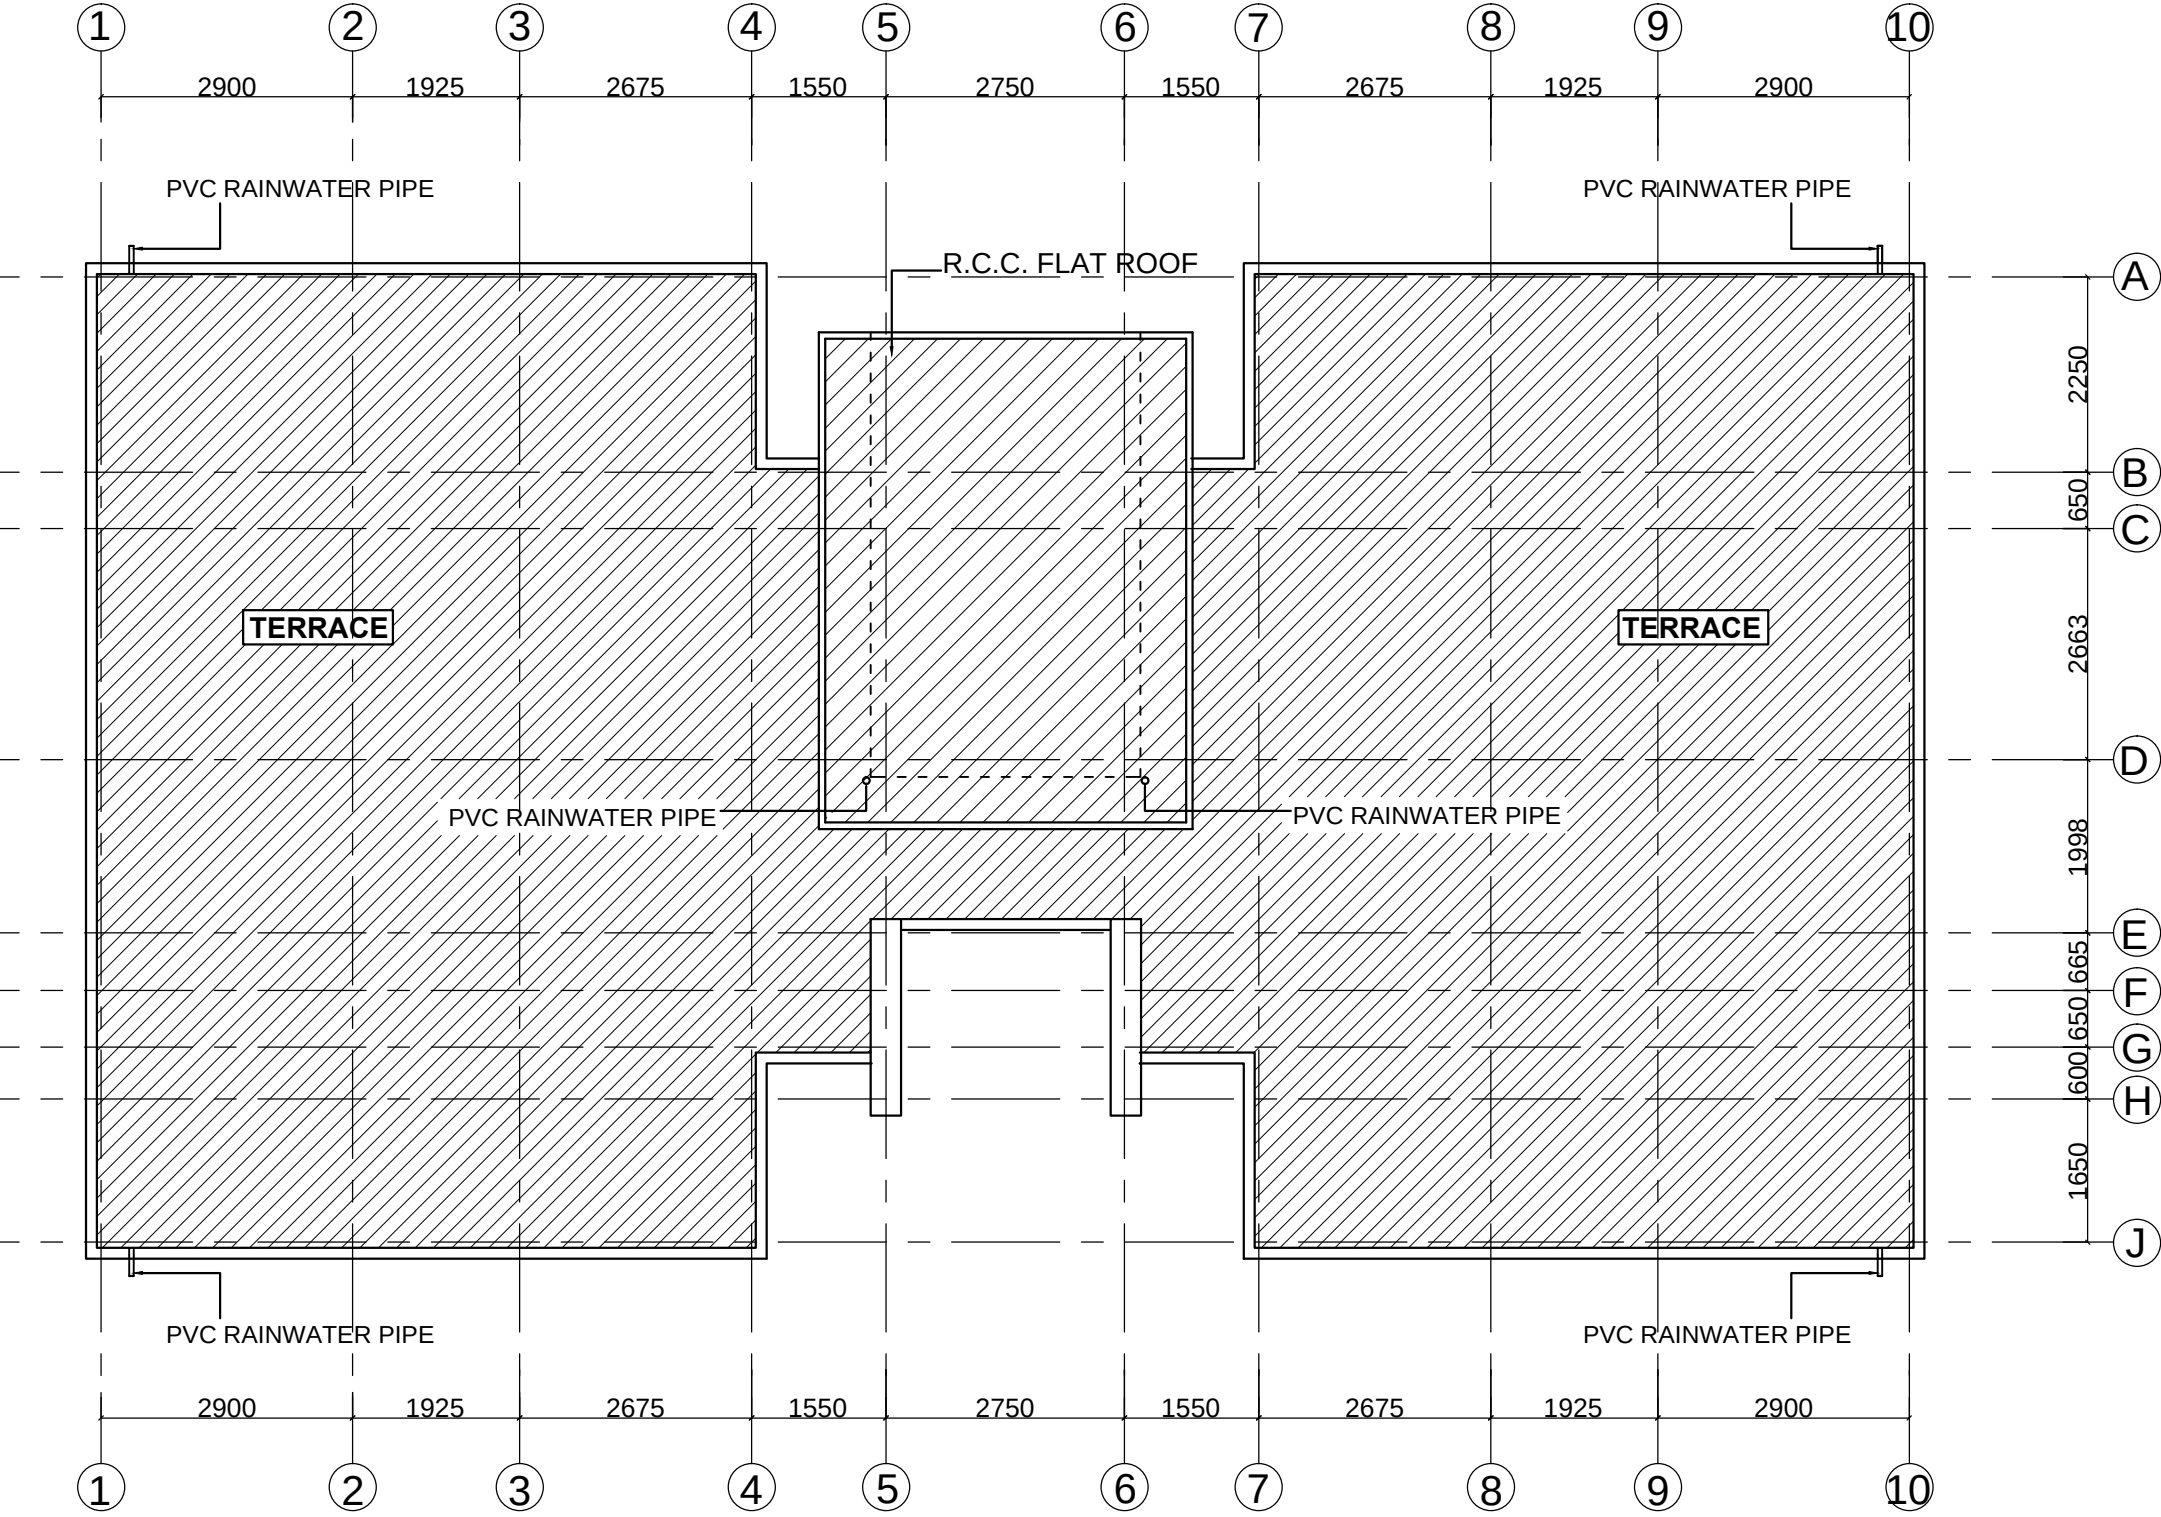

ROOF PLAN

THIS DRAWING IS A COPYRIGHT. CONTENTS OF THE DRAWING OR PART THEREOF MAY NOT BE USED OR REPRODUCED WITHOUT THE PERMISSION OF THE RAJKHOWAS AARCHI M.D.ROAD, CHANDMARI, GUWAHATI.

NOTES

- 1. ALL DIMENSIONS ARE TO BE READ AND NOT TO BE MEASURED. 2.ALL DIMENSIONS ARE IN MILLIMETER(MM) UNLESS OTHERWISE SPECIFIED.

REVISIONS

CLIENT

BRAHMAPUTRA CRACKER AND POLYMER LIMITED

PROJECT

PROPOSED CONSTRUCTION OF ADDITIONAL INFRASTRUCTURE AT CISF TOWNSHIP

TYPE-A QUARTERS

Table with 3 columns: SCALE, JOB NO., DEALT BY, CHECKED BY

CLIENT'S SIGN

ARCHITECT'S SIGN

CONSULTANT

Architects, Engineers, Valuers & Planners logo and contact information for RAJKHOWAS AARCHI.

DRAWING TITLE

ROOF PLAN

DRAWING NO.

RAA / CISF/ TYPE-A /T/AR- 03(a)