

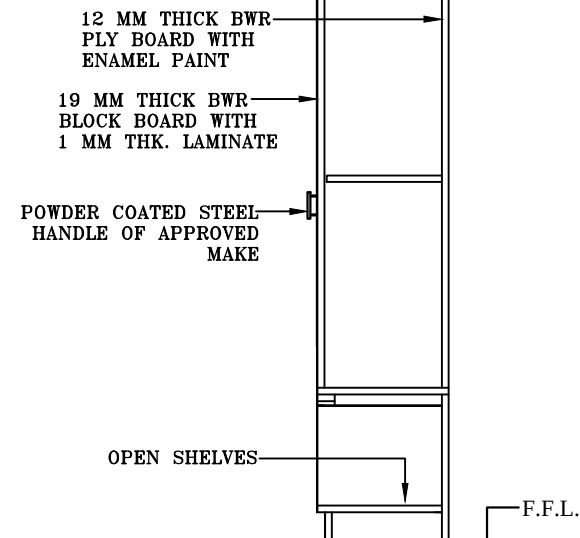


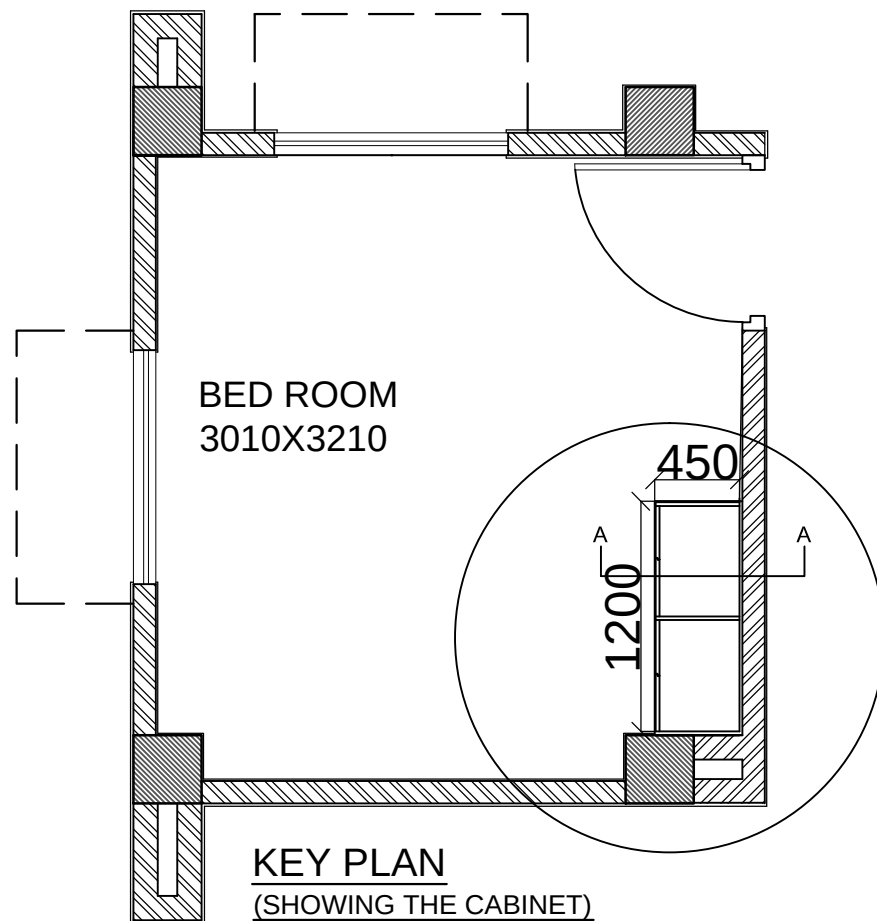

SECTION AA

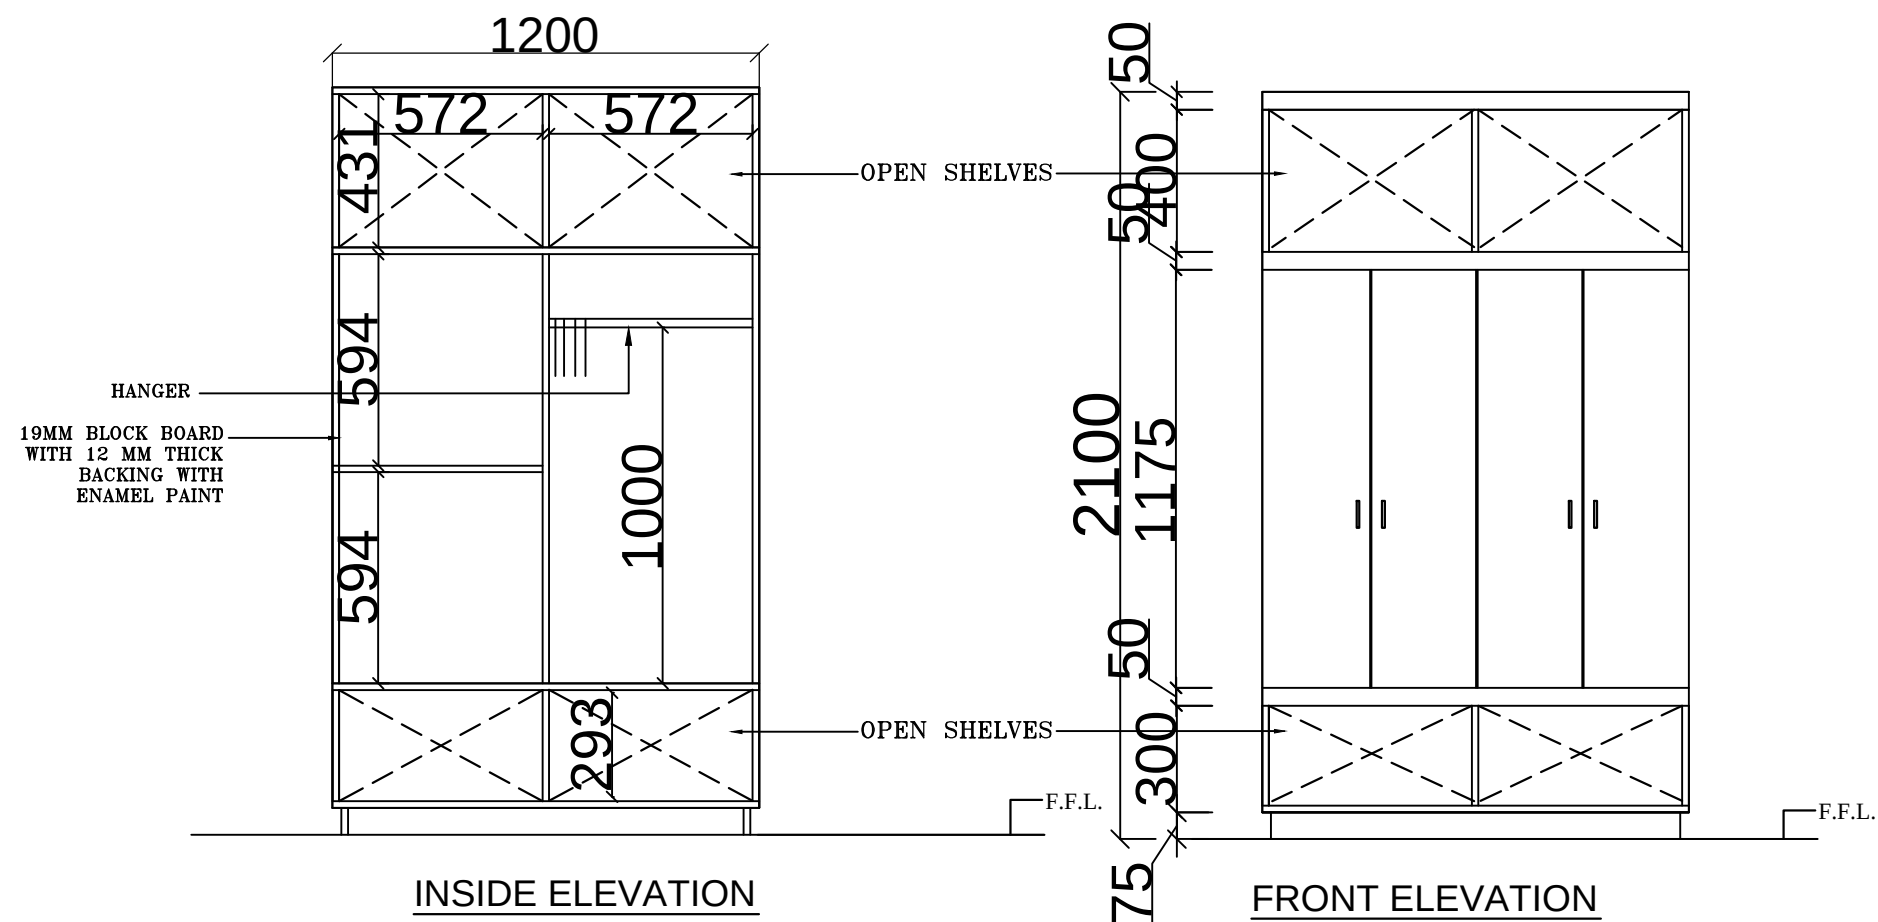

INSIDE ELEVATION

FRONT ELEVATION

THIS DRAWING IS A COPYRIGHT.  
CONTENTS OF THE DRAWING OR PART  
THEREOF MAY NOT BE USED OR  
REPRODUCED WITHOUT THE PERMISSION  
OF THE RAJKHOWAS AARCHI  
M.D.ROAD, CHANDMARI, GUWAHATI.

NOTES

1. ALL DIMENSIONS ARE TO BE READ  
AND NOT TO BE MEASURED.
2. ALL DIMENSIONS ARE IN  
MILLIMETER(MM) UNLESS OTHERWISE  
SPECIFIED.

| S.NO. | REVISIONS | DATE |
|-------|-----------|------|
|-------|-----------|------|

REVISIONS

CLIENT

BRAHMAPUTRA CRACKER  
AND POLYMER LIMITED

PROJECT

PROPOSED CONSTRUCTION OF  
ADDITIONAL INFRASTRUCTURE  
AT CISF TOWNSHIP

TYPE-B QUARTERS

| SCALE      | JOB NO. |
|------------|---------|
| DEALT BY   |         |
| CHECKED BY |         |

CLIENT'S SIGN

ARCHITECT'S SIGN

CONSULTANT

ARCHITECTS, ENGINEERS,  
VALUERS & PLANNERS  
M.D.ROAD, CHANDMARI,  
GUWAHATI-781003



DRAWING TITLE

CABINET DETAILS

DRAWING NO.

RAA / CISF/ TYPE-B/T/AR- 12(b)