

THIS DRAWING IS A COPYRIGHT.  
CONTENTS OF THE DRAWING OR PART  
THEREOF MAY NOT BE USED OR  
REPRODUCED WITHOUT THE PERMISSION  
OF THE RAJKHOWAS AARCHI  
M.D.ROAD, CHANDMARI, GUWAHATI.

#### NOTES

1. ALL DIMENSIONS ARE TO BE READ  
AND NOT TO BE MEASURED.
2. ALL DIMENSIONS ARE IN  
MILLIMETER(MM) UNLESS OTHERWISE  
SPECIFIED.

| S.NO. | REVISIONS | DATE |
|-------|-----------|------|
|       |           |      |
|       |           |      |
|       |           |      |

#### REVISIONS

CLIENT

BRAHMAPUTRA CRACKER  
AND POLYMER LIMITED

PROJECT

PROPOSED CONSTRUCTION OF  
ADDITIONAL INFRASTRUCTURE  
AT CISF TOWNSHIP

#### TYPE-C QUARTERS

| SCALE | JOB NO. |
|-------|---------|
|       |         |
|       |         |
|       |         |

CLIENT'S SIGN

ARCHITECT'S SIGN

CONSULTANT

ARCHITECTS, ENGINEERS,  
VALUERS & PLANNERS  
M.D.ROAD, CHANDMARI,  
GUWAHATI-781003




DRAWING TITLE

FLOOR PLANS

DRAWING NO.

RAA / CISF/ TYPE-C /T/AR- 01

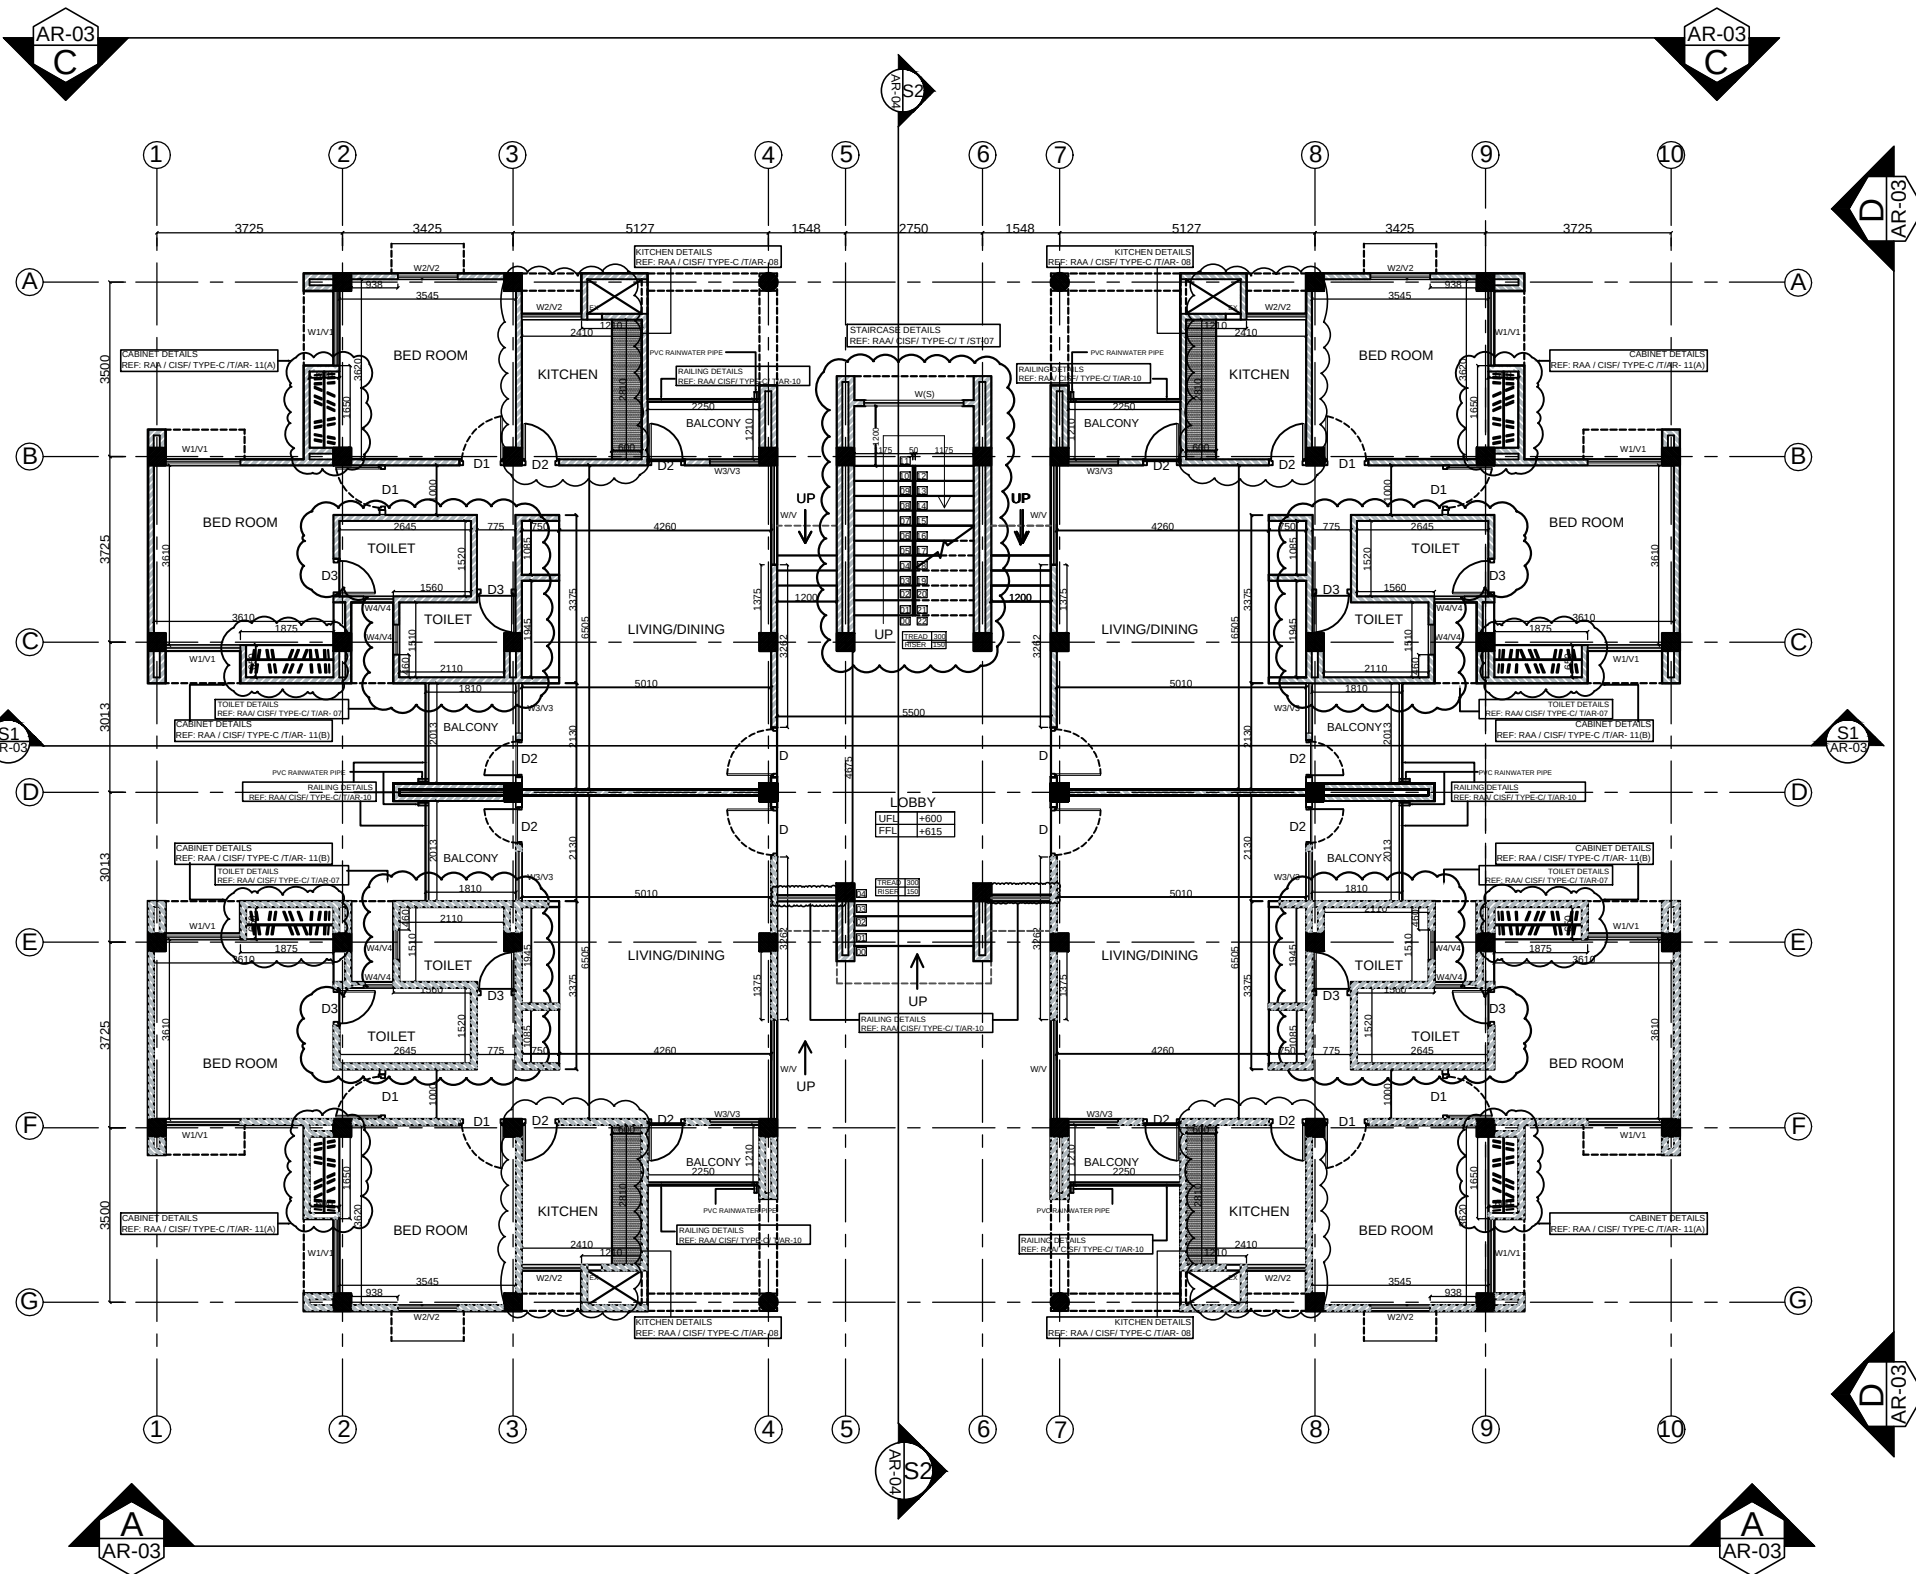

#### LEGEND

| SL. NO. | TAG                                 | DESCRIPTION                                                      |
|---------|-------------------------------------|------------------------------------------------------------------|
| 1.      | ELEVATION TAG                       | ELEVATION NAME<br>REFERENCE SHEET NO.                            |
| 2.      | SECTION TAG                         | SECTION NAME<br>REFERENCE SHEET NO.                              |
| 3.      | FLOOR TAG                           | SURFACE FINISH<br>UNFINISHED FLOOR LEVEL<br>FINISHED FLOOR LEVEL |
| 4.      | STAIRCASE/<br>STEPS TAG             | TREAD LENGTH<br>RISER HEIGHT                                     |
| 5.      | DOOR TAG                            | DOOR NAME                                                        |
| 6.      | WINDOW TAG                          | WINDOW NAME                                                      |
| 7.      | DETAILS REFERENCE<br>BUBBLE AND TAG | DETAILS HIGHLIGHTED<br>REFERENCE BUBBLE<br>REFERENCE SHEET NO.   |