




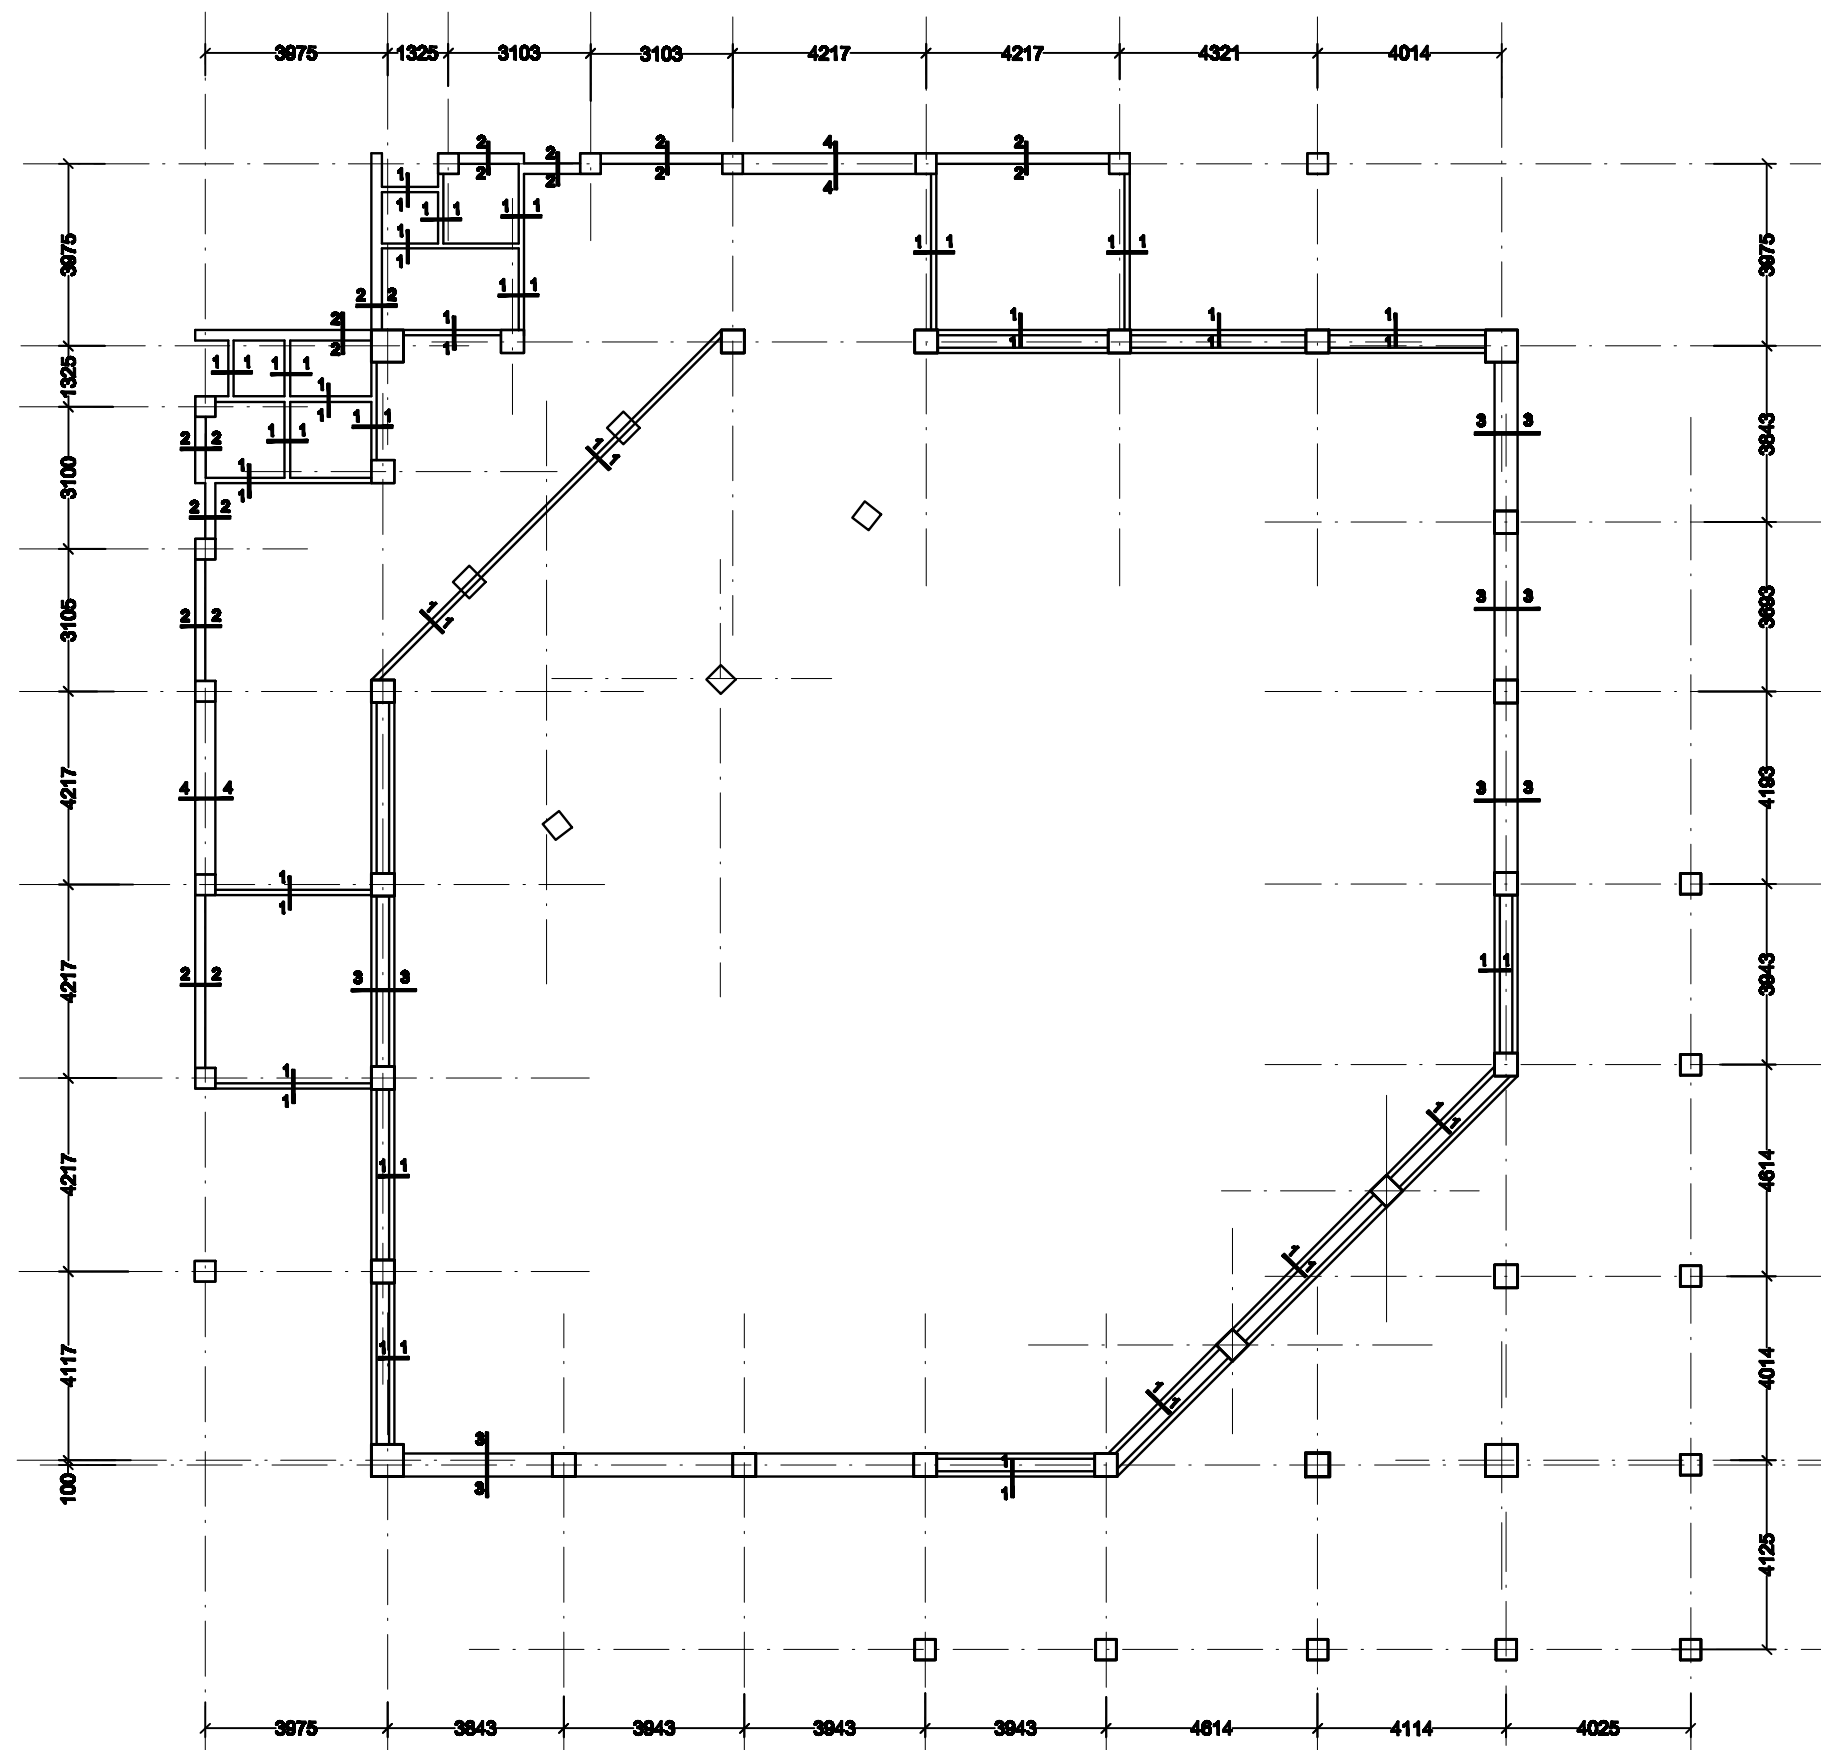


LAYOUT OF LINTEL

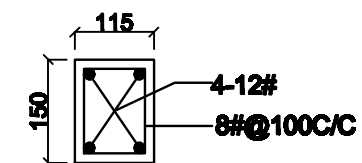


SECTION 1-1

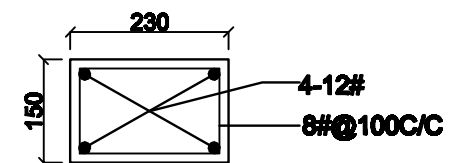

SECTION 2-2

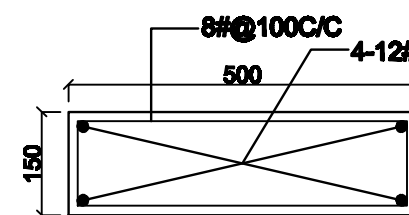

SECTION 3-3

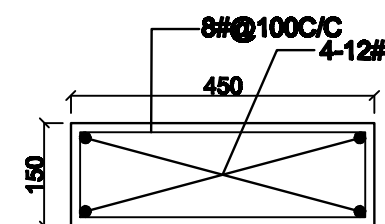

SECTION 4-4

THIS DRAWING IS A COPYRIGHT.
CONTENTS OF THE DRAWING OR PART
THEREOF MAY NOT BE USED OR
REPRODUCED WITHOUT THE PERMISSION
OF THE RAJKHOWAS AARCHI
M.D.ROAD, CHANDMARI, GUWAHATI.

NOTES

1. ALL DIMENSIONS ARE IN MM UNLESS OTHERWISE SPECIFIED.
2. GRADE OF CONCRETE MIX SHALL BE M20 CONFORMING TO IS-456:2000 UNLESS OTHERWISE NOTED.
3. STEEL GRADE F250BH.
4. 8 INDICATED NO. BARS OF GRADE-I CONFORMING TO IS-456:2000.
5. CLEAR COVER TO REINFORCEMENT:
BEAM - 25MM
COLUMN - 40MM
SLAB - 15MM.
6. DEVELOPMENT LENGTHS (IN MM):
L_{TD} = DEV. LENGTH IN TENSION = (σ_{yk} / 4τ_{yk}) × L_{SD}
L_{CD} = DEV. LENGTH IN COMPRESSION = (σ_{yk} / 4τ_{yk}) × L_{SD}
σ = BAR DIAMETER
7. THIS DRAWING SHOULD BE READ IN CONJUNCTION WITH ALL OTHER ARCHITECTURAL AND STRUCTURAL DRAWINGS.
8. REINFORCEMENT DETAIL IN COLUMN AS PER IS-456:2000 & IS-10263.

01	01	18.08.2018
S.NO.	REVISIONS	DATE

REVISIONS

CLIENT

**BRAHMAPUTRA CRACKER
AND POLYMER LIMITED**

PROJECT

**PROPOSED CONSTRUCTION OF
ADDITIONAL INFRASTRUCTURE
AT CISH TOWNSHIP**

RECREATION ROOM

SCALE	JOB NO.
	DEALT BY
	CHECKED BY

CLIENT'S SIGN

ARCHITECT'S SIGN

CONSULTANT

ARCHITECTS, ENGINEERS,
VALUERS & PLANNERS
M.D.ROAD, CHANDMARI,
GUWAHATI-781003



DRAWING TITLE

LAYOUT OF LINTEL

DRAWING NO.

RAA / CISH / RECREATION ROOM / T / ST- 11