

THIS DRAWING IS A COPYRIGHT.
CONTENTS OF THE DRAWING OR PART
THEREOF MAY NOT BE USED OR
REPRODUCED WITHOUT THE PERMISSION
OF THE RAJKHOWAS AARCHI
M.D.ROAD, CHANDMARI, GUWAHATI.

NOTES

1. ALL DIMENSIONS ARE TO BE READ
AND NOT TO BE MEASURED.
2.ALL DIMENSIONS ARE IN
MILLIMETER(MM) UNLESS OTHERWISE
SPECIFIED.

S.NO.	REVISIONS	DATE
-------	-----------	------

REVISIONS

CLIENT

BRAHMAPUTRA CRACKER
AND POLYMER LIMITED

PROJECT

PROPOSED CONSTRUCTION OF
ADDITIONAL INFRASTRUCTURE
AT CISF TOWNSHIP

RECREATION ROOM

SCALE	JOB NO.
	DEALT BY
	CHECKED BY

CLIENT'S SIGN

ARCHITECT'S SIGN

CONSULTANT

ARCHITECTS, ENGINEERS,
VALUERS & PLANNERS
M.D.ROAD, CHANDMARI,
GUWAHATI-781003




DRAWING TITLE

FLOOR PLAN

DRAWING NO.

RAA / CISF/ RECREATION ROOM /TAR- 01

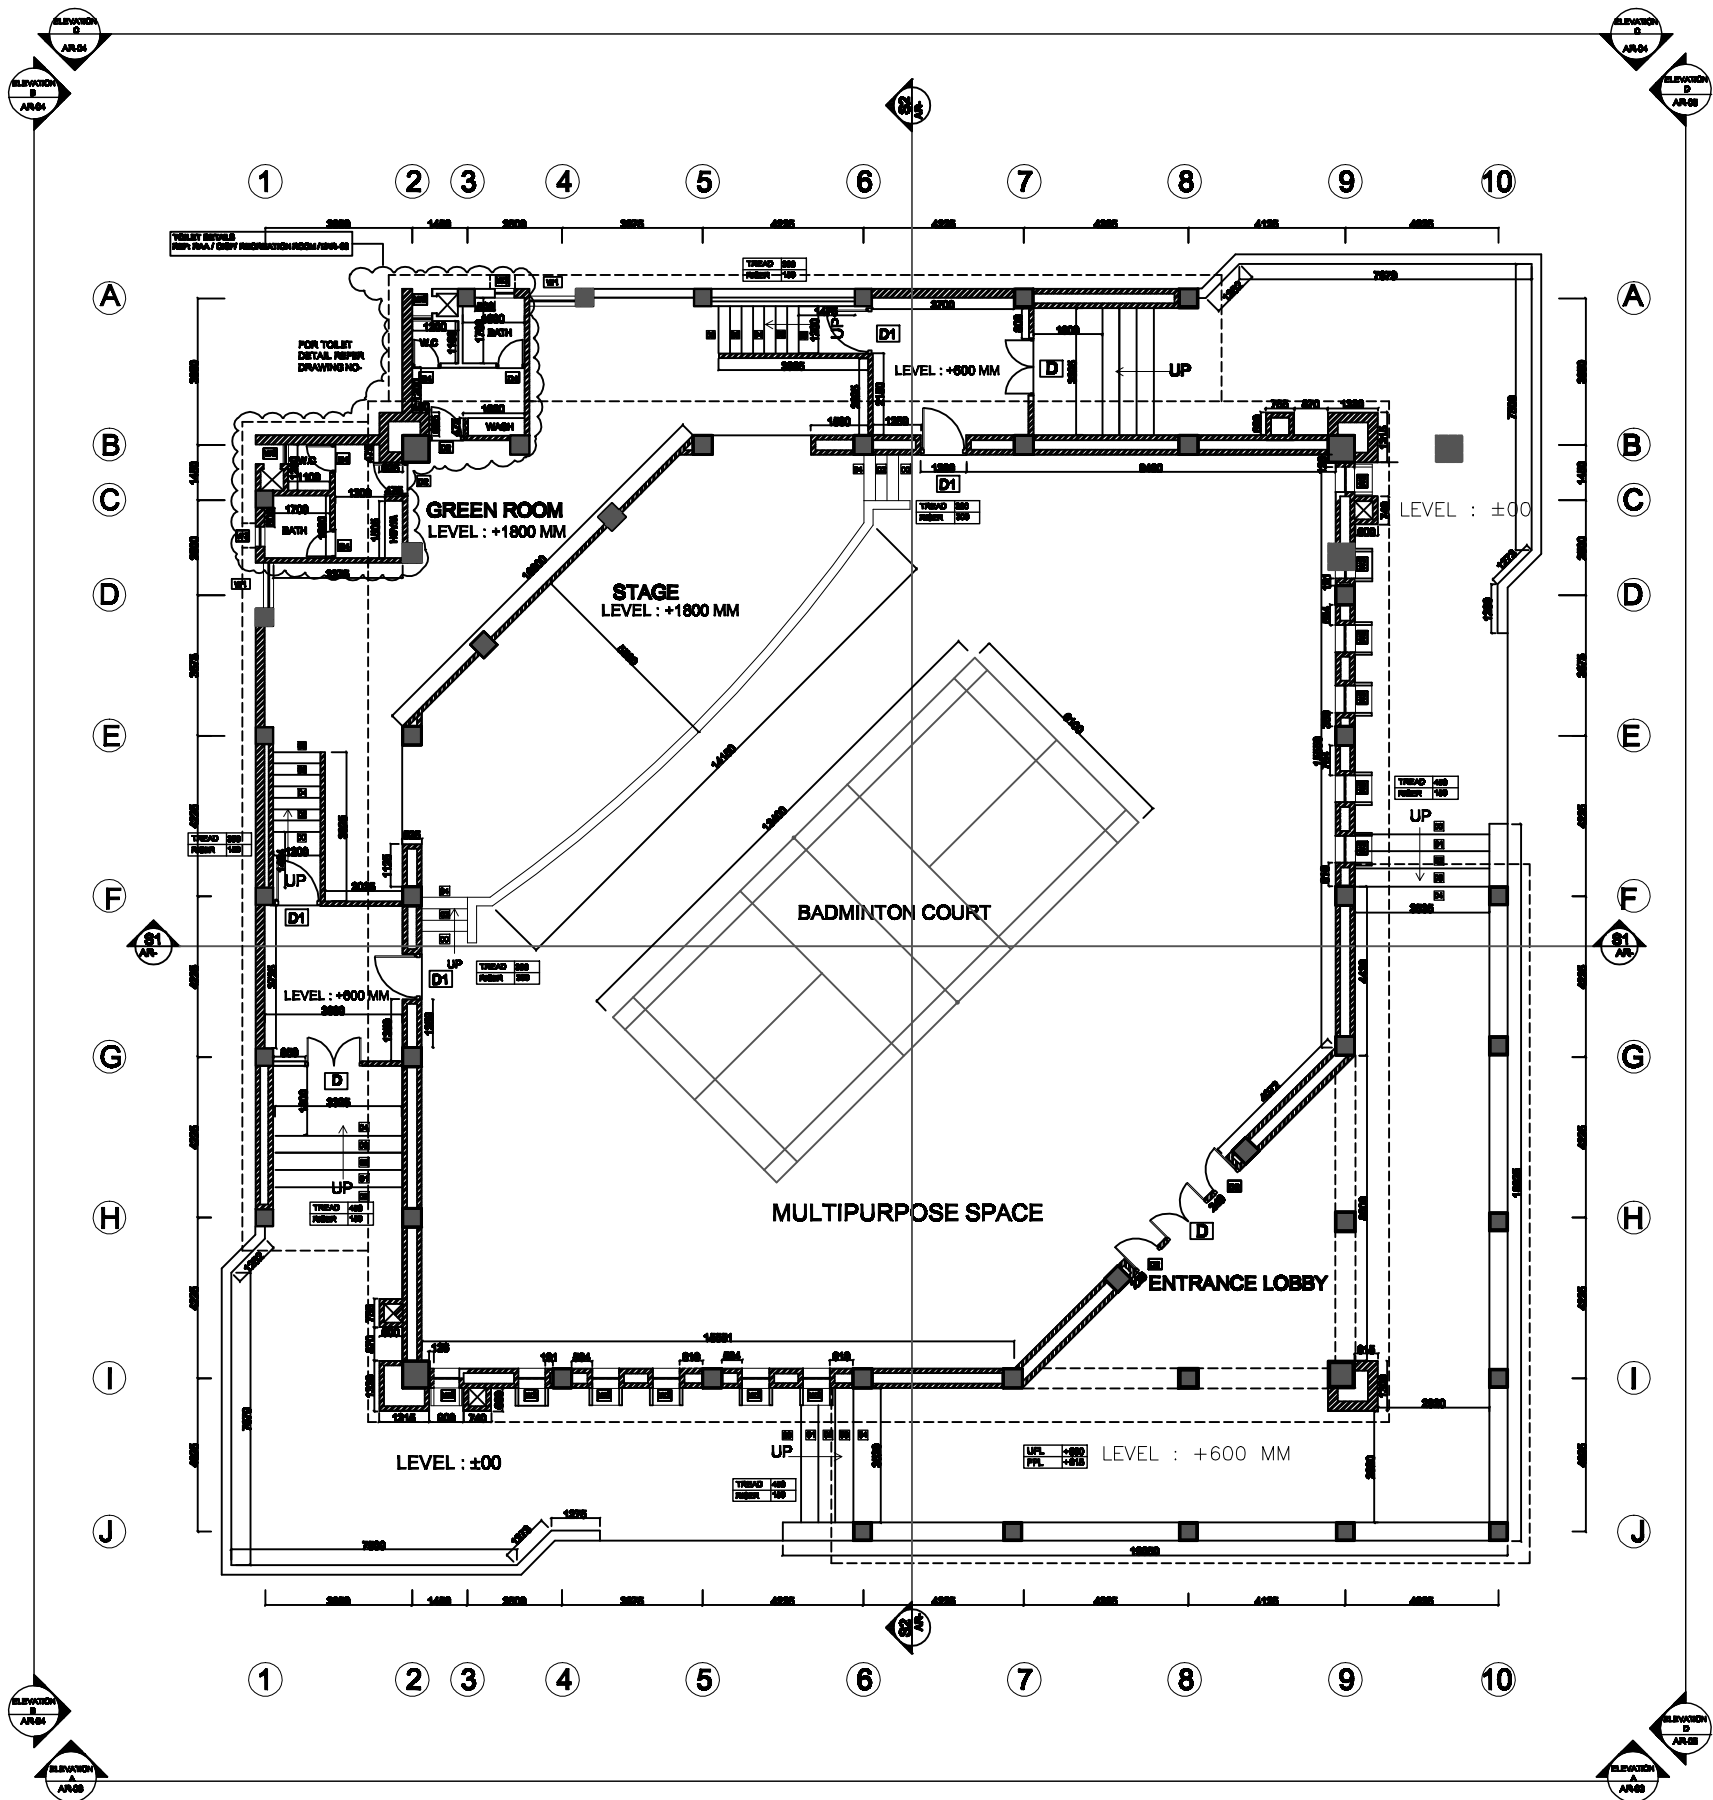

FLOOR PLAN

LEGEND

S. NO.	TAG	DESCRIPTION
1.	ELEVATION TAG	ELEVATION NAME
2.	SECTION TAG	SECTION NAME
3.	FLOOR TAG	FLOOR NAME
4.	STAIRCASE/STEPS TAG	STAIRCASE/STEPS NAME
5.	DOOR TAG	DOOR NAME
6.	WINDOW TAG	WINDOW NAME
7.	DETAILS REFERENCE BUBBLE AND TAG	DETAILS HIGHLIGHTED REFERENCE BUBBLE