
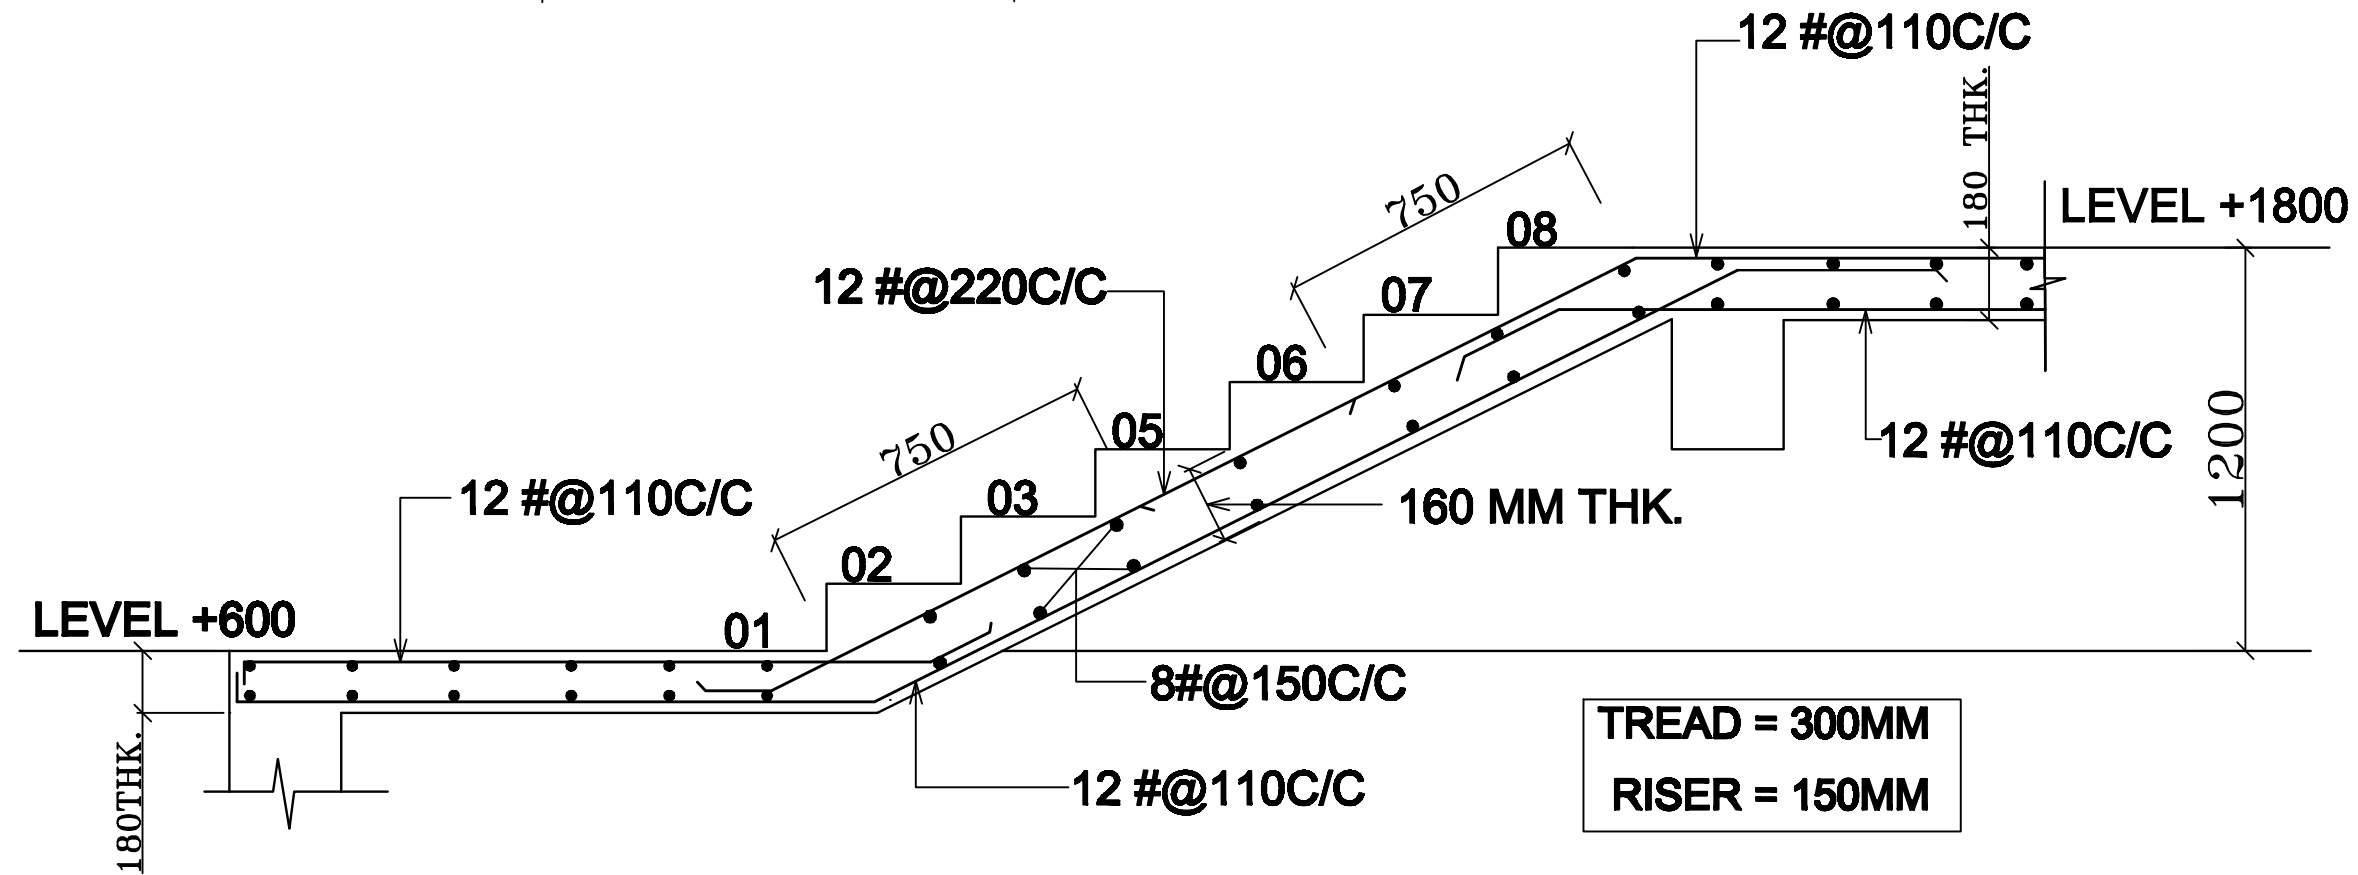


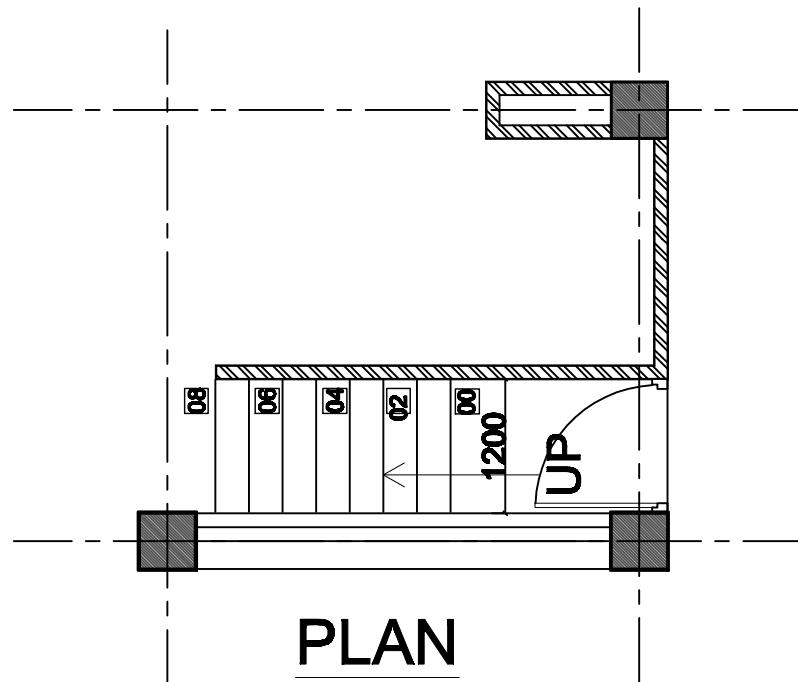

THIS DRAWING IS A COPYRIGHT. CONTENTS OF THE DRAWING OR PART THEREOF MAY NOT BE USED OR REPRODUCED WITHOUT THE PERMISSION OF THE RAJKHOWAS AARCHI M.D.ROAD, CHANDMARI, GUWAHATI.

NOTES

1. ALL DIMENSIONS ARE IN MM UNLESS OTHERWISE SPECIFIED.

2. GRADE OF CONCRETE MIX SHALL BE M20 CONFORMING TO IS-456-2000. UNLESS OTHERWISE NOTED.

3. STEEL GRADE F250SD

4. Ø INDICATES THE DIA OF BARS OF GRADE-I CONFORMING TO IS-456-1960.

5. CLEAR COVER TO REINFORCEMENT:
SLAB = 25MM
COLUMN = 40MM
SLAB = 25MM

6. DEVELOPMENT LENGTHS (IN MM)
L_{db} = DEV. LENGTH IN TENSION = (47d)
L_{dc} = DEV. LENGTH IN COMPRESSION = (36d)
d = BAR DIAMETER

7. THIS DRAWING SHOULD BE READ IN CONJUNCTION WITH ALL OTHER ARCHITECTURAL AND STRUCTURAL DRAWINGS.

8. REINFORCEMENT DETAIL IN COLUMN AS PER IS-456-2000 & IS-14593

S.NO.	REVISIONS	DATE
01		16.08.2019

REVISIONS

CLIENT

BRAHMAPUTRA CRACKER AND POLYMER LIMITED

PROJECT

PROPOSED CONSTRUCTION OF ADDITIONAL INFRASTRUCTURE AT CIBF TOWNSHIP

RECREATION ROOM

SCALE	JOB NO.
	DEALT BY
	CHECKED BY

CLIENT'S SIGN

ARCHITECT'S SIGN

CONSULTANT

ARCHITECTS, ENGINEERS, VALUERS & PLANNERS
M.D.ROAD, CHANDMARI, GUWAHATI-781003

RAJKHOWAS AARCHI

DRAWING TITLE

DETAIL OF STEPS

DRAWING NO.

RAA / CIBF / RECREATION ROOM / T / ST- 12