

THIS DRAWING IS A COPYRIGHT.
CONTENTS OF THE DRAWING OR PART
THEREOF MAY NOT BE USED OR
REPRODUCED WITHOUT THE PERMISSION
OF THE RAJKHOWAS AARCHI
M.D.ROAD, CHANDMARI, GUWAHATI.

NOTES

1. ALL DIMENSIONS ARE TO BE READ
AND NOT TO BE MEASURED.
2. ALL DIMENSIONS ARE IN
MILLIMETER(MM) UNLESS OTHERWISE
SPECIFIED.

S.NO.	REVISIONS	DATE
-------	-----------	------

REVISIONS

CLIENT

BRAHMAPUTRA CRACKER
AND POLYMER LIMITED

PROJECT

**PROPOSED CONSTRUCTION OF
ADDITIONAL INFRASTRUCTURE
AT CISF TOWNSHIP**

S.O BARRACK FOR 14 NOS.
SUB-ORDINATE OFFICER

SCALE	JOB NO.
-------	---------

DEALT BY


CHECKED BY

CLIENT'S SIGN

ARCHITECT'S SIGN

CONSULTANT

ARCHITECTS, ENGINEERS,
VALUERS & PLANNERS
M.D.ROAD, CHANDMARI,
GUWAHATI-781003

 


DRAWING TITLE

FLOOR PLAN

DRAWING NO.

RAA / CISF/S.O BARRACK /T/AR- 01

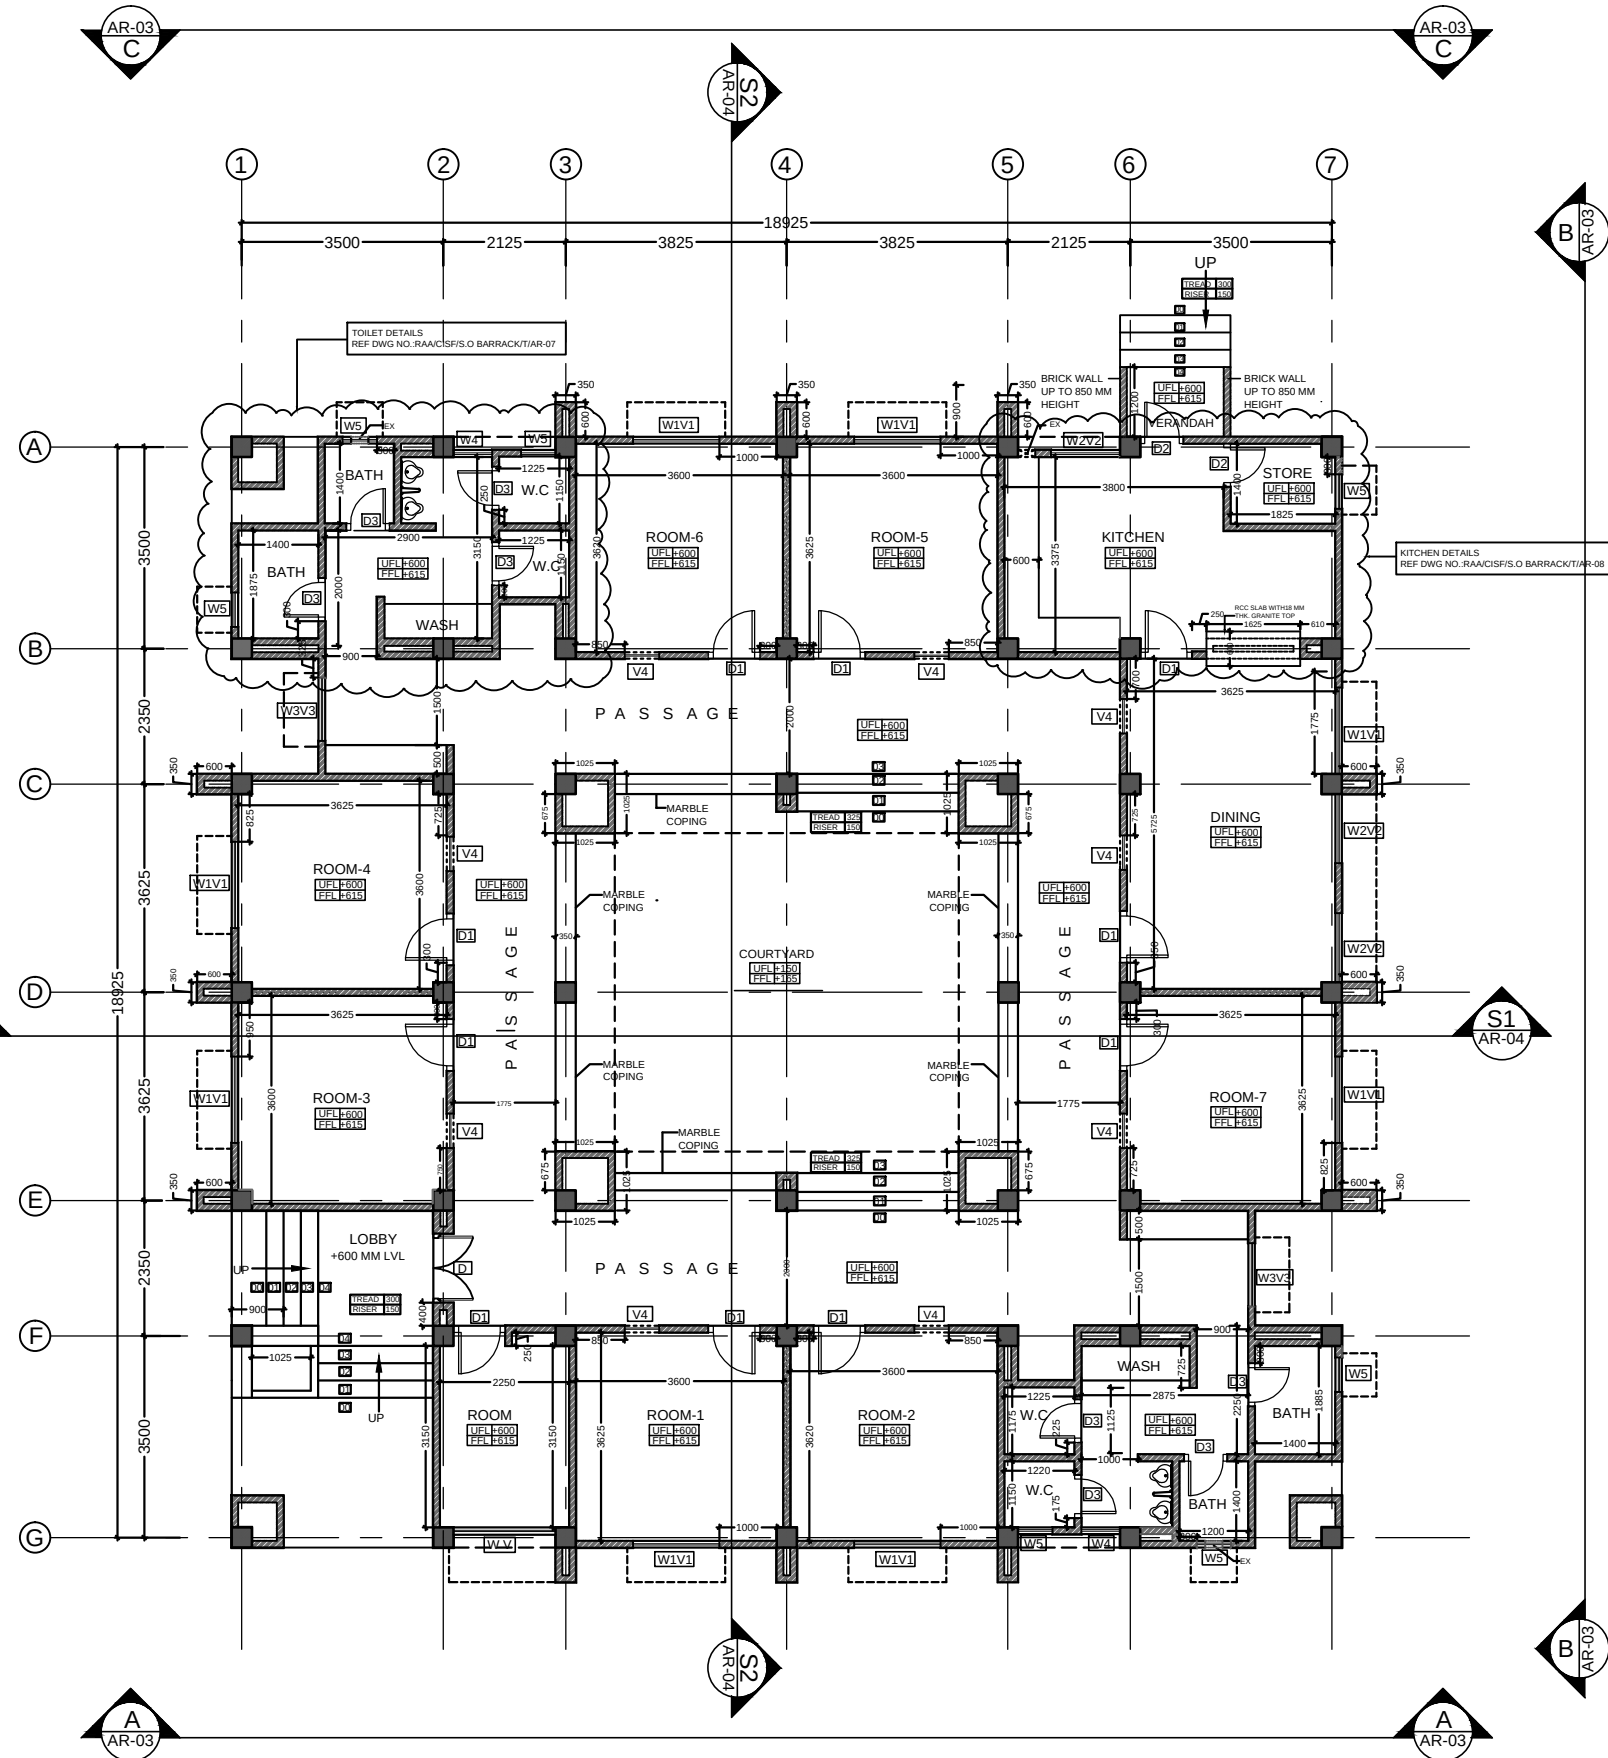

FLOOR PLAN

LEGEND

SL. NO.	TAG	DESCRIPTION
1.	ELEVATION TAG	ELEVATION NAME REFERENCE SHEET NO.
2.	SECTION TAG	SECTION NAME REFERENCE SHEET NO.
3.	FLOOR TAG	UNFINISHED FLOOR LEVEL FINISHED FLOOR LEVEL
4.	STEPS TAG	TREAD LENGTH RISER HEIGHT
5.	DOOR TAG	DOOR NAME
6.	WINDOW TAG	WINDOW NAME