


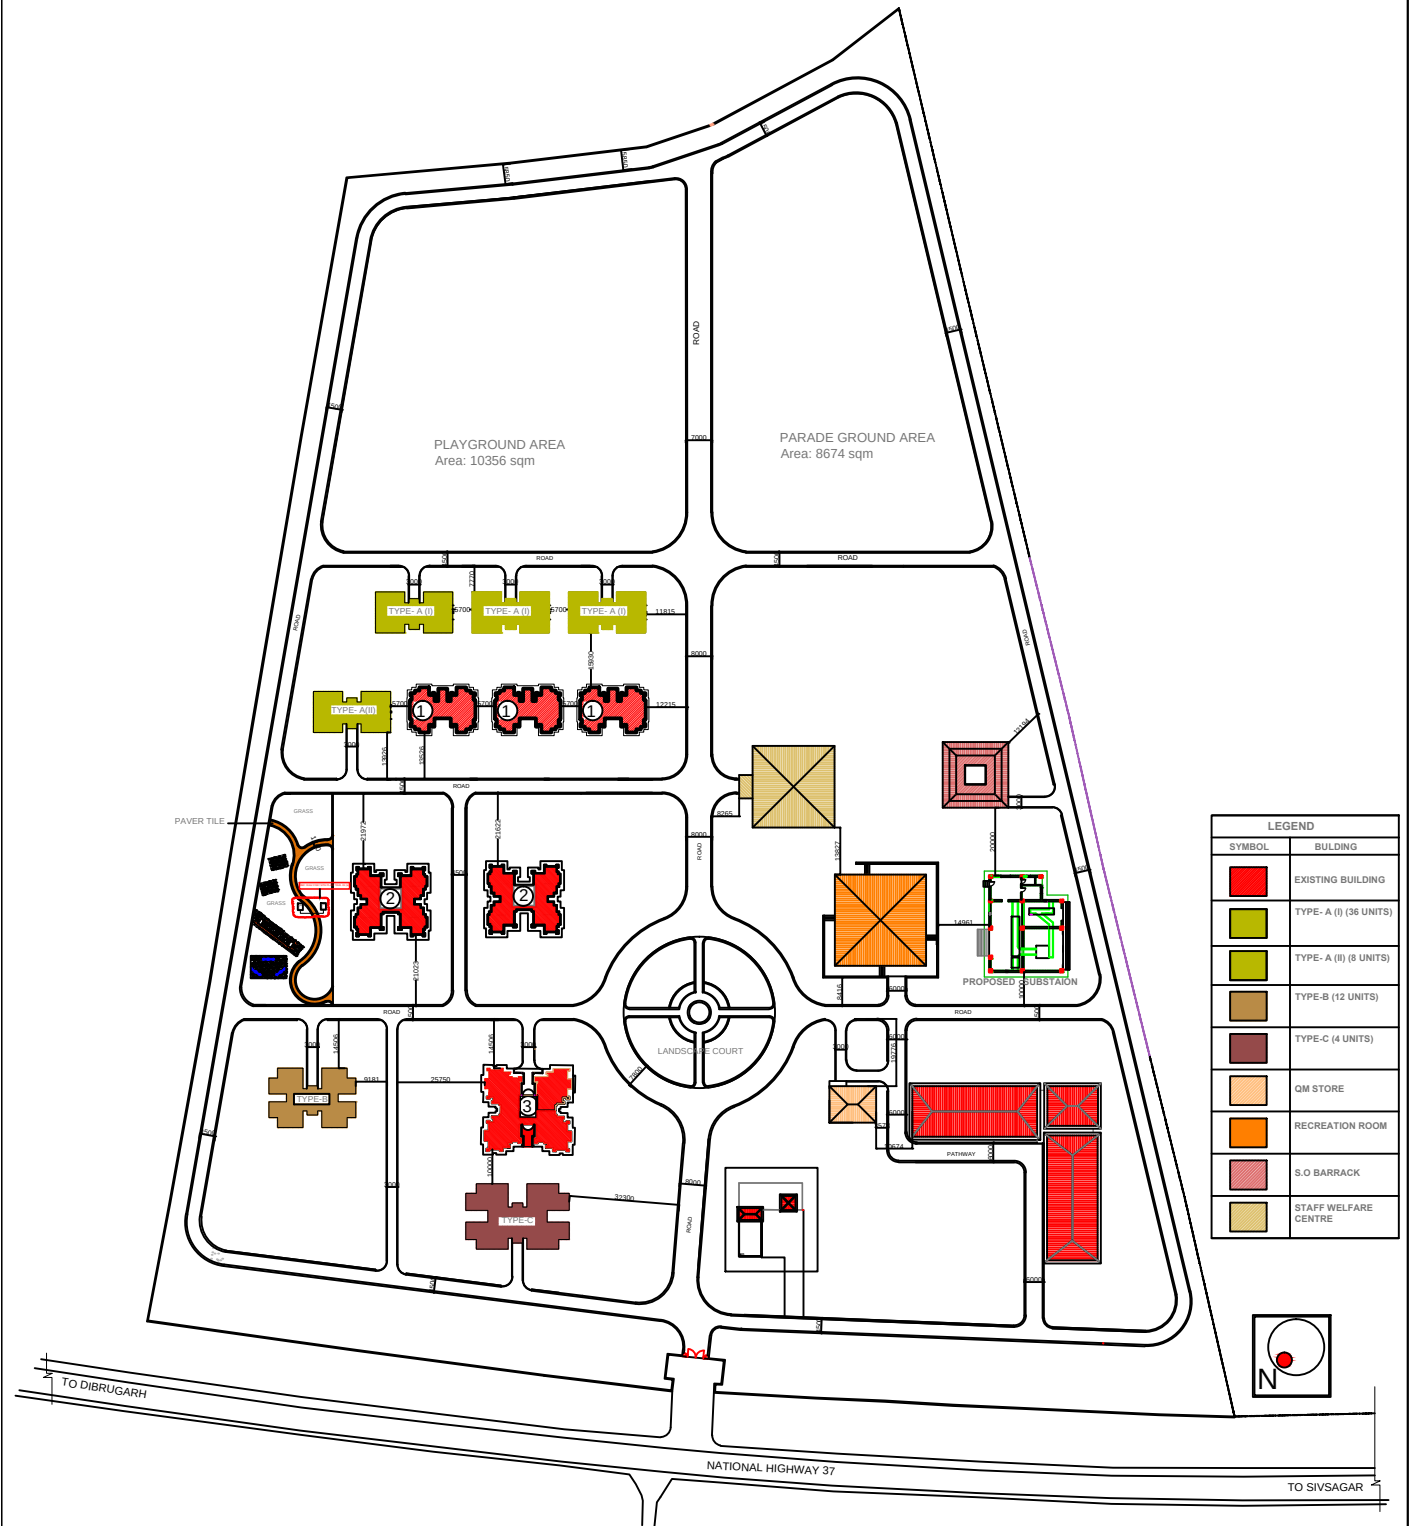

LEGEND	
SYMBOL	BUILDING
[Red Box]	EXISTING BUILDING
[Yellow Box]	TYPE-A (I) (36 UNITS)
[Green Box]	TYPE-A (II) (8 UNITS)
[Blue Box]	TYPE-B (12 UNITS)
[Light Blue Box]	TYPE-C (4 UNITS)
[Orange Box]	QM STORE
[Light Orange Box]	RECREATION ROOM
[Pink Box]	S.O BARRACK
[Grey Box]	STAFF WELFARE CENTRE



THIS DRAWING IS A COPYRIGHT. CONTENTS OF THE DRAWING OR PART THEREOF MAY NOT BE USED OR REPRODUCED WITHOUT THE PERMISSION OF RAJKHOWAS AARCHI M.D ROAD, CHANDMARI, GUWAHATI.	PROJECT		CLIENT'S SIGN	CONSULTANT
	PROPOSED CONSTRUCTION OF ADDITIONAL INFRASTRUCTURE AT CISF TOWNSHIP			RAJKHOWAS AARCHI ARCHITECTS & ENGINEERS BUILDING & PLANNING M.D. ROAD, CHANDMARI, GUW-6
	ARCHITECT'S SIGN			RAJKHOWAS AARCHI
	DRAWING TITLE			SITE PLAN
NOTES 1. ALL DIMENSIONS ARE TO BE READ AND NOT TO BE MEASURED. 2. ALL DIMENSIONS ARE IN MM UNLESS OTHERWISE SPECIFIED	CLIENT		DRAWING NO.	
	BRAHMAPUTRA CRACKER AND POLYMER LIMITED		RAA / CISF SITE PLAN / TIAR- 01	
	SCALE :			
		JOB NO.		
		DRAWN BY		
		CHECKED BY		