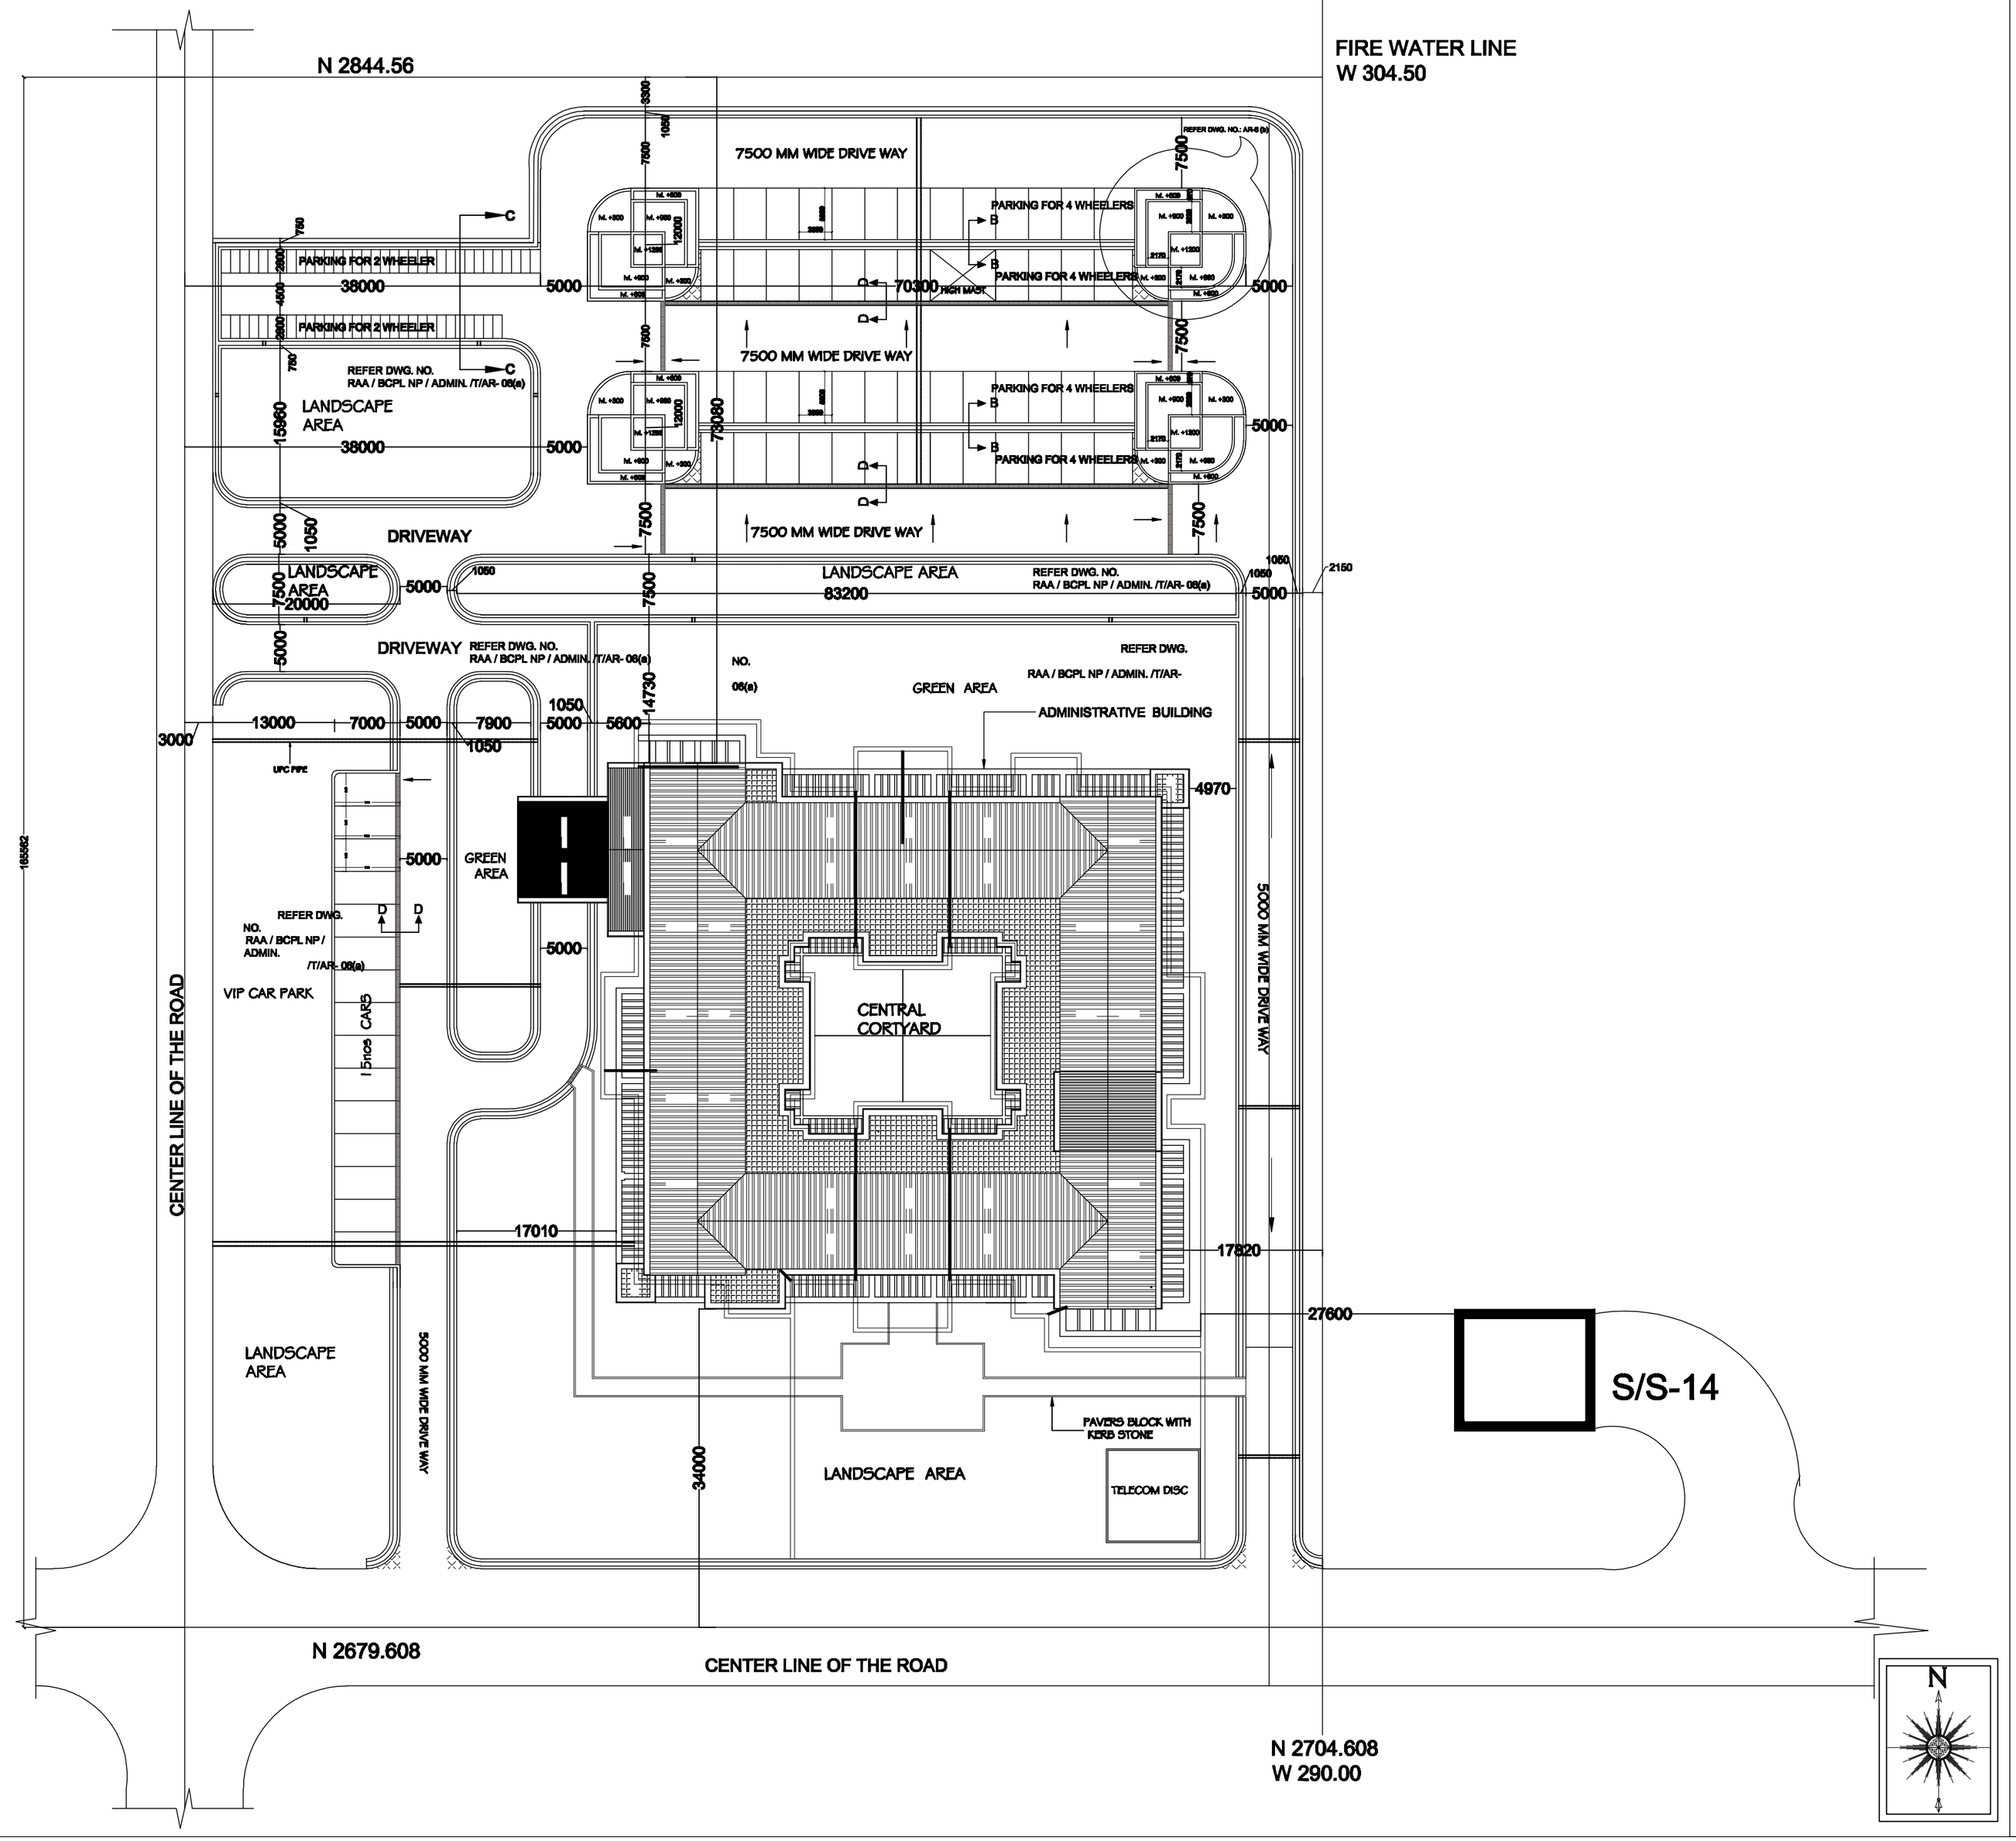


THIS DRAWING IS A COPYRIGHT.
CONTENTS OF THE DRAWING OR PART THEREOF MAY NOT BE USED OR REPRODUCED WITHOUT THE PERMISSION OF THE RAJKHOWAS AARCHI
M.D.ROAD, CHANDMARI, GUWAHATI.

NOTES

1. ALL DIMENSIONS ARE TO BE READ AND NOT TO BE MEASURED.
2. ALL DIMENSIONS ARE IN MILLIMETER (MM) UNLESS OTHERWISE SPECIFIED.

S.NO.	REVISIONS	DATE
01	PARKING;FIRE/WATER LINE	14.12.12

REVISIONS

CLIENT

BRAHMAPUTRA CRACKER AND POLYMER LIMITED

PROJECT

EXTRA WORKS OF PARKING AREA AND DRIVE WAYS OF ADMINISTRATIVE BUILDING AT BCPL LEPETKATA, DIBRUGARH.

ADMINISTRATIVE BUILDING

SCALE	JOB NO.	15/GU/2009
1:250	DEALT BY	
	CHECKED BY	

CLIENT'S SIGN

ARCHITECT'S SIGN

CONSULTANT

ARCHITECTS, ENGINEERS, VALUERS & PLANNERS
M.D.ROAD, CHANDMARI, GUWAHATI- 781003
RAJKHOWAS AARCHI

DRAWING TITLE

SITE PLAN (Part plan)

DRAWING NO.

RAA / BCPL / ADMIN. /T/AR- 06