
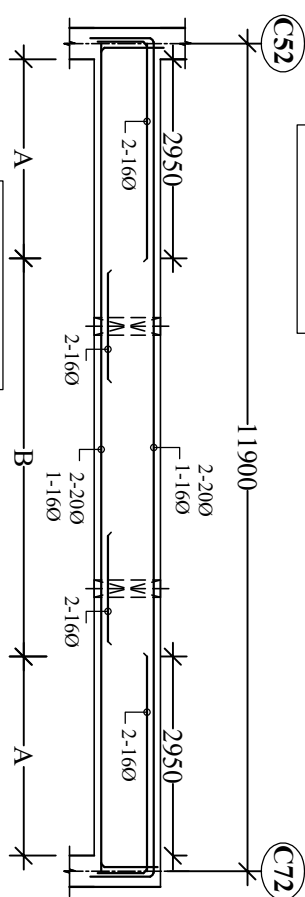
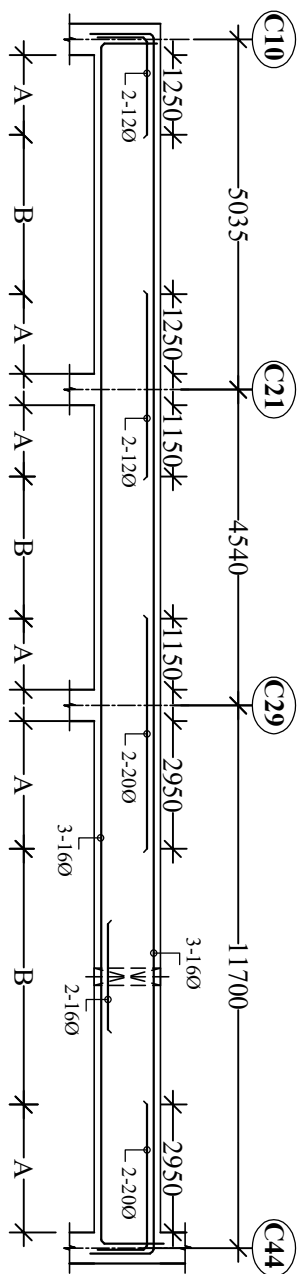
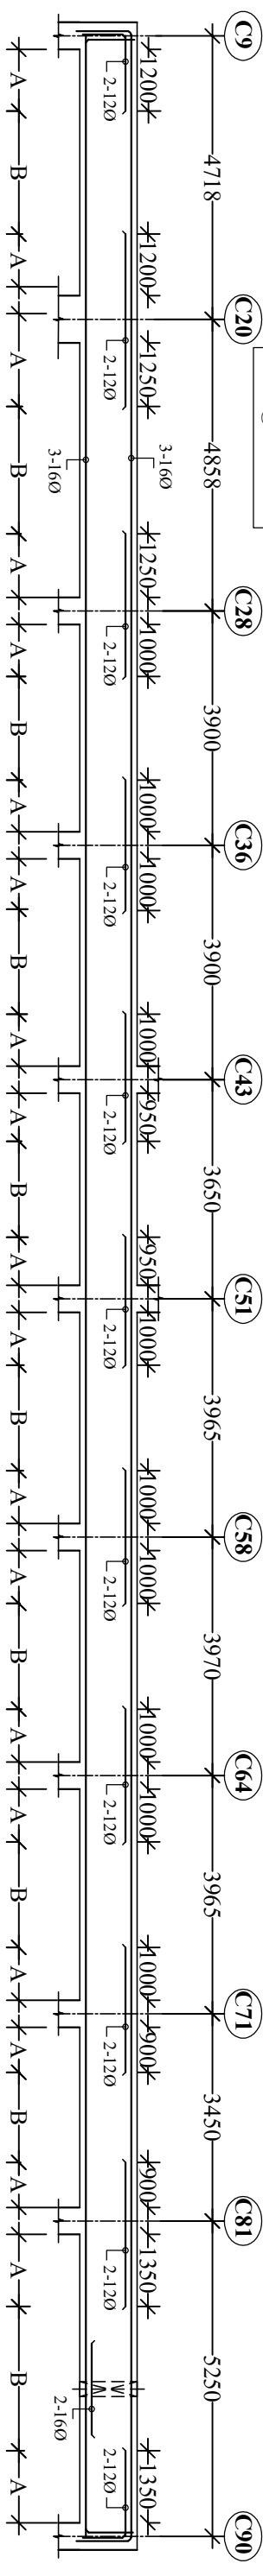
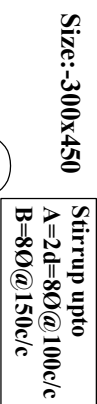
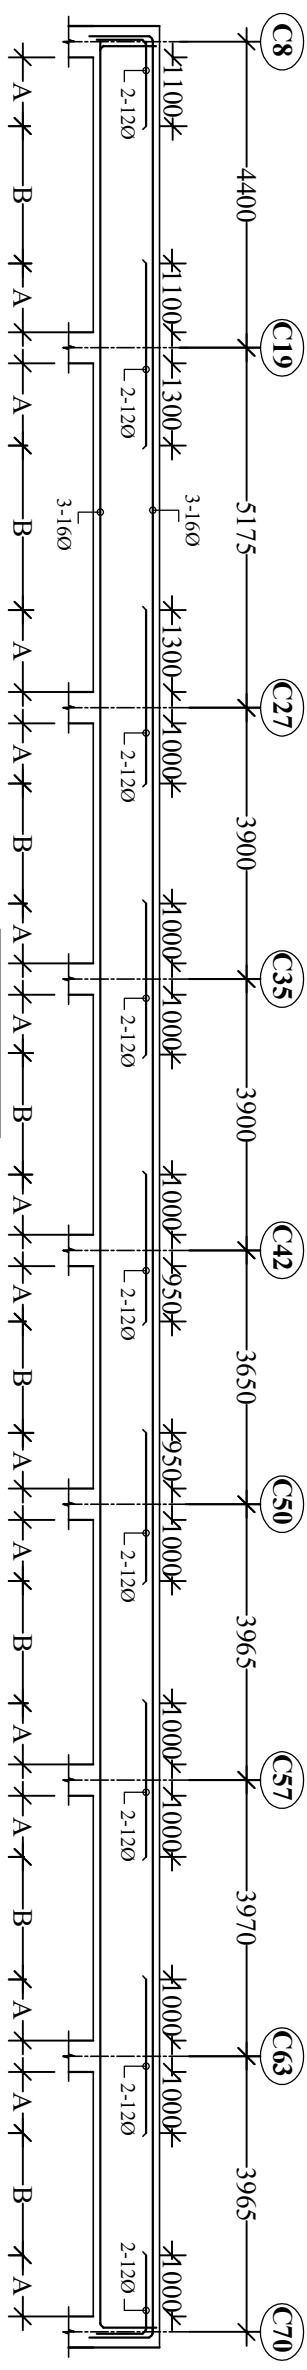
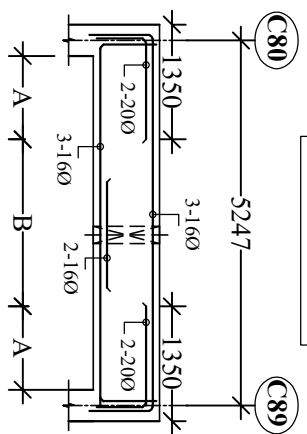
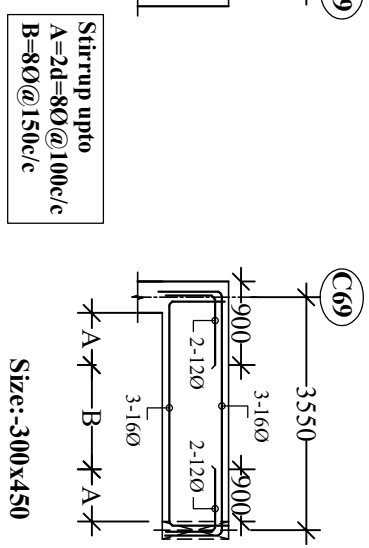
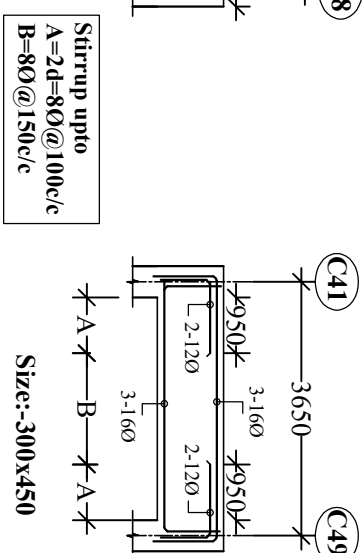
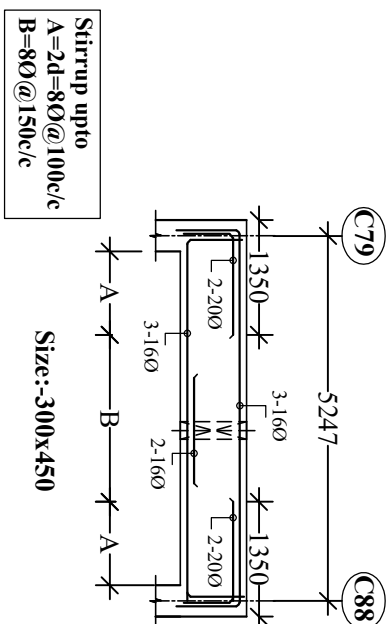
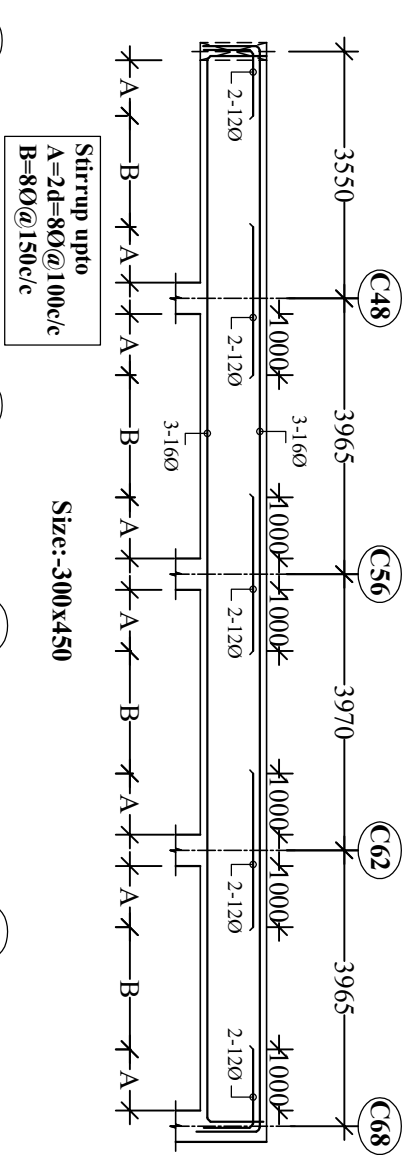


Size: 300x450

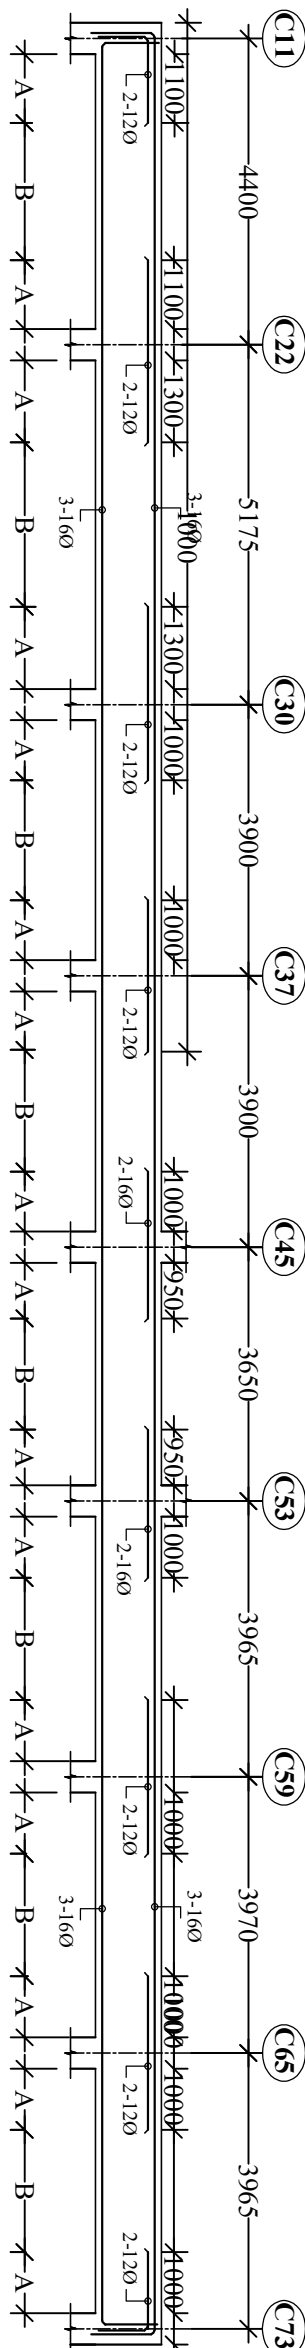

Size:-300x450

Size:-300x450

Stirrup upto
A=2d=8Ø@100c/c
B=8Ø@150c/c

Sr. MANAGER (CIVIL) BCPL, DIBRUGARH.		
CHECK BY:-	RE-CHECK BY:-	APPROVED BY:-
<u>PROJECT</u>:- C/O RECREATION CENTRE AT BCPL TOWNSHIP, DIBRUGARH.		
TITLE :-	ROOF. LEV BEAM DETAILS (LEV.: +7800)	
DRG.NO. :-	ST-M/BCPL/RC/G+1/06(B)	
Prepared By : SHIVAPRIYAYA CONSTRUCTIONS LLP (A CIVIL ENGG CONSULTANCY).		