



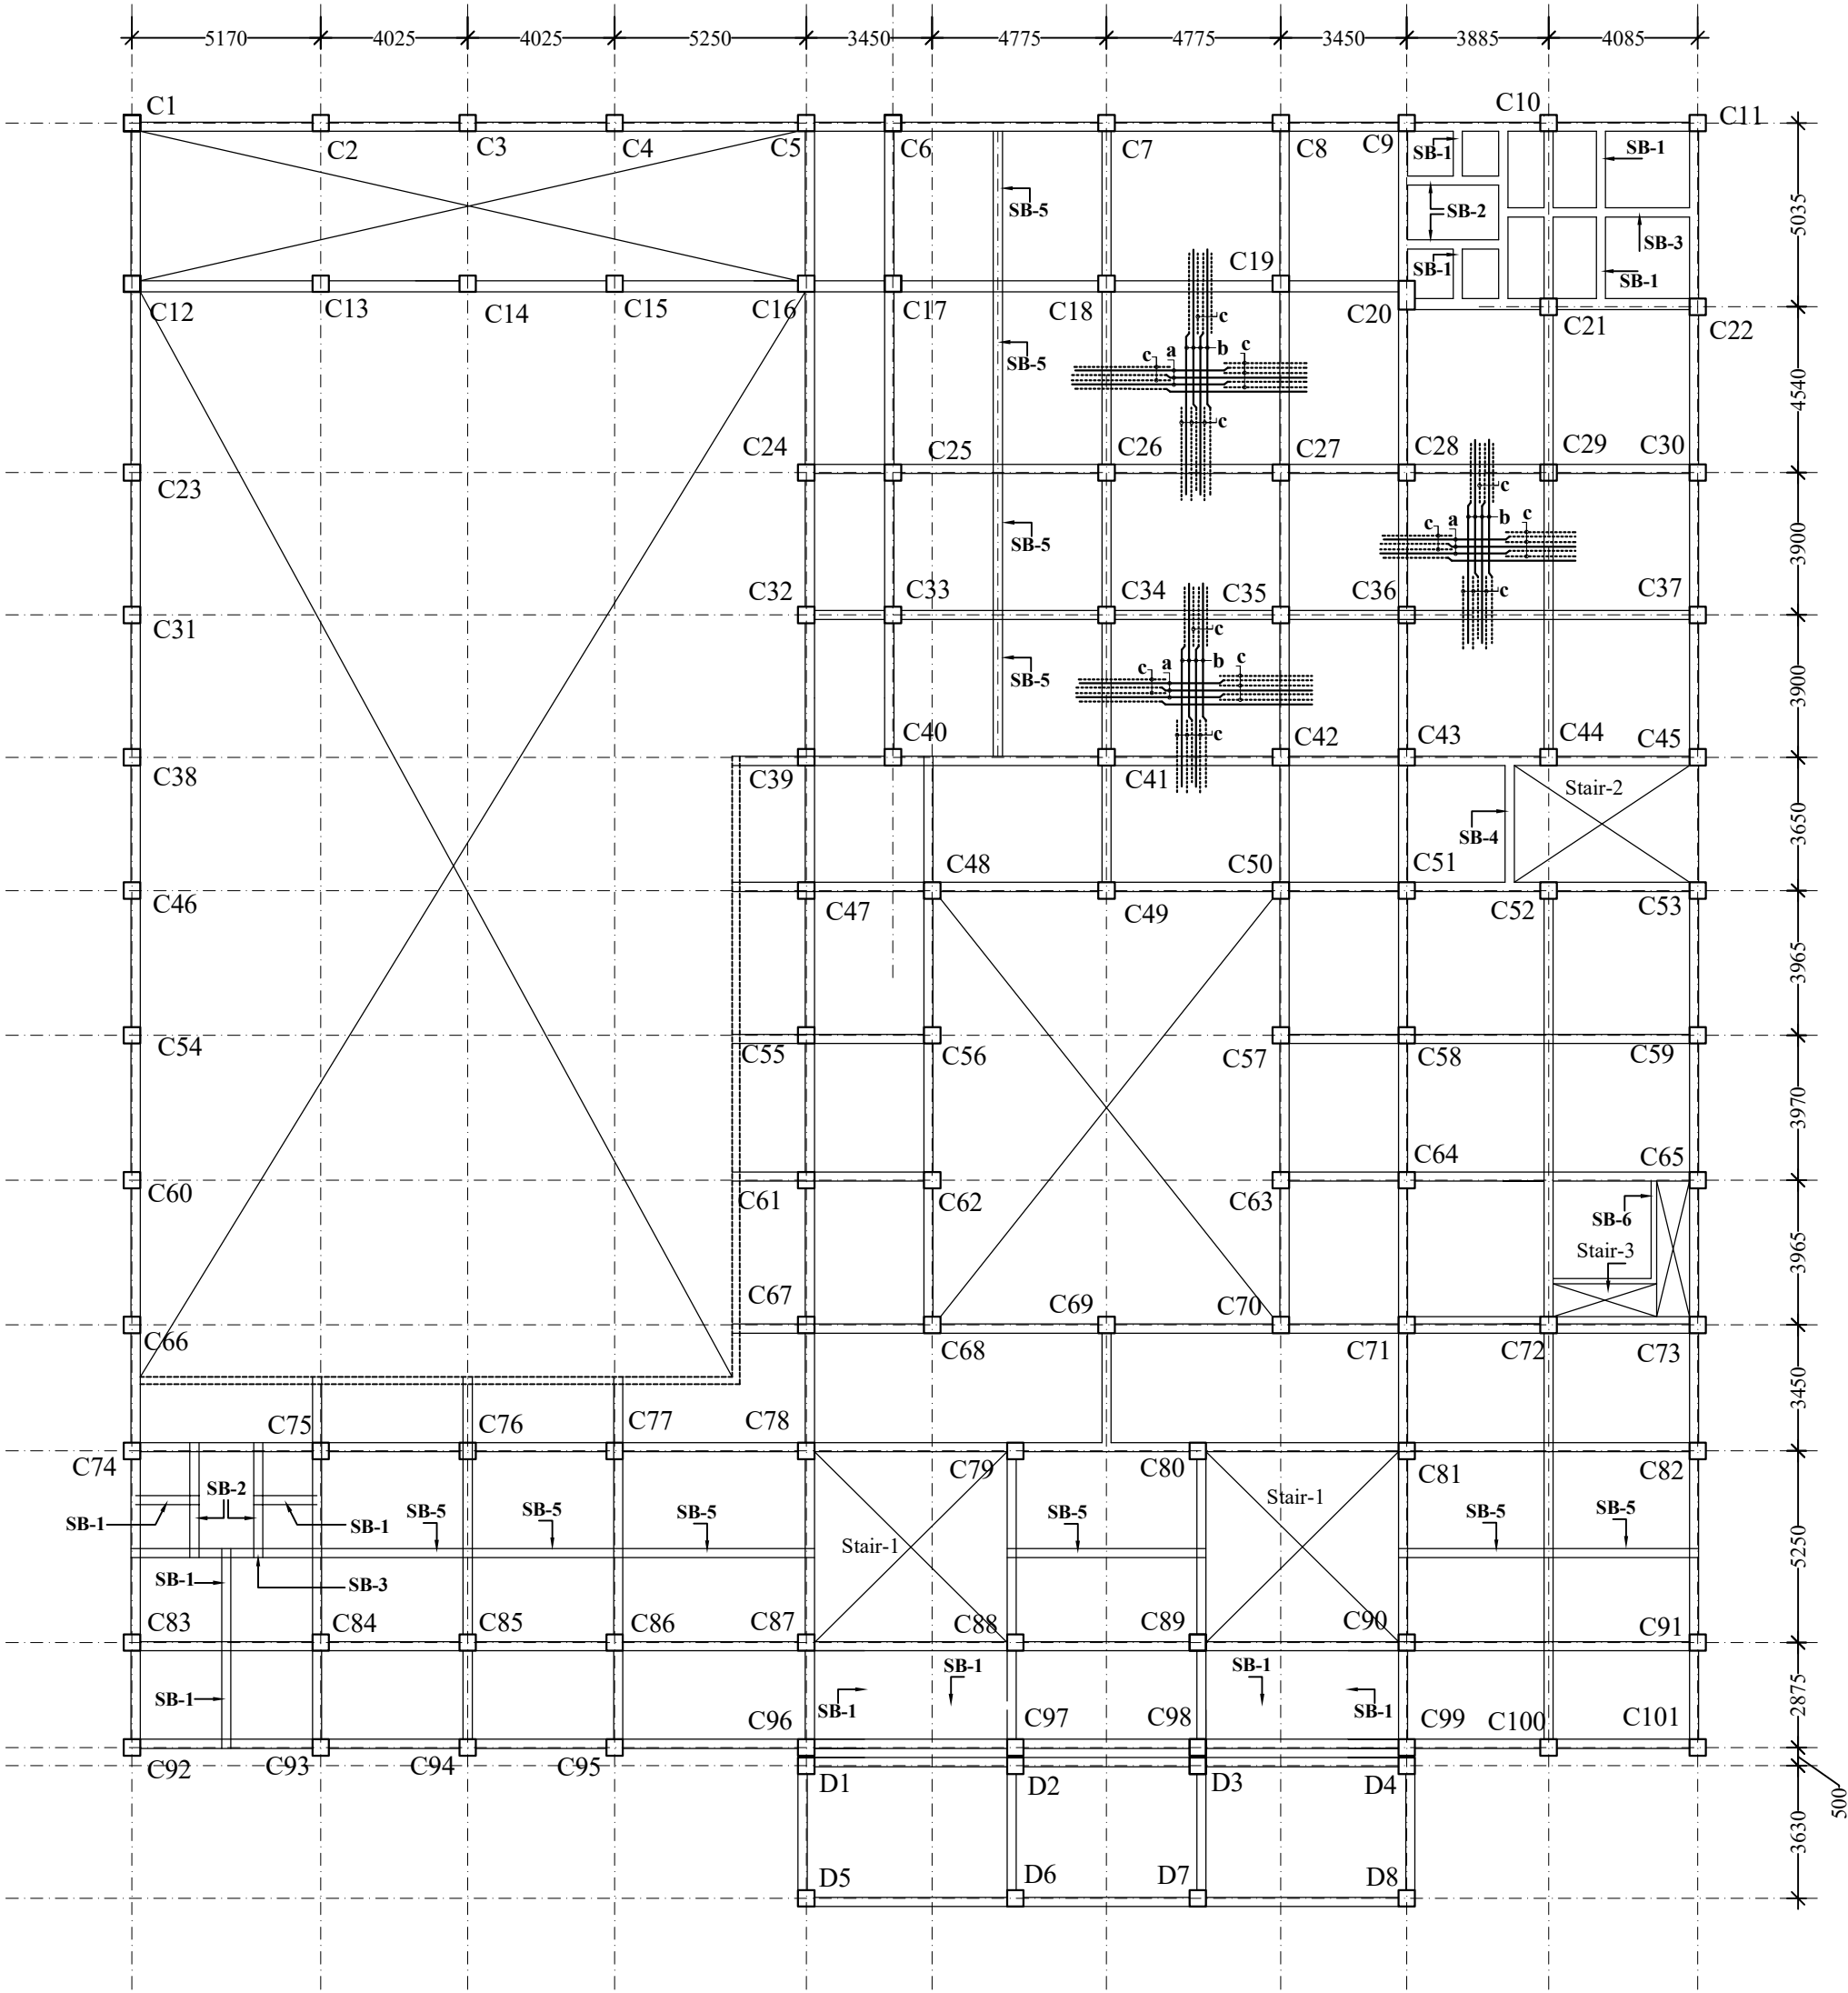

IST FLOOR LEV. BEAM/SLAB LAYOUT PLAN (AT LEV.+4200)

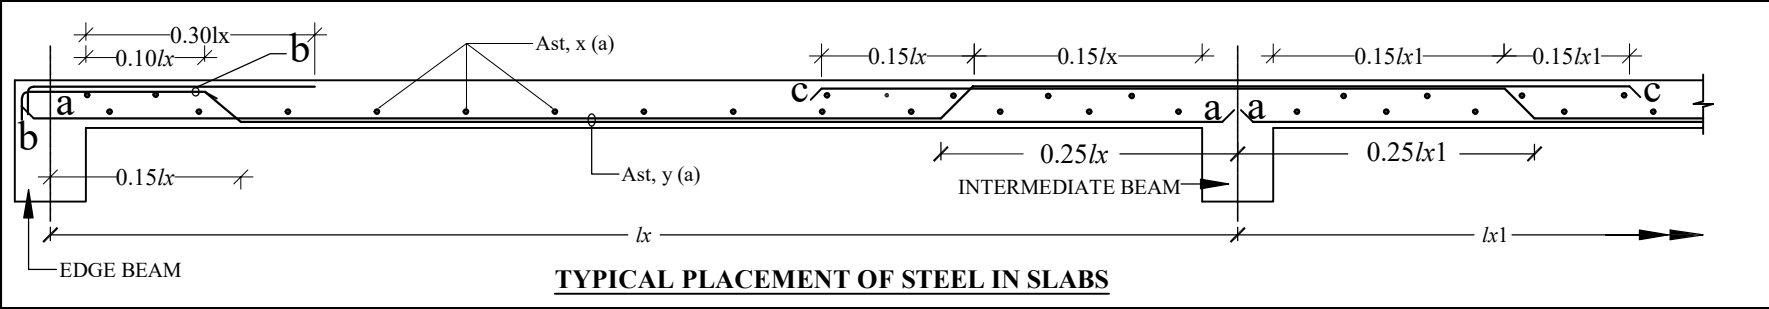

TYPICAL PLACEMENT OF STEEL IN SLABS

LEGEND

Slab thickness = 130 mm
a - 10Ø @ 175c/c
b - 10Ø @ 175 c/c
c - 10Ø @ 350 c/c
..... Top bars
———— Bottom Bars

Sr. MANAGER (CIVIL) BCPL, DIBRUGARH.		
CHECK BY:-	RE-CHECK BY:-	APPROVED BY.
<u>PROJECT :-</u> C/O RECREATION CENTRE AT BCPL TOWNSHIP, DIBRUGARH.		
TITLE :-	IST FLOOR LEV. BEAM/SLAB LAYOUT PLAN (AT LEV.+4200)	
DRG.NO. :-	Sr.M/BCPL/RC/G+1/04(A)	
Prepared By : SHIVAPRIYAYA CONSTRUCTIONS LLP (A CIVIL ENGG CONSULTANCY).		