




Size:-300x450

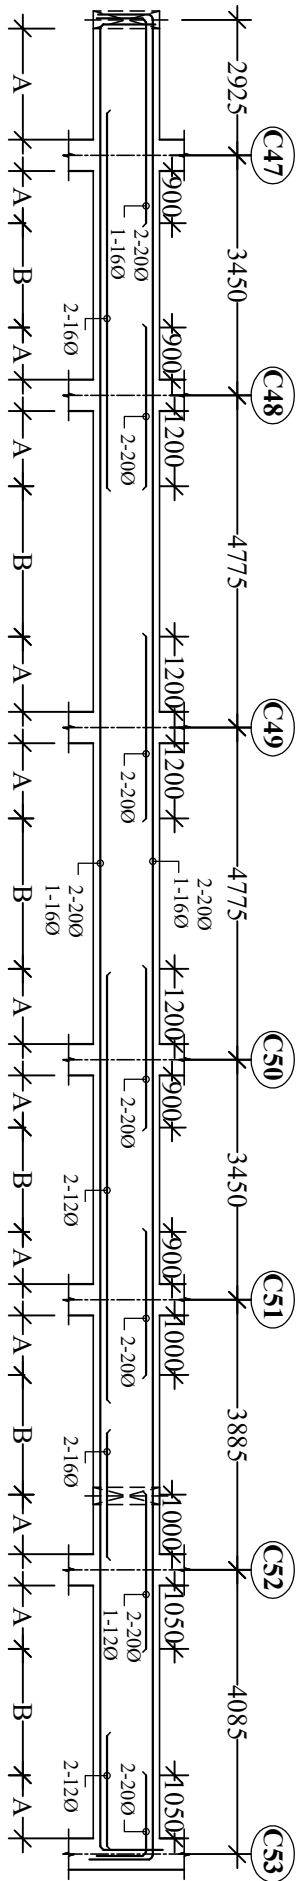

Size:-300x450

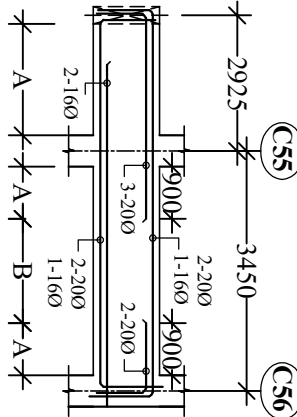


Size:-300x450

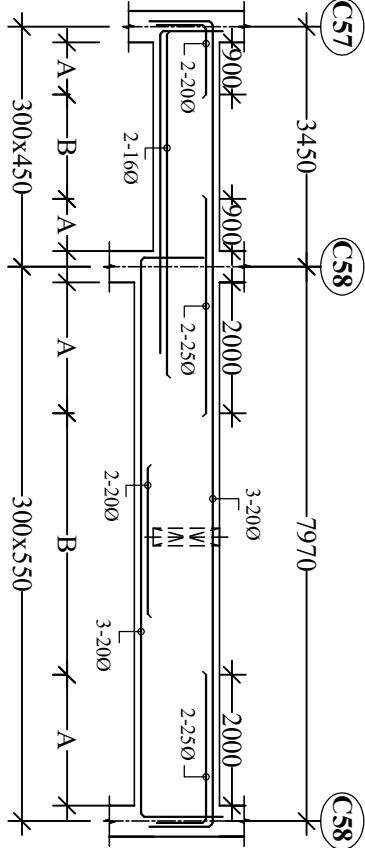


Stirrups upto
A=2d=80@100c/c
B=80@150c/c


Size:-300x450

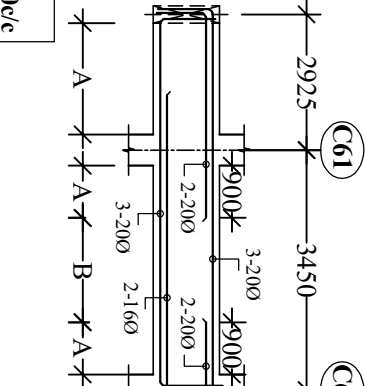

Stirrups upto
A=2d=80@100c/c
B=80@150c/c

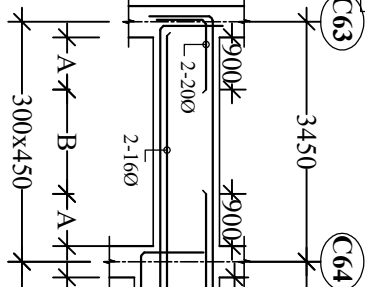


Stirrups upto
A=2d=80@100c/c
B=80@150c/c

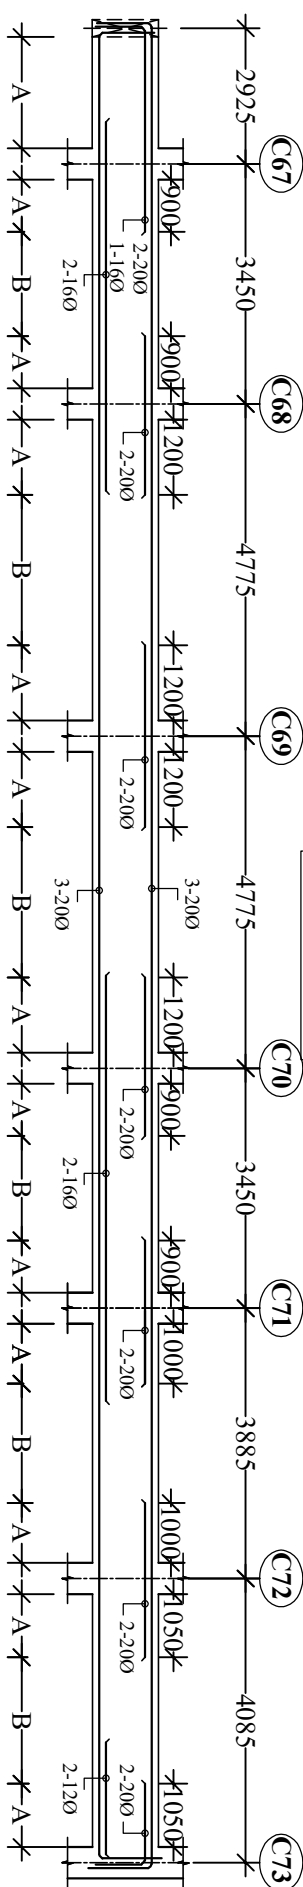


Size:-300x450

Stirrups upto
A=2d=80@100c/c
B=80@150c/c

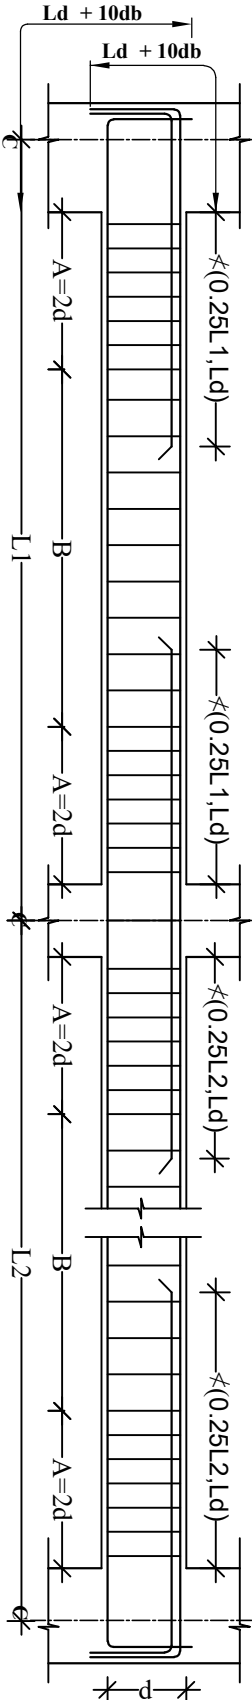

TYPICAL STIRRUPS SPACING IN BEAMS.

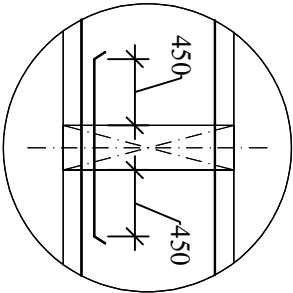

Typical details of additional
bottom reinforcement

S. MANAGER (CIVIL) BCPL, DIBRUGARH.		
CHECK BY:-	RE-CHECK BY:-	APPROVED BY.
<u>PROJECT :-</u> C/O RECREATION CENTRE AT BCPL TOWNSHIP, DIBRUGARH.		
TITLE :-	1ST FL. LEV BEAM DETAILS (LEV. : +4200)	
DRG.NO. :-	Sr.M/BCPL/RC/G+1/04(B)	
Prepared By : SHIVAPRIYAA CONSTRUCTIONS LLP (A CIVIL ENGG CONSULTANCY).		