




Size:- 300x450

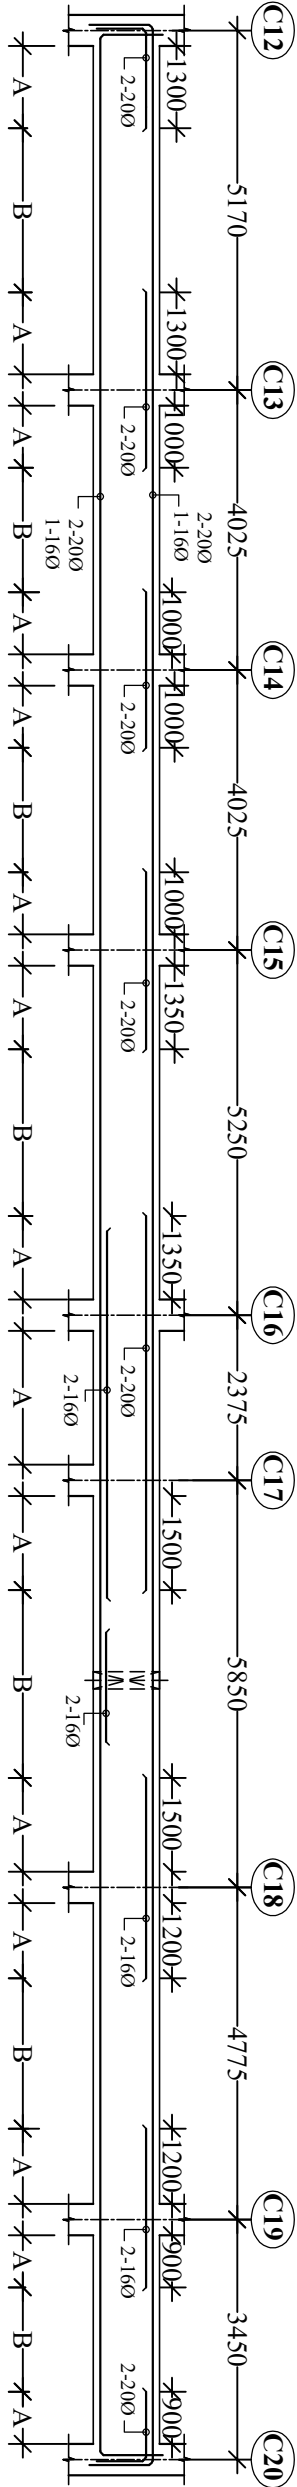

Stirrup upto
A=2d=80@100c/c
B=80@150c/c

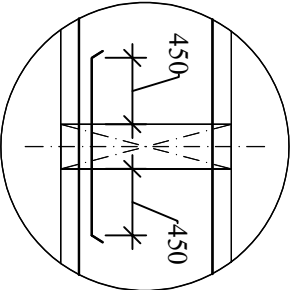


Typical details of additional
bottom reinforcement

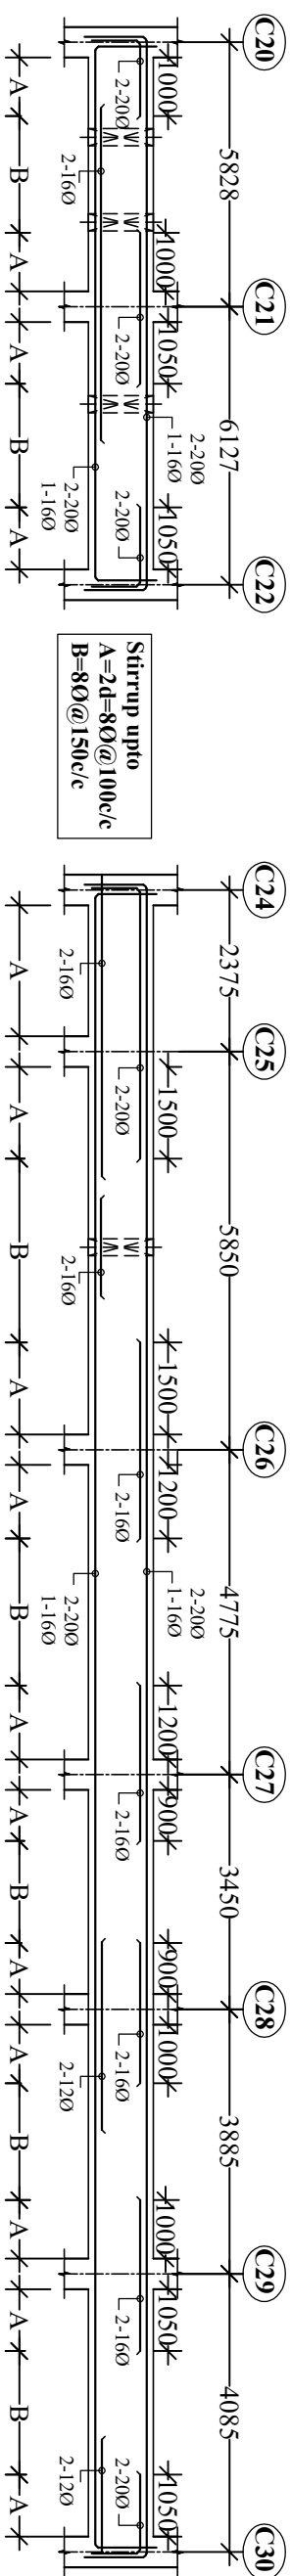


Stirrup upto
A=2d=80@100c/c
B=80@150c/c


Size:- 300x450

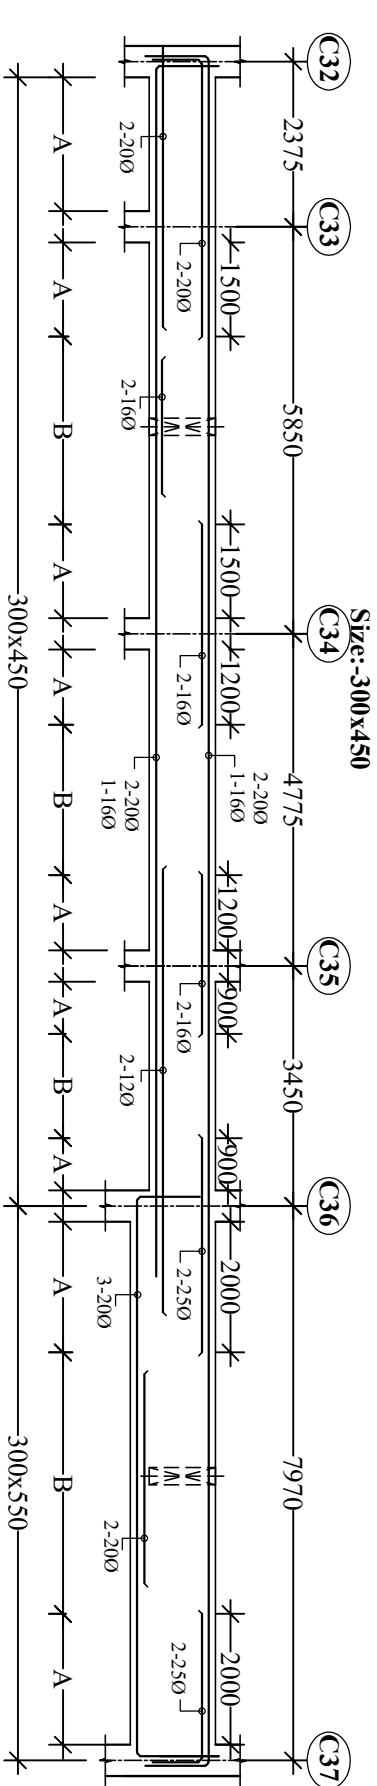


Stirrup upto
A=2d=80@100c/c
B=80@150c/c

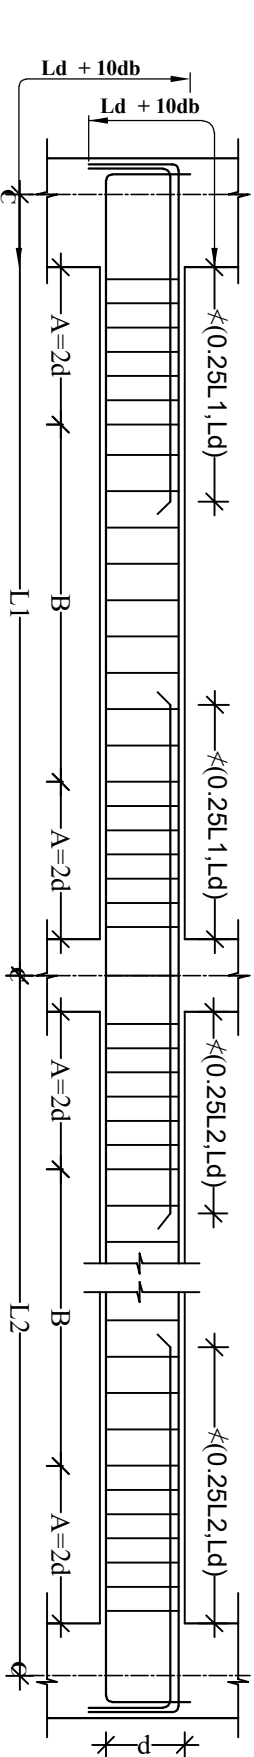


TYPICAL STIRRUPS SPACING IN BEAMS.

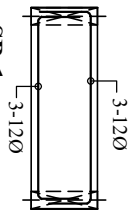


SB-1
Size:- 250x350

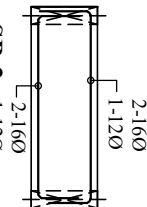


SB-2
Size:- 250x400

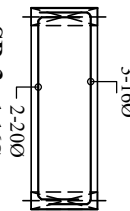


SB-3
Size:- 250x400

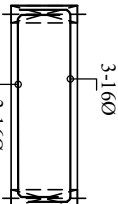

SB-4
Size:- 250x400

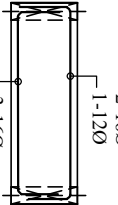

SB-5
Size:- 250x400

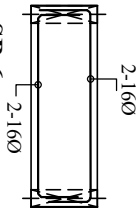

SB-6
Size:- 150x300

Sr. MANAGER (CIVIL) BCPL, DIBRUGARH.		
CHECK BY:-	RE-CHECK BY:-	APPROVED BY:
<u>PROJECT :-</u> C/O RECREATION CENTRE AT BCPL TOWNSHIP, DIBRUGARH.		
TITLE :-	1ST FL. LEV BEAM DETAILS (LEV. : +4200)	
DRG.NO. :-	Sr.M/BCPL/RC/G+1/04(B)	
Prepared By : SHIVAPRIYA CONSTRUCTIONS LLP (A CIVIL ENGG CONSULTANCY).		