



Typical details of additional
bottom reinforcement

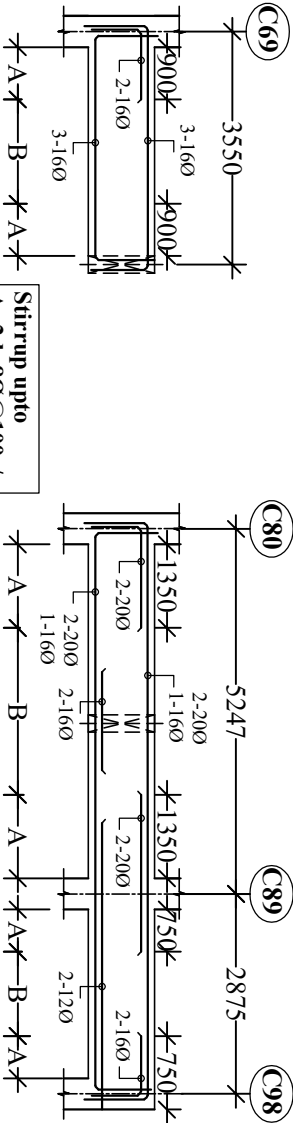


Size:- 300x450


Size:- 300x450

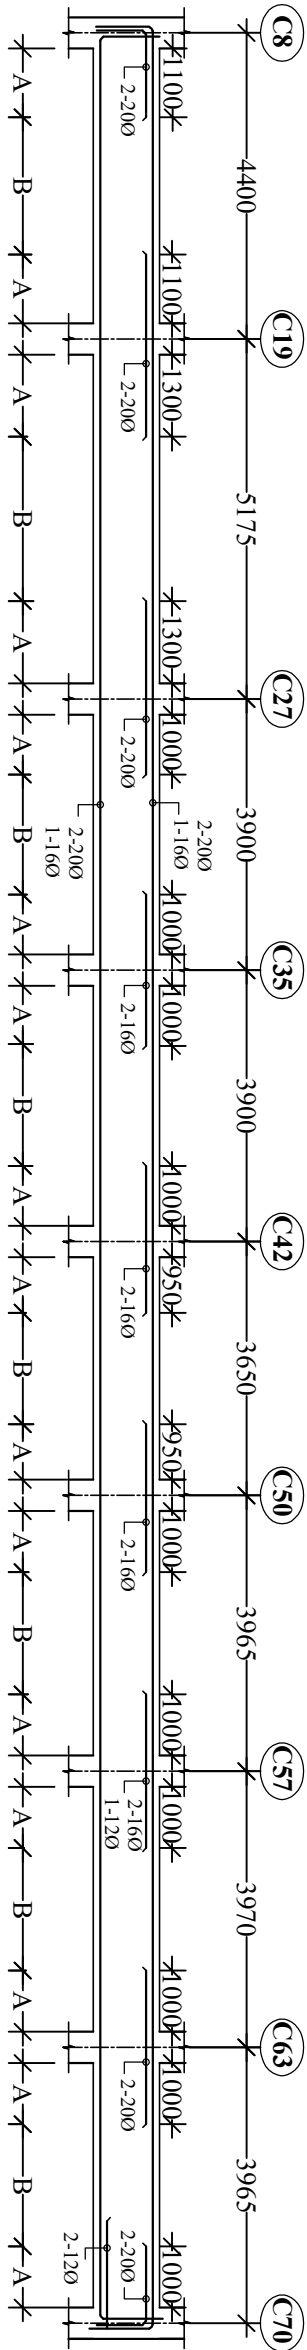

Size:- 300x450

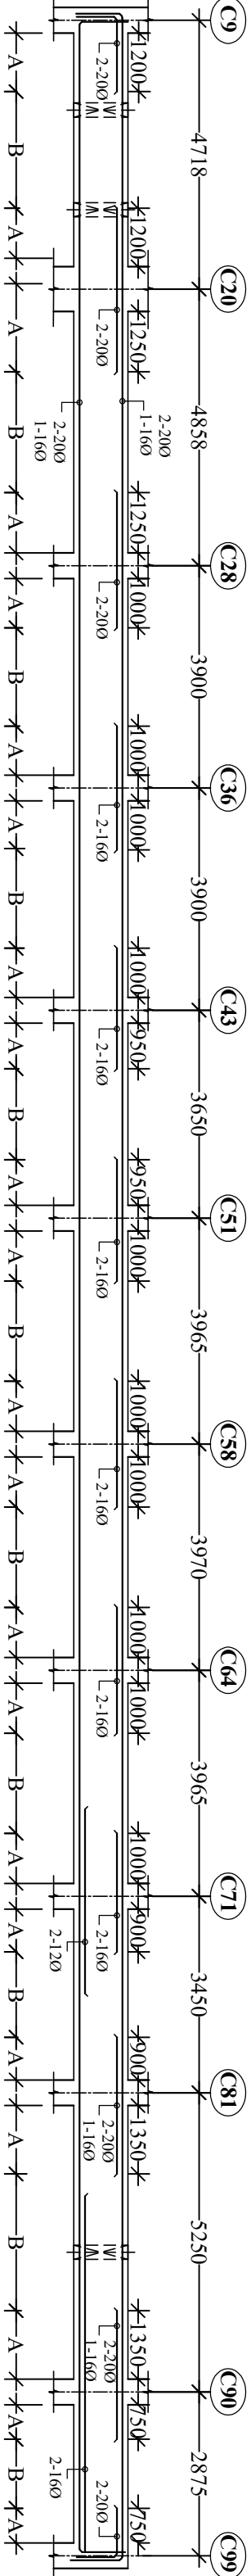


Size:- 300x450

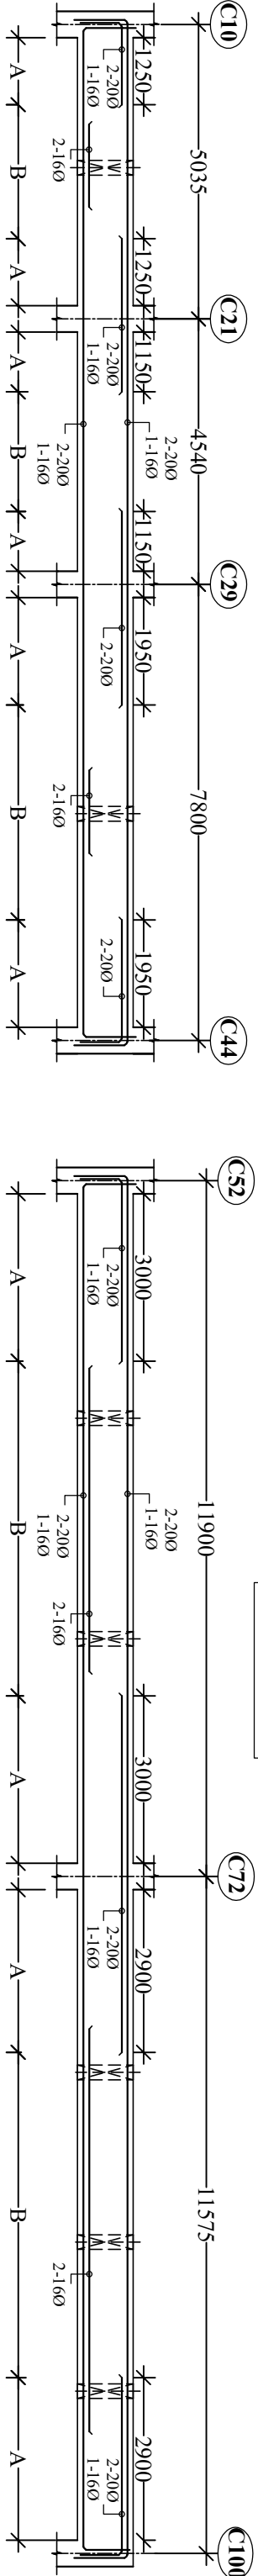

Size:- 300x450

Size:- 300x450

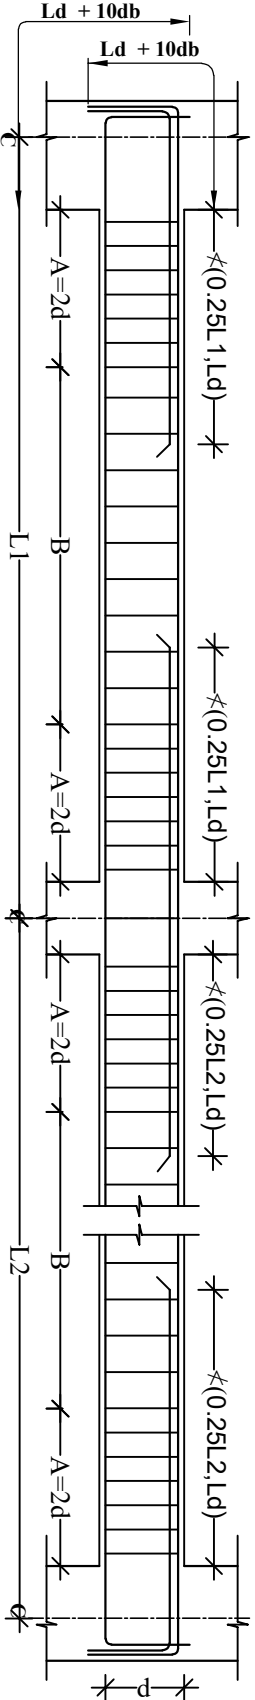

TYPICAL STIRRUPS SPACING IN BEAMS.

Sr. MANAGER (CIVIL) BCPL, DIBRUGARH.		
CHECK BY:-	RE-CHECK BY:-	APPROVED BY.
<u>PROJECT</u> :- C/O RECREATION CENTRE AT BCPL TOWNSHIP, DIBRUGARH.		
TITLE :-	1ST FL. LEV BEAM DETAILS (LEV.: +4200)	
DRG.NO. :-	Sr.M/BCPL/RC/G+1/04(B)	
Prepared By : SHIVAPRIYAYA CONSTRUCTIONS LLP (A CIVIL ENGG CONSULTANCY).		