
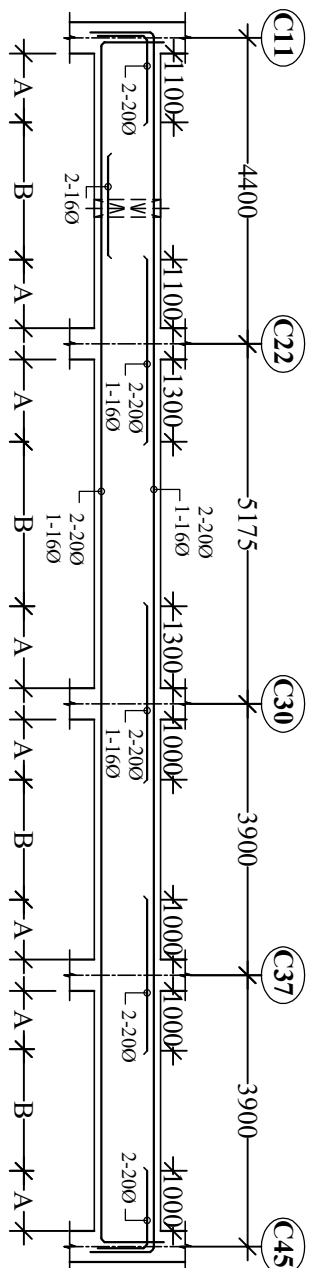


Typical details of additional bottom reinforcement

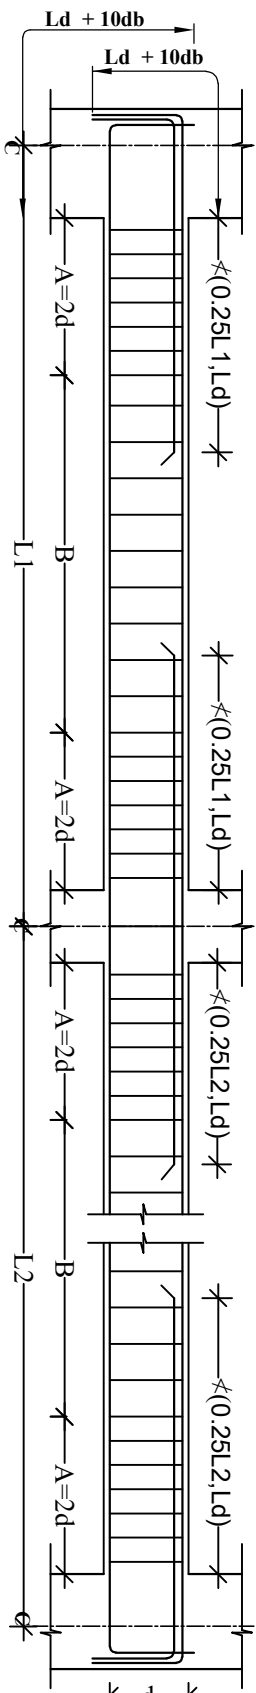

TYPICAL STIRRUPS SPACING IN BEAMS.

Sr. MANAGER (CIVIL) BCPL, DIBRUGARH.		
CHECK BY:-	RE-CHECK BY:-	APPROVED BY:-
<u>PROJECT :-</u> C/O RECREATION CENTRE AT BCPL TOWNSHIP, DIBRUGARH.		
TITLE :-	1ST FL. LEV BEAM DETAILS (LEV. :- +4200)	
DWG.NO. :-	S.-M/BCPL/RC/G/+1/04(B)	

Prepared By : **SHIVAPRITHAYA**
CONSTRUCTIONS LLP
(A CIVIL ENGG CONSULTANCY).