

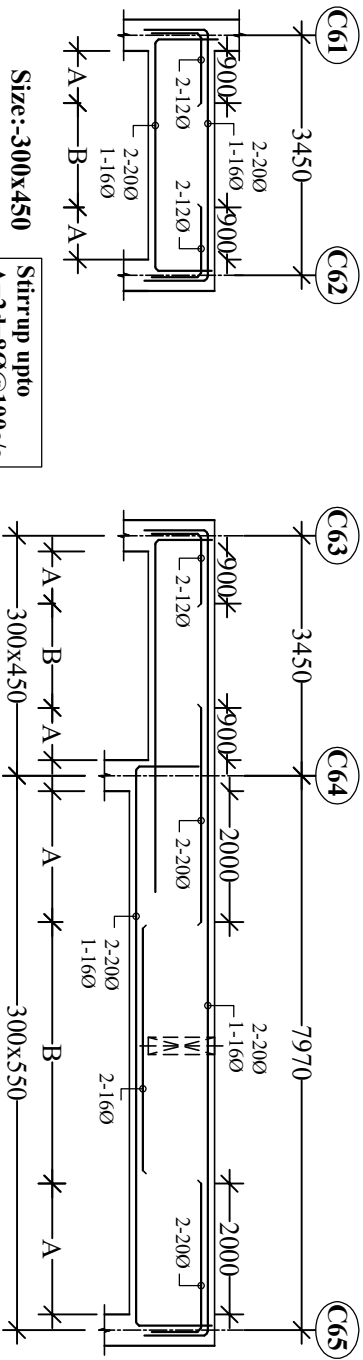



Typical details of additional
bottom reinforcement

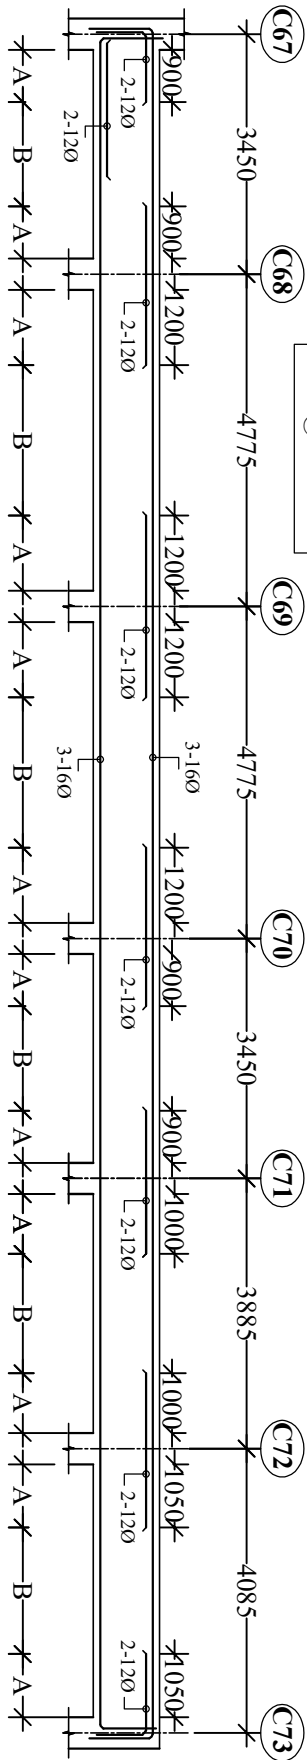


Size:-300x450

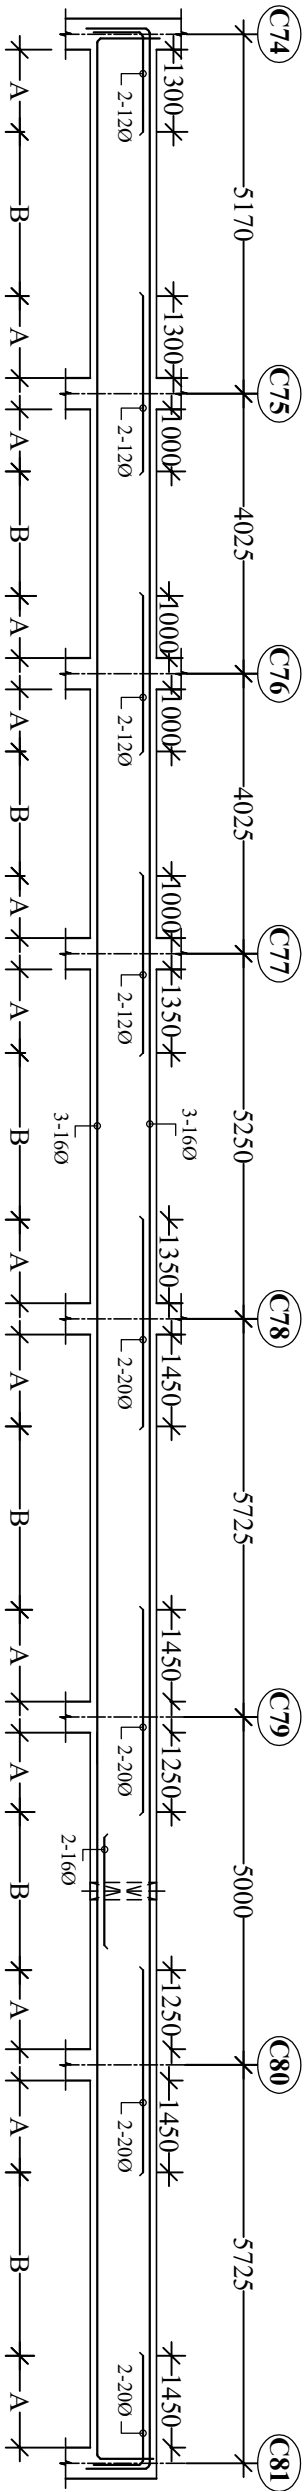

Size:-300x450

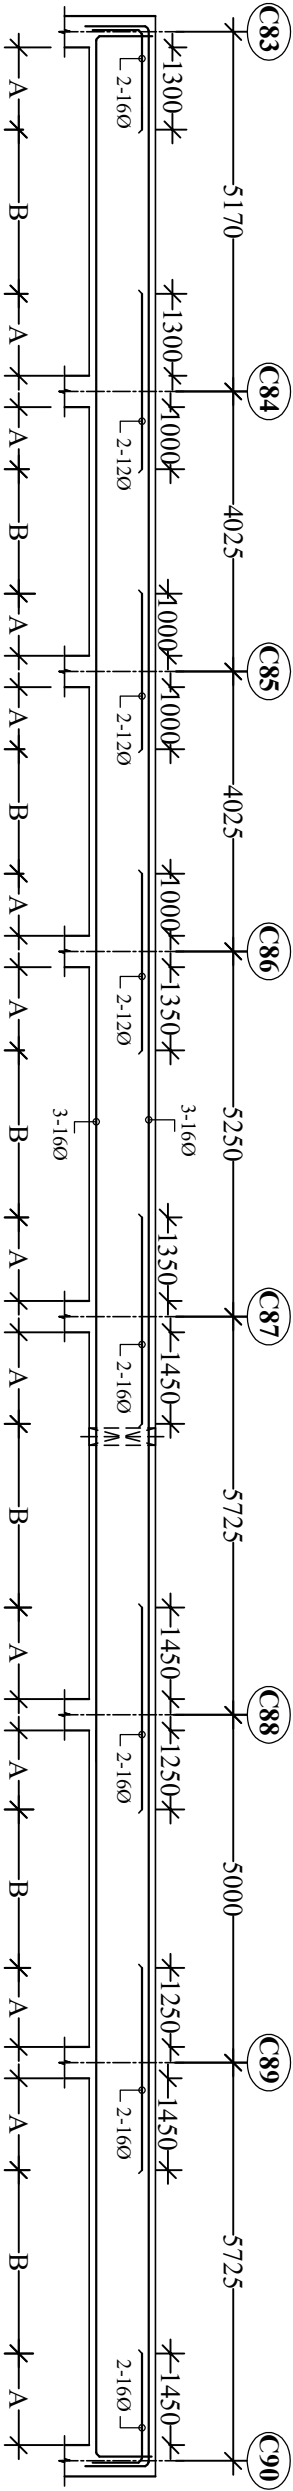

Size:-300x450

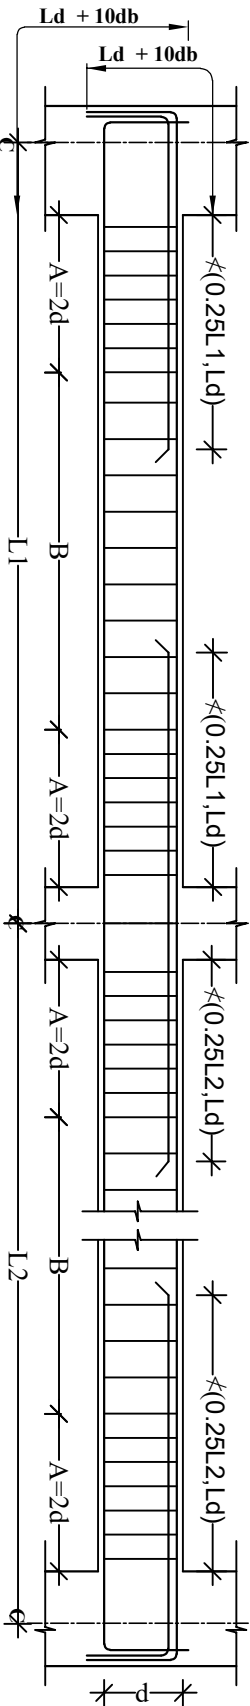

TYPICAL STIRRUPS SPACING IN BEAMS.

Sr. MANAGER (CIVIL) BCPL, DIBRUGARH.		
CHECK BY:-	RE-CHECK BY:-	APPROVED BY.
<u>PROJECT :-</u> C/O RECREATION CENTRE AT BCPL TOWNSHIP, DIBRUGARH.		
TITLE :-	ROOF, LEV BEAM DETAILS (LEV. : +7800)	
DRG.NO. :-	Sr.M/BCPL/RC/G+1/06(B)	
Prepared By : SHIVAPRIYAA CONSTRUCTIONS LLP (A CIVIL ENGG CONSULTANCY).		