




Size:-300x450

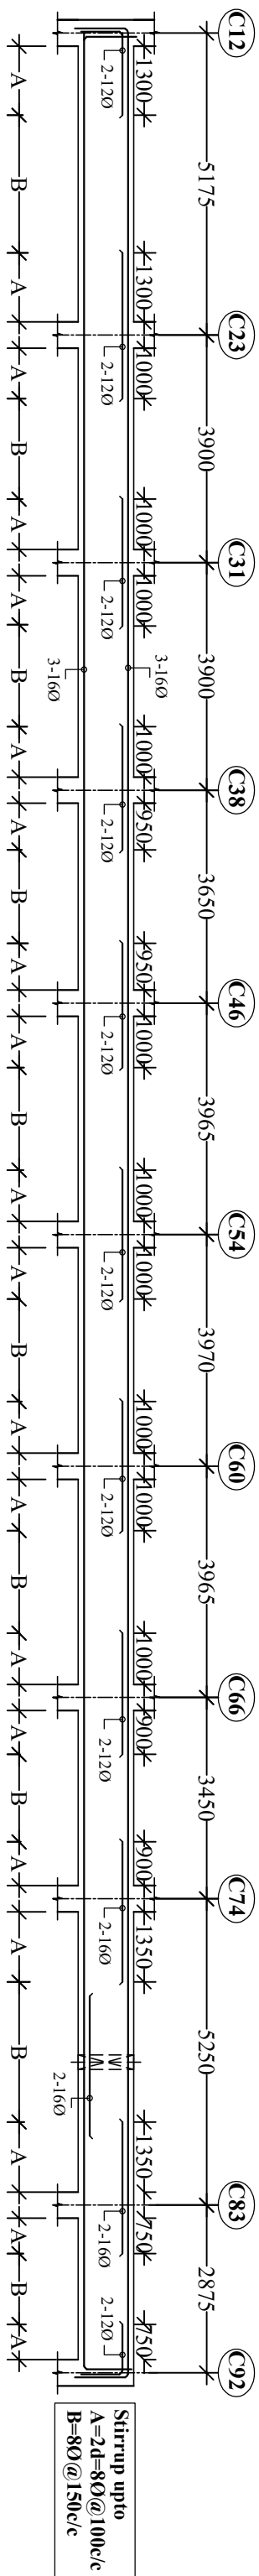


Size:-300x450

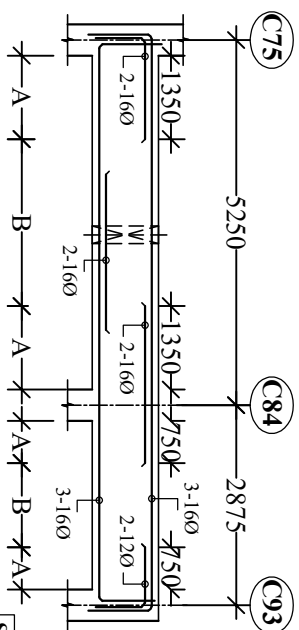


Size:-300x450

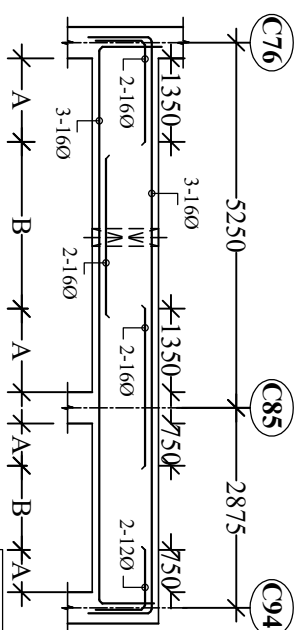


Size:-300x450

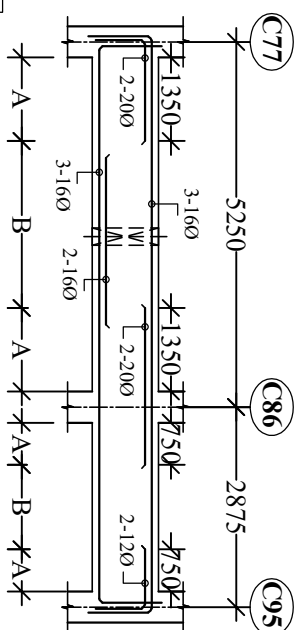


Size:-300x450

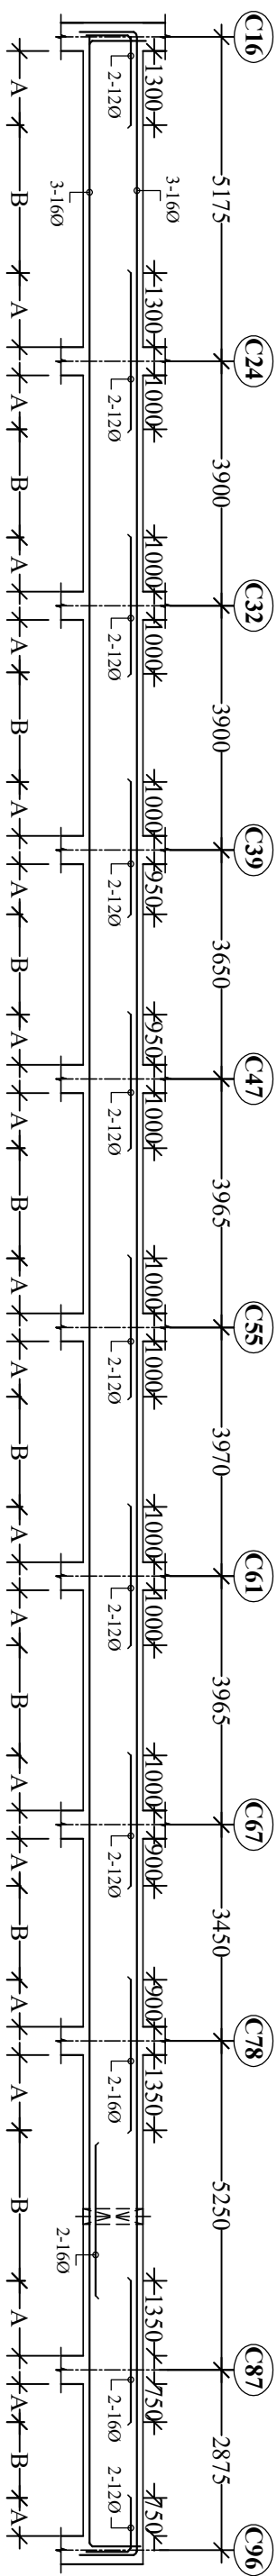



Size:-300x450

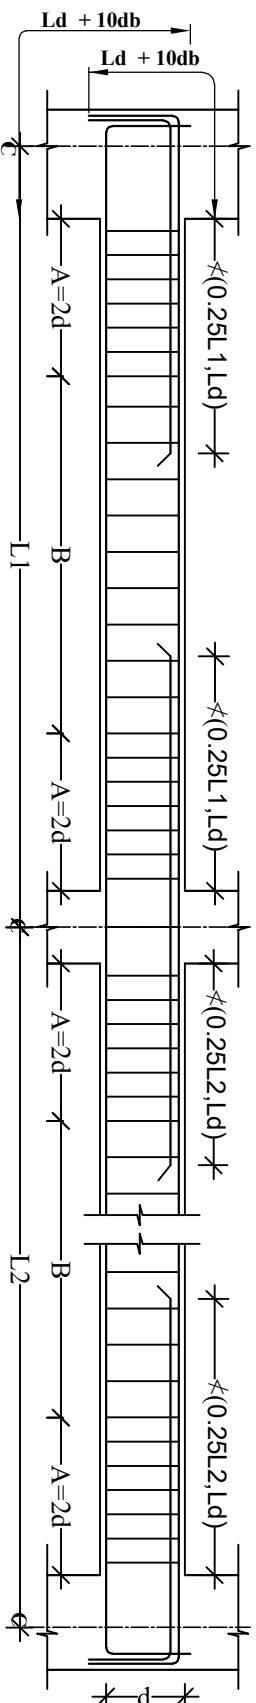

TYPICAL STIRRUPS SPACING IN BEAMS.

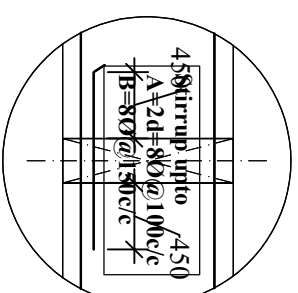

Typical details of additional bottom reinforcement

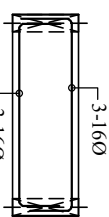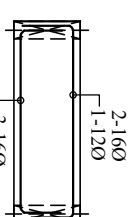

Sr. MANAGER (CIVIL) BCPL, DIBRUGARH.		
CHECK BY:-	RE-CHECK BY:-	APPROVED BY:-
<u>PROJECT :-</u> C/O RECREATION CENTRE AT BCPL TOWNSHIP, DIBRUGARH.		
TITLE :-	ROOF, LEV BEAM DETAILS (LEV. : +7800)	
DWG.NO. :-	Sr.M/BCPL/RC/G+1/06(B)	
Prepared By : SHIVAPRITYAYA CONSTRUCTIONS LLP (A CIVIL ENGG CONSULTANCY).		