
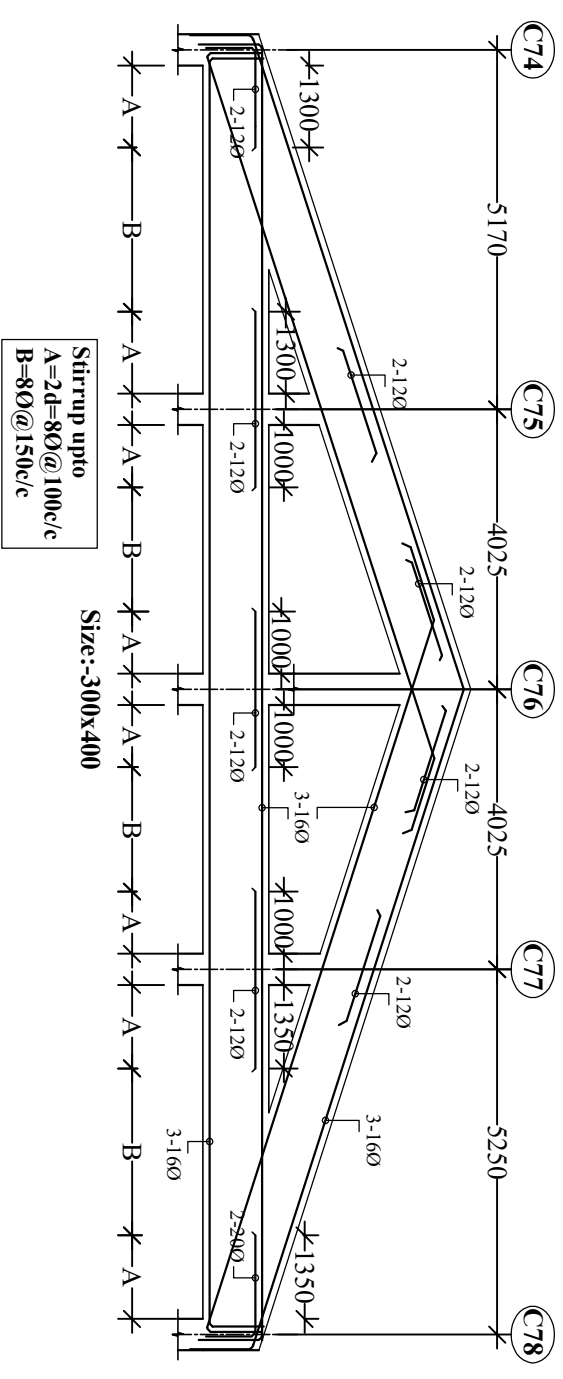
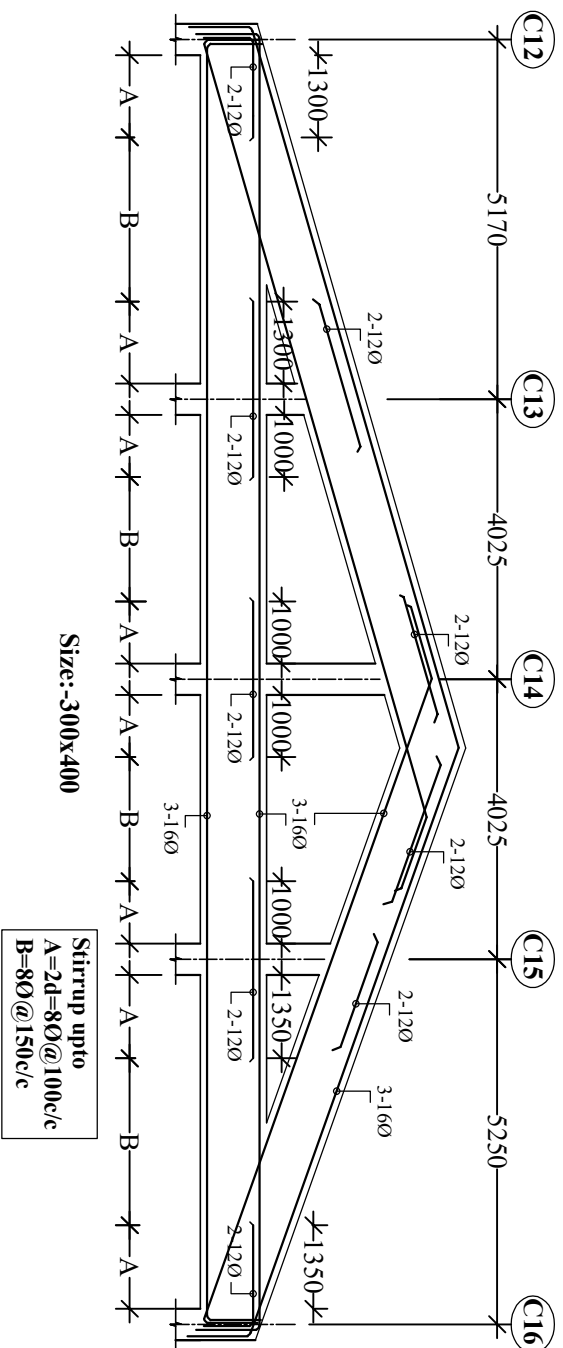
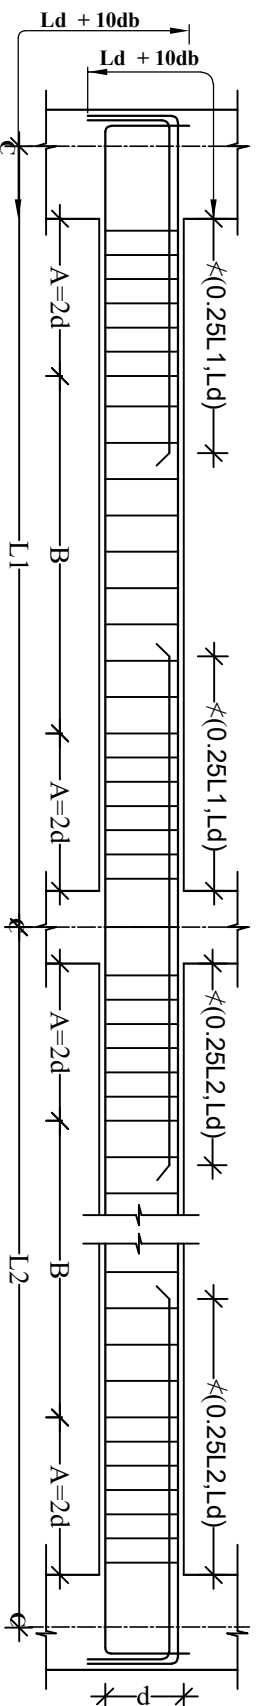


Typical details of additional bottom reinforcement

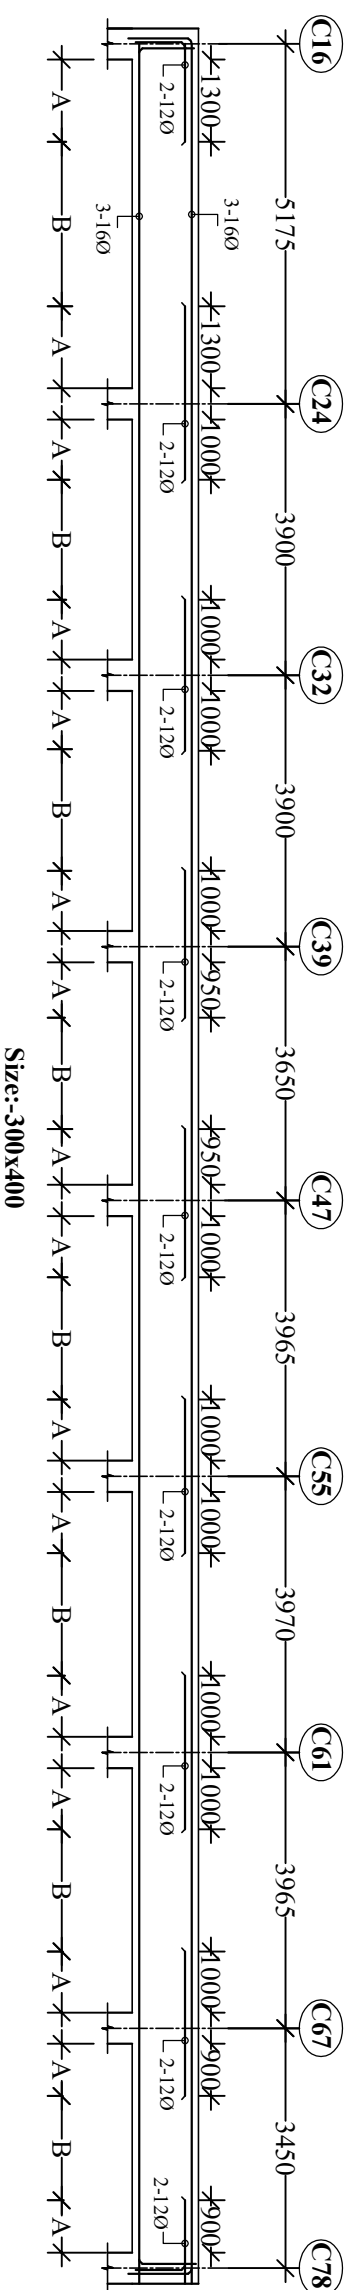

TYPICAL STIRRUPS SPACING IN BEAMS.

SR. MANAGER (CIVIL) BCPL, DIBRUGARH.		
CHECK BY:-	RE-CHECK BY:-	APPROVED BY.
<u>PROJECT :-</u> C/O RECREATION CENTRE AT BCPL TOWNSHIP, DIBRUGARH.		
TITLE :-	TRUSS LEV BEAM DETAILS (LEV.: +9600)	
DWG.NO. :-	St.M/BCPL/RC/(G+1/07(B))	

Prepared By : **SHIVAPRIYAYA
CONSTRUCTIONS LLP**
(A CIVIL ENGG CONSULTANCY).