

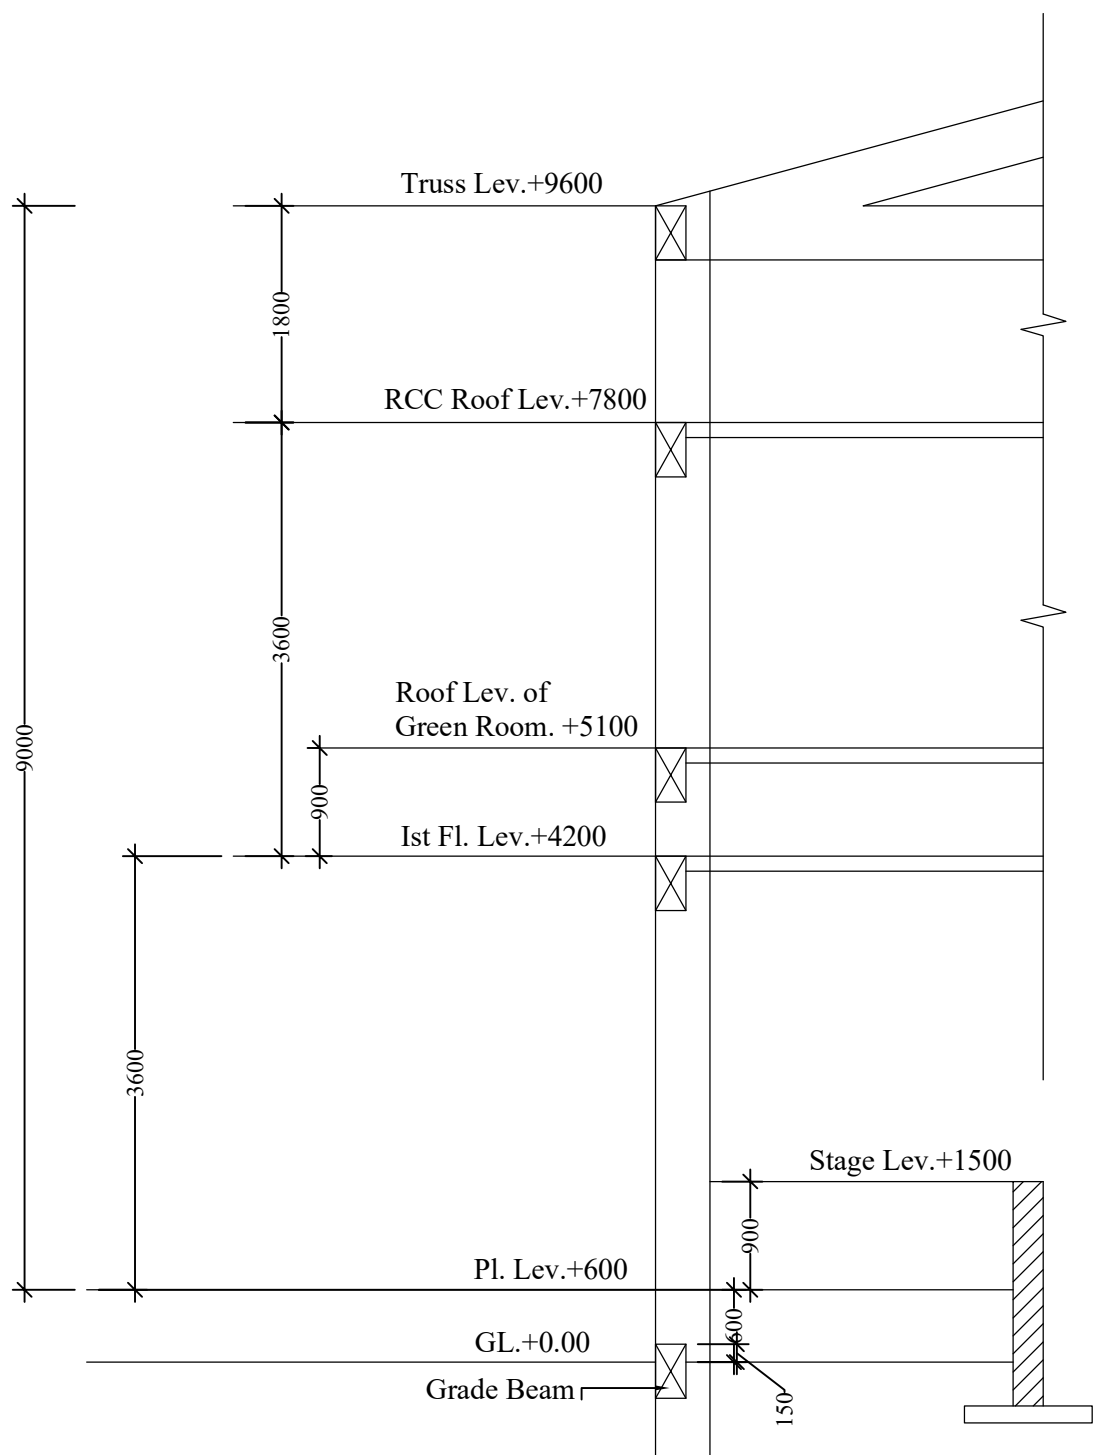


FIG MARKS THE BEAM POSITION

|                                                                                        |                             |              |
|----------------------------------------------------------------------------------------|-----------------------------|--------------|
| Sr. MANAGER (CIVIL)<br>BCPL, DIBRUGARH.                                                |                             |              |
| CHECK BY:-                                                                             | RE-CHECK BY:-               | APPROVED BY. |
| <u>PROJECT :-</u> C/O RECREATION CENTRE AT<br>BCPL TOWNSHIP, DIBRUGARH.                |                             |              |
| TITLE :-                                                                               | FIG MARKS THE BEAM POSITION |              |
| DRG.NO. :-                                                                             | Sr.M/BCPL/RC/G+1/03         |              |
| Prepared By : <b>SHIVAPRIYAYA<br/>CONSTRUCTIONS LLP</b><br>(A CIVIL ENGG CONSULTANCY). |                             |              |