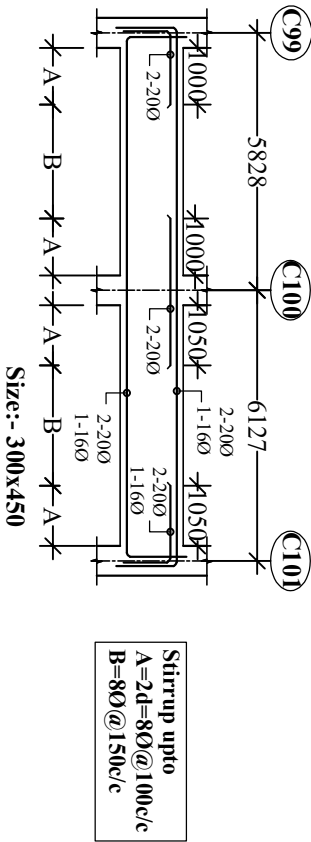
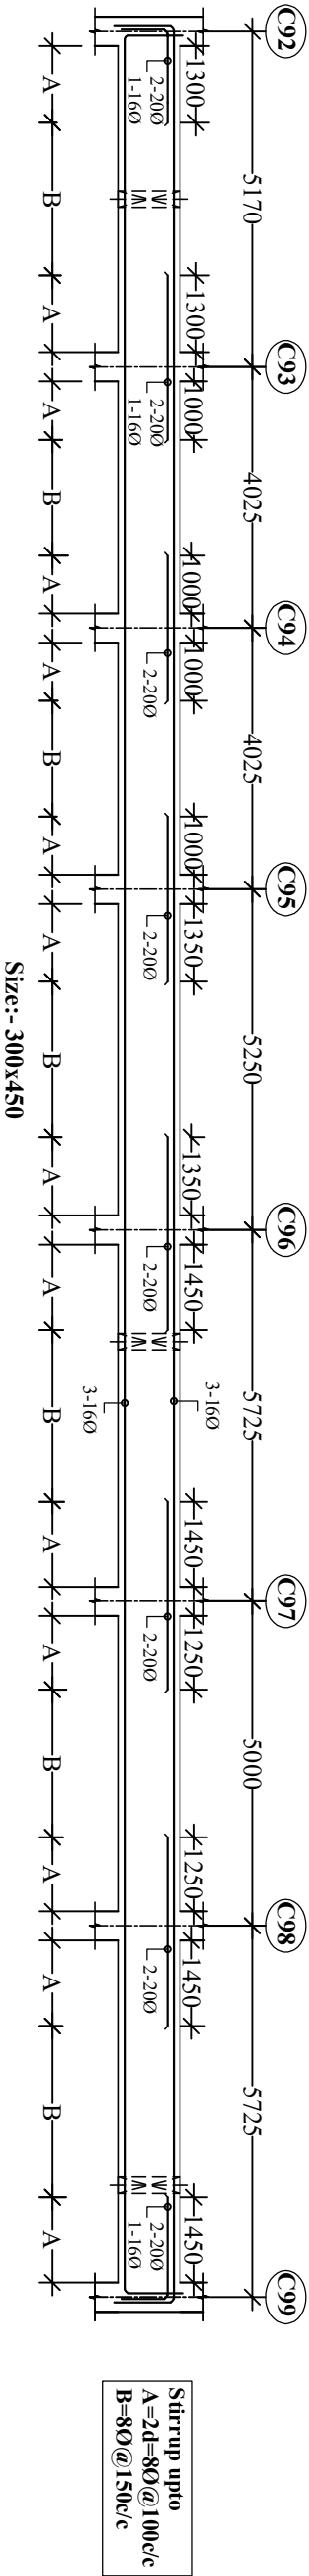
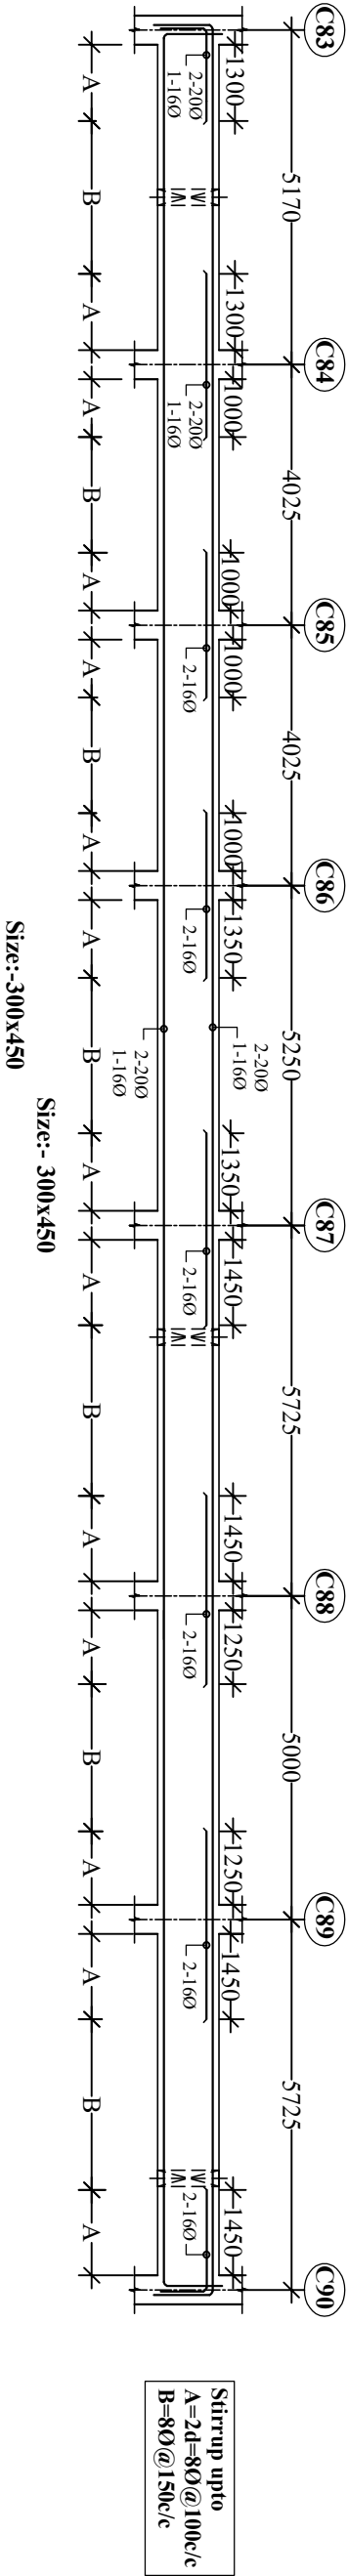


Sr. MANAGER (CIVIL) BCPL, DIBRUGARH.		
CHECK BY:-	RE-CHECK BY:-	APPROVED BY.
<u>PROJECT :-</u> C/O RECREATION CENTRE AT BCPL TOWNSHIP, DIBRUGARH.		
TITLE :-	GRADE BEAM DETAILS	
DRG.NO. :-	S.M/BCPL/RC/G-1/01(B)	
Prepared By : SHIVAPRIYAA CONSTRUCTIONS LLP (A CIVIL ENGG CONSULTANCY).		