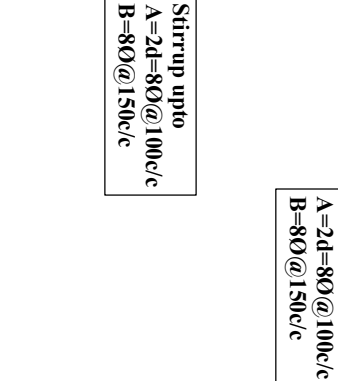
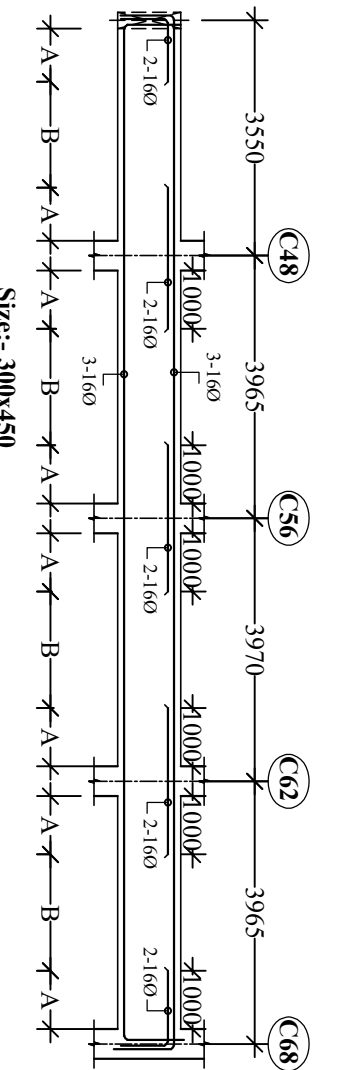
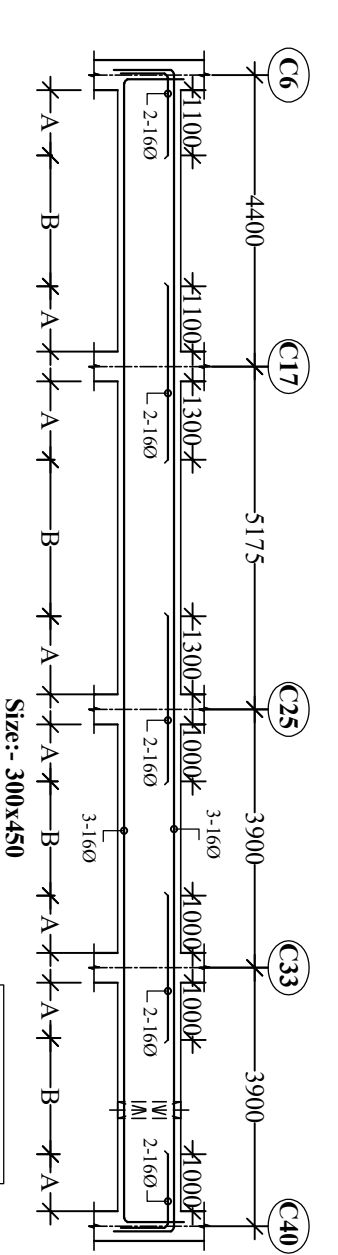
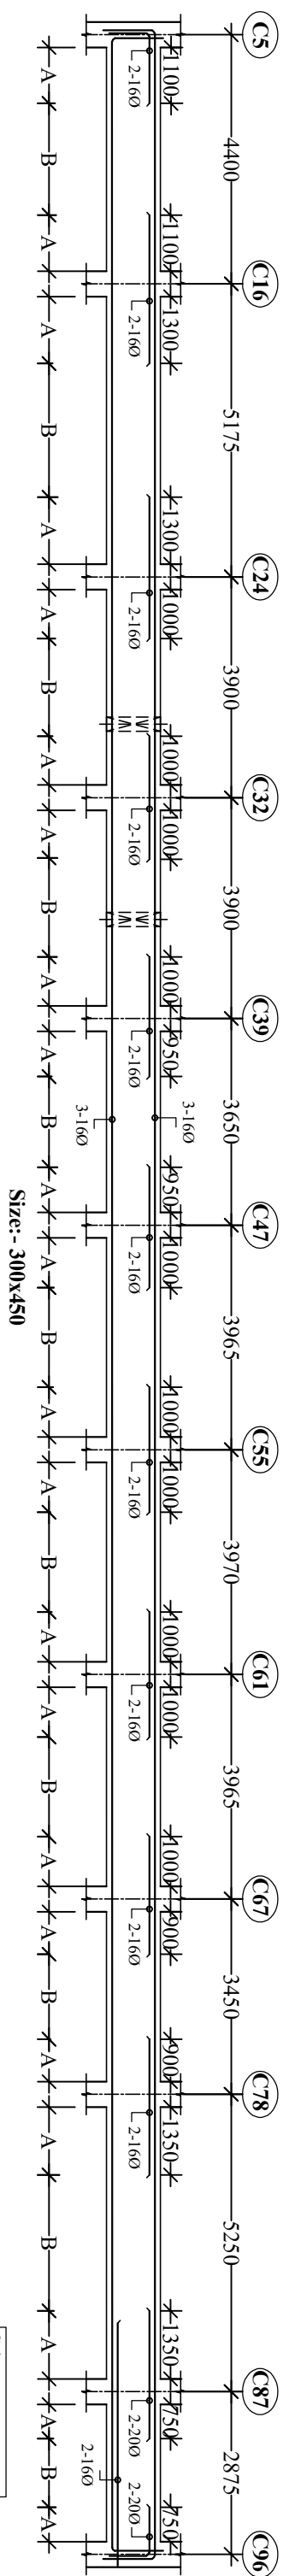
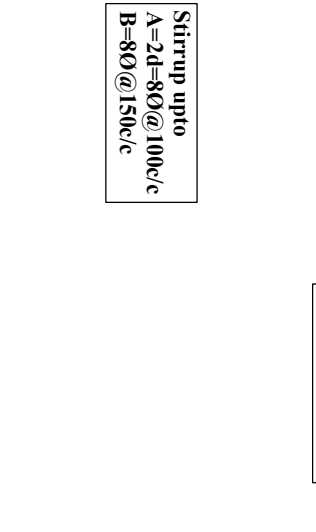
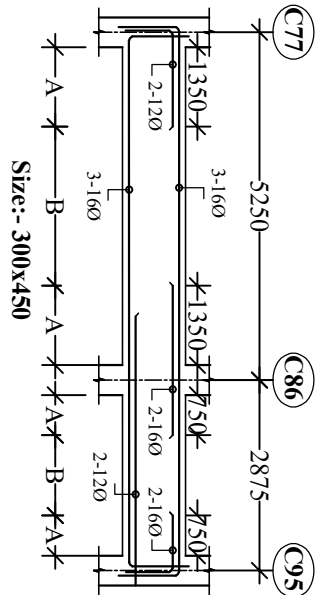
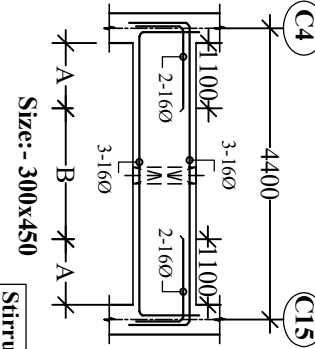
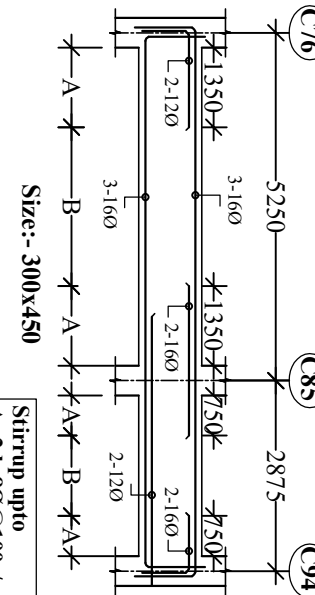
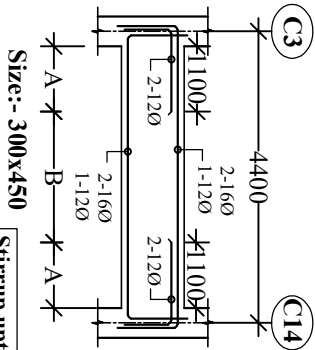
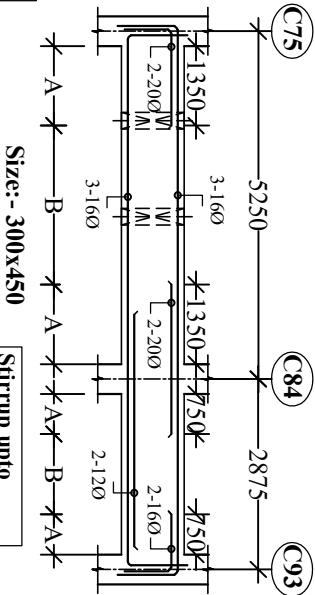
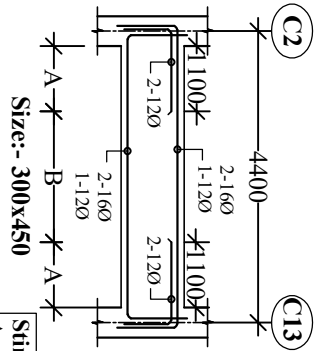


TYPICAL STIRRUPS SPACING IN BEAMS.

Sr. MANAGER (CIVIL) BCPL, DIBRUGARH.	
CHECK BY:-	RE-CHECK BY:-
PROJECT :- C/O RECREATION CENTRE AT BCPL TOWNSHIP, DIBRUGARH.	
TITLE :-	GRADE BEAM DETAILS
DRG.NO. :-	Sr.M/BCPL/RC/(G+I/01)(B)
Prepared By : SHIVAPRIYAYA CONSTRUCTIONS LLP (A CIVIL ENGG CONSULTANCY).	