


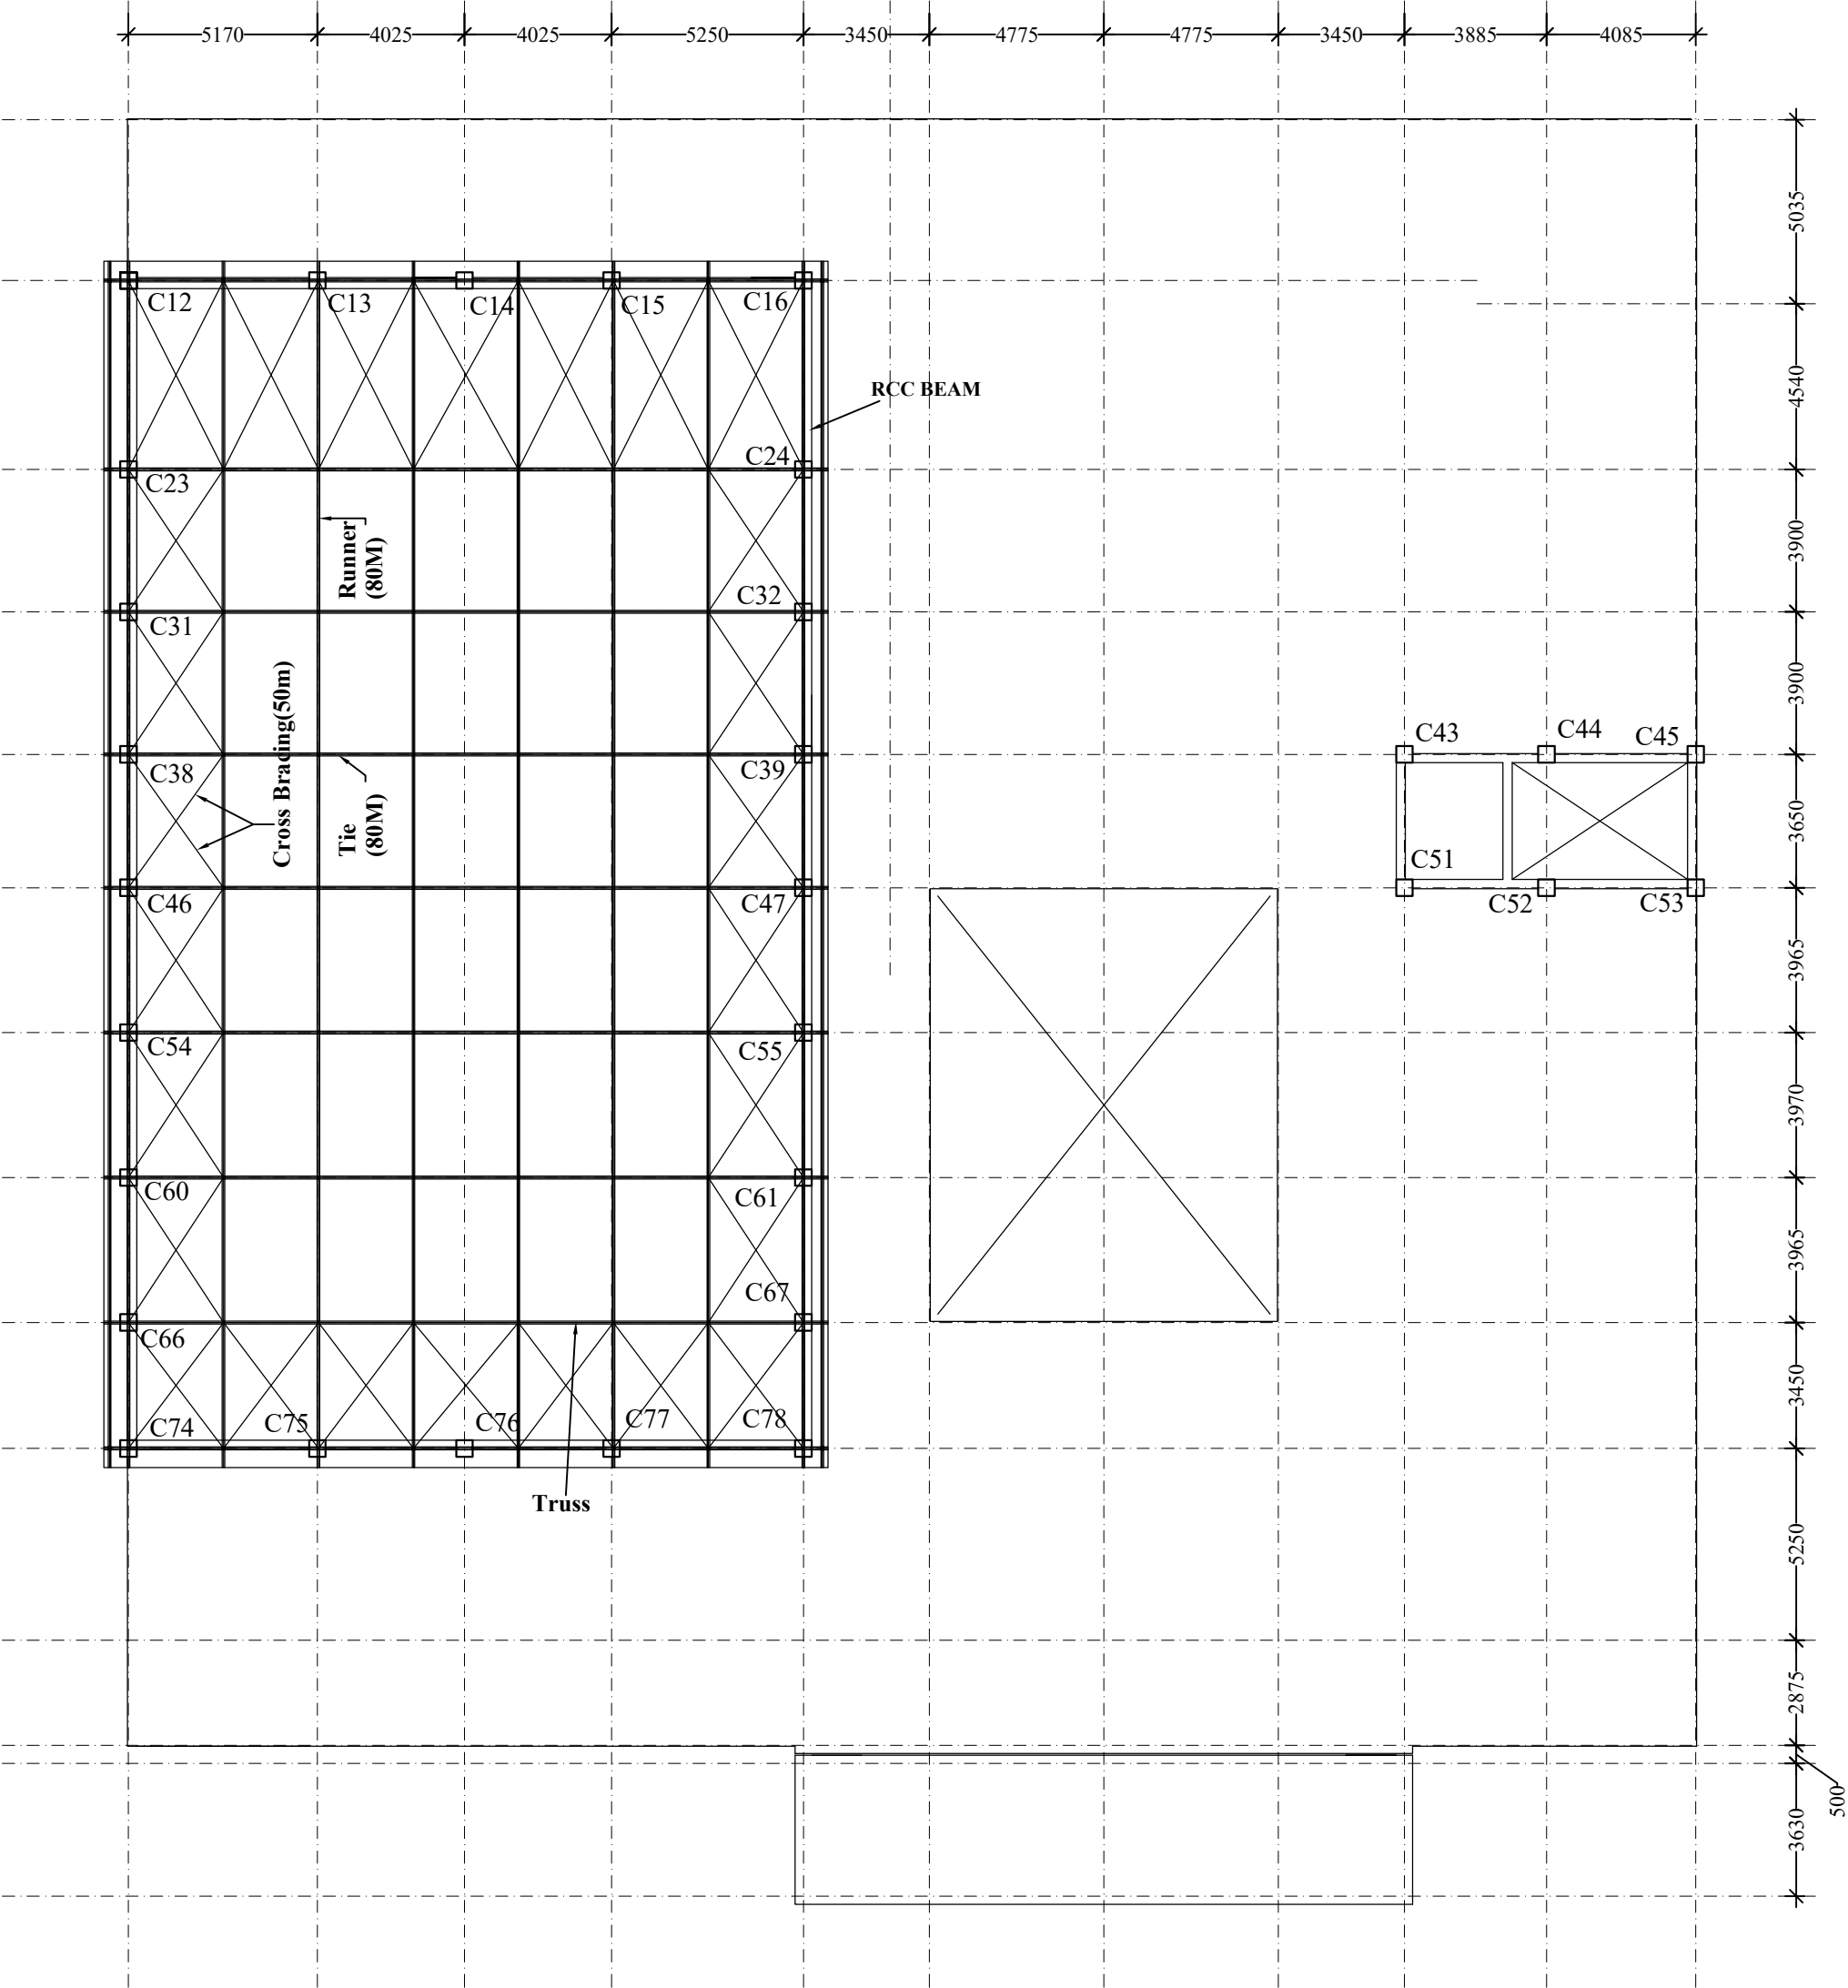

LAYOUT PLAN OF CROSS BRACING
AT BOTTON OF TRUSS.(At+9600)

Sr. MANAGER (CIVIL) BCPL, DIBRUGARH.		
CHECK BY:-	RE-CHECK BY:-	APPROVED BY.
<u>PROJECT :-</u> C/O RECREATION CENTRE AT BCPL TOWNSHIP, DIBRUGARH.		
TITLE :-	LAYOUT PLAN OF RCC BEAM, TRUSS & PURLIN.AT ROOF LEVEL (At+9600)	
DRG.NO. :-	Sr.M/BCPL/RC/G+1/07(B)	
Prepared By : SHIVAPRIYAYA CONSTRUCTIONS LLP (A CIVIL ENGG CONSULTANCY).		