




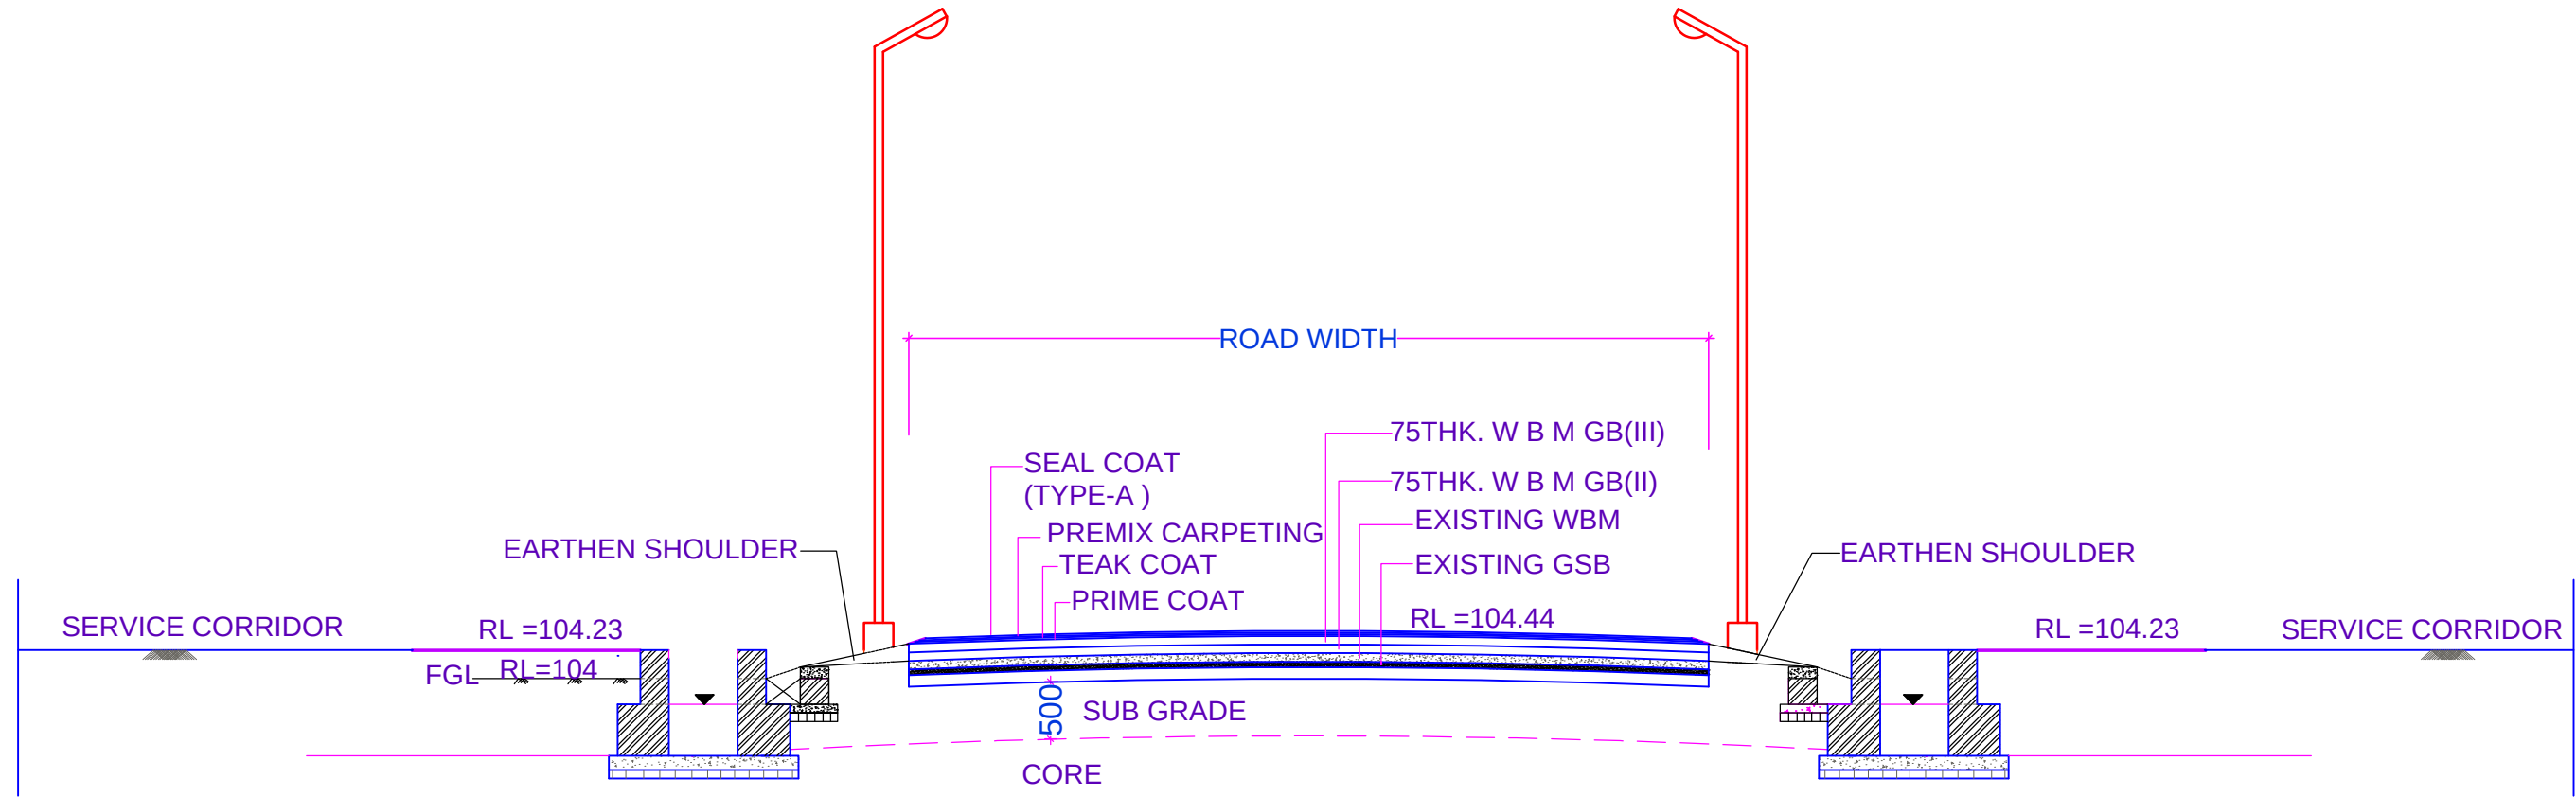


X SECTION OF ROAD AFTER CARPETING

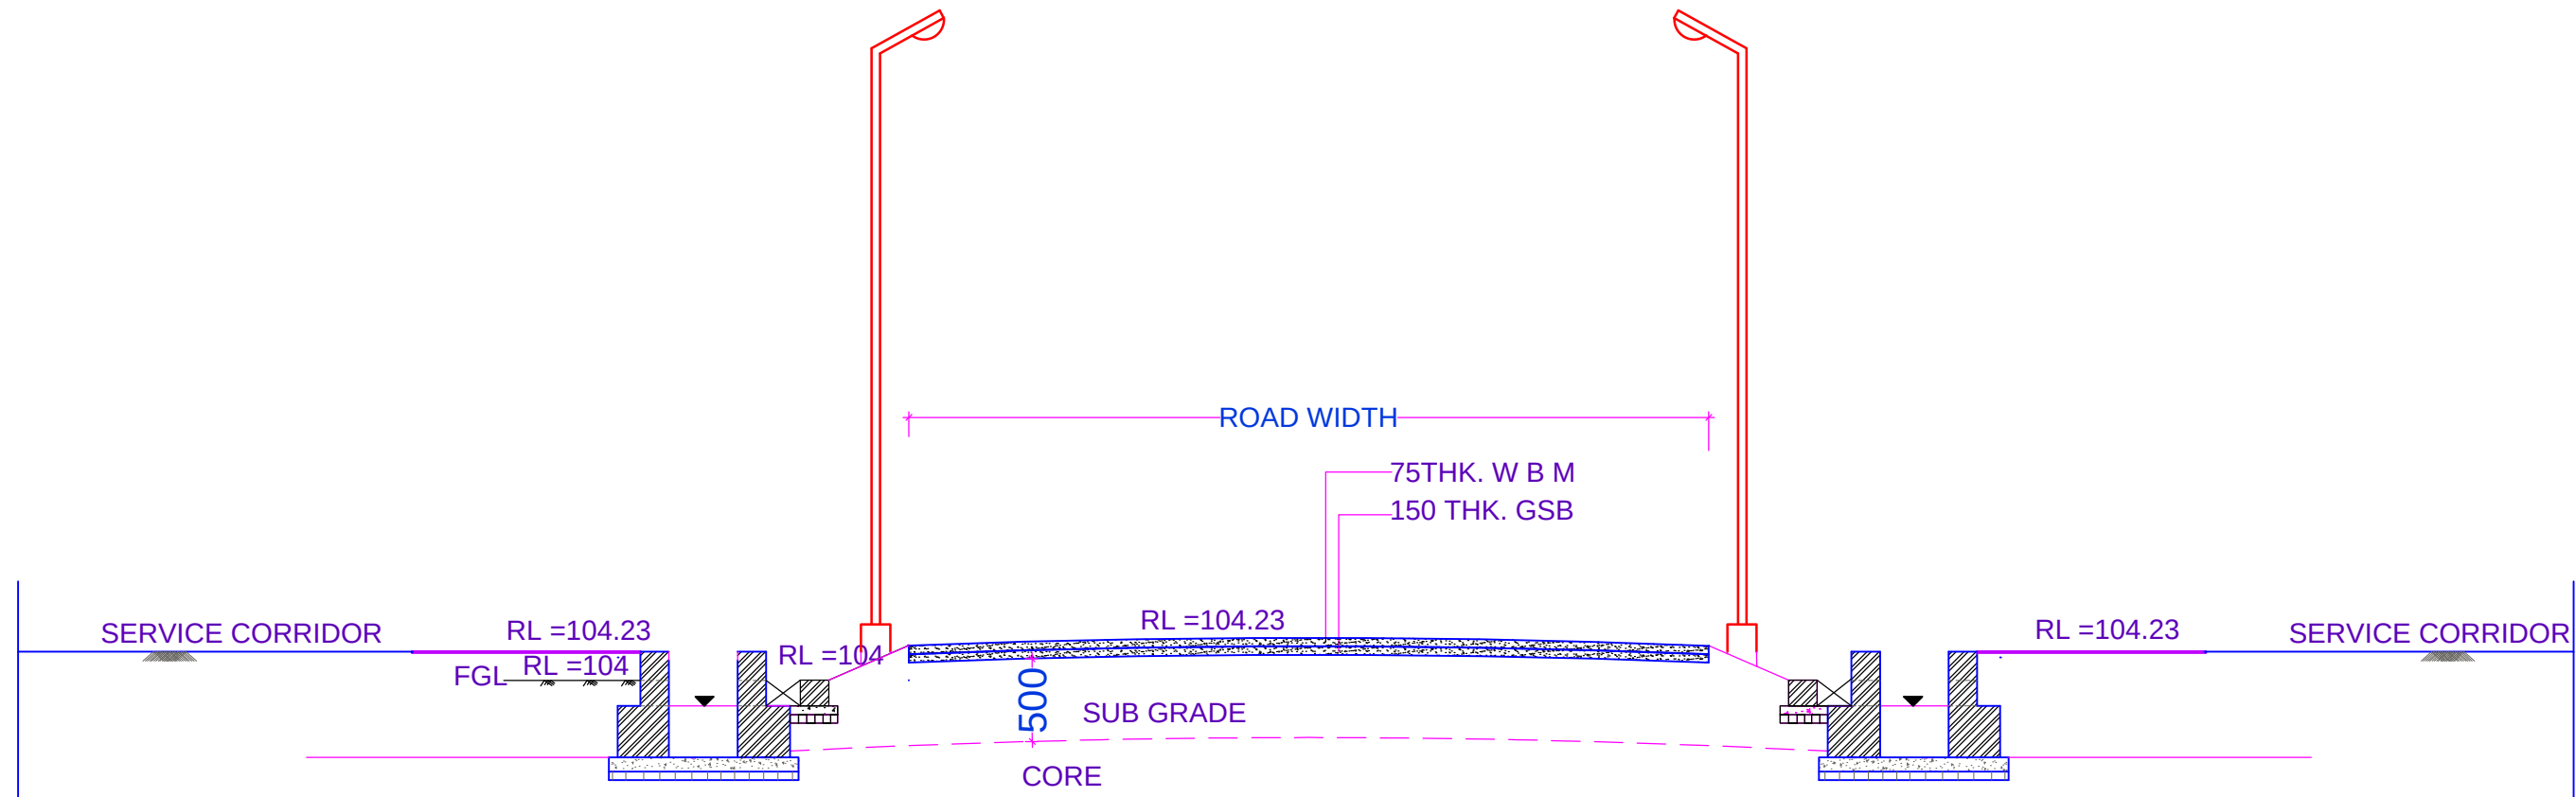


X SECTION OF ROAD BEFORE CARPETING

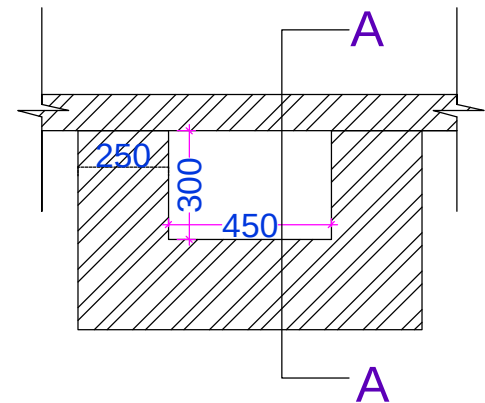

PLAN OF RAIN WATER CATCH BASIN

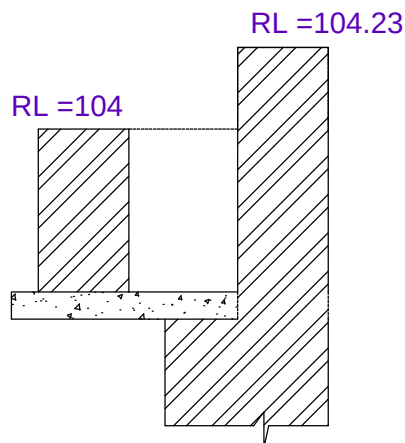

SECTOIN A-A RAIN WATER CATCH BASIN BEFORE CARPETING

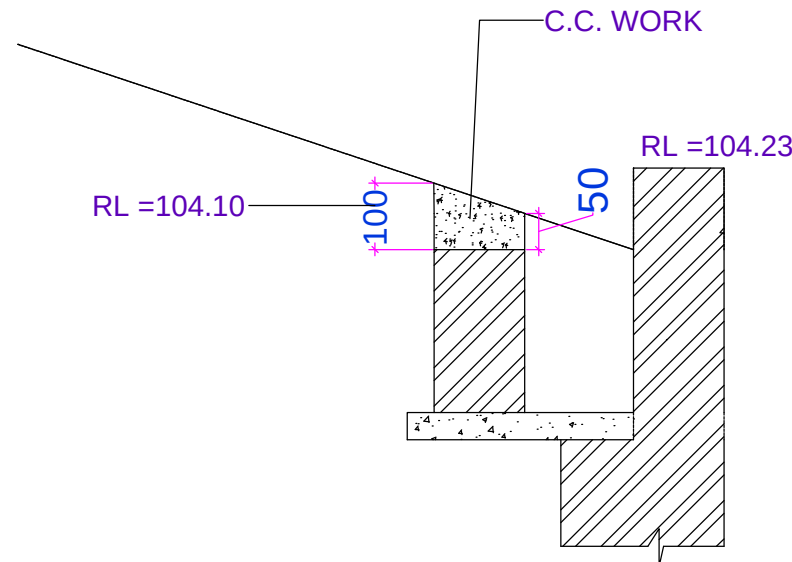

SECTOIN A-A RAIN WATER CATCH BASIN AFTER CARPETING

THIS DRAWING IS A COPYRIGHT.
CONTENTS OF THE DRAWING OR PART THEREOF
MAY NOT BE USED OR REPRODUCED WITHOUT
THE PERMISSION OF RAJKHOWAS AARCHI
M.D ROAD,CHANDMARI, GUWAHATI.

NOTES

1. ALL DIMENSIONS ARE TO BE READ AND NOT TO BE MEASURED.
2. ALL DIMENSIONS ARE IN MM UNLESS OTHERWISE SPECIFIED

SL.NO.	REVISIONS	DATE
--------	-----------	------

REVISIONS

CLIENT

BRAHMAPUTRA CRACKER AND
POLYMER LIMITED

PROJECT

PROPOSED REMAINING ROAD
WORK OF BCPL & CISF TOWNSHIP
AT LEPETKATA ,DIBRUGARH.

JOB NO	15/GU/2009
DEALT BY	
CHECKED BY	

CLIENT'S SIGN

ARCHITECT'S SIGN

CONSULTANT

ARCHITECTS, ENGINEERS,
VALUERS & PLANNERS
M.D. ROAD, CHANDMARI
GUWAHATI-781003



DRAWING TITLE

DETAIL OF ROAD SECTION

DRAWING NO.

RAA / BCPL / BRW / T-02