WIRING DIAGRAM OF FLOOR PLAN

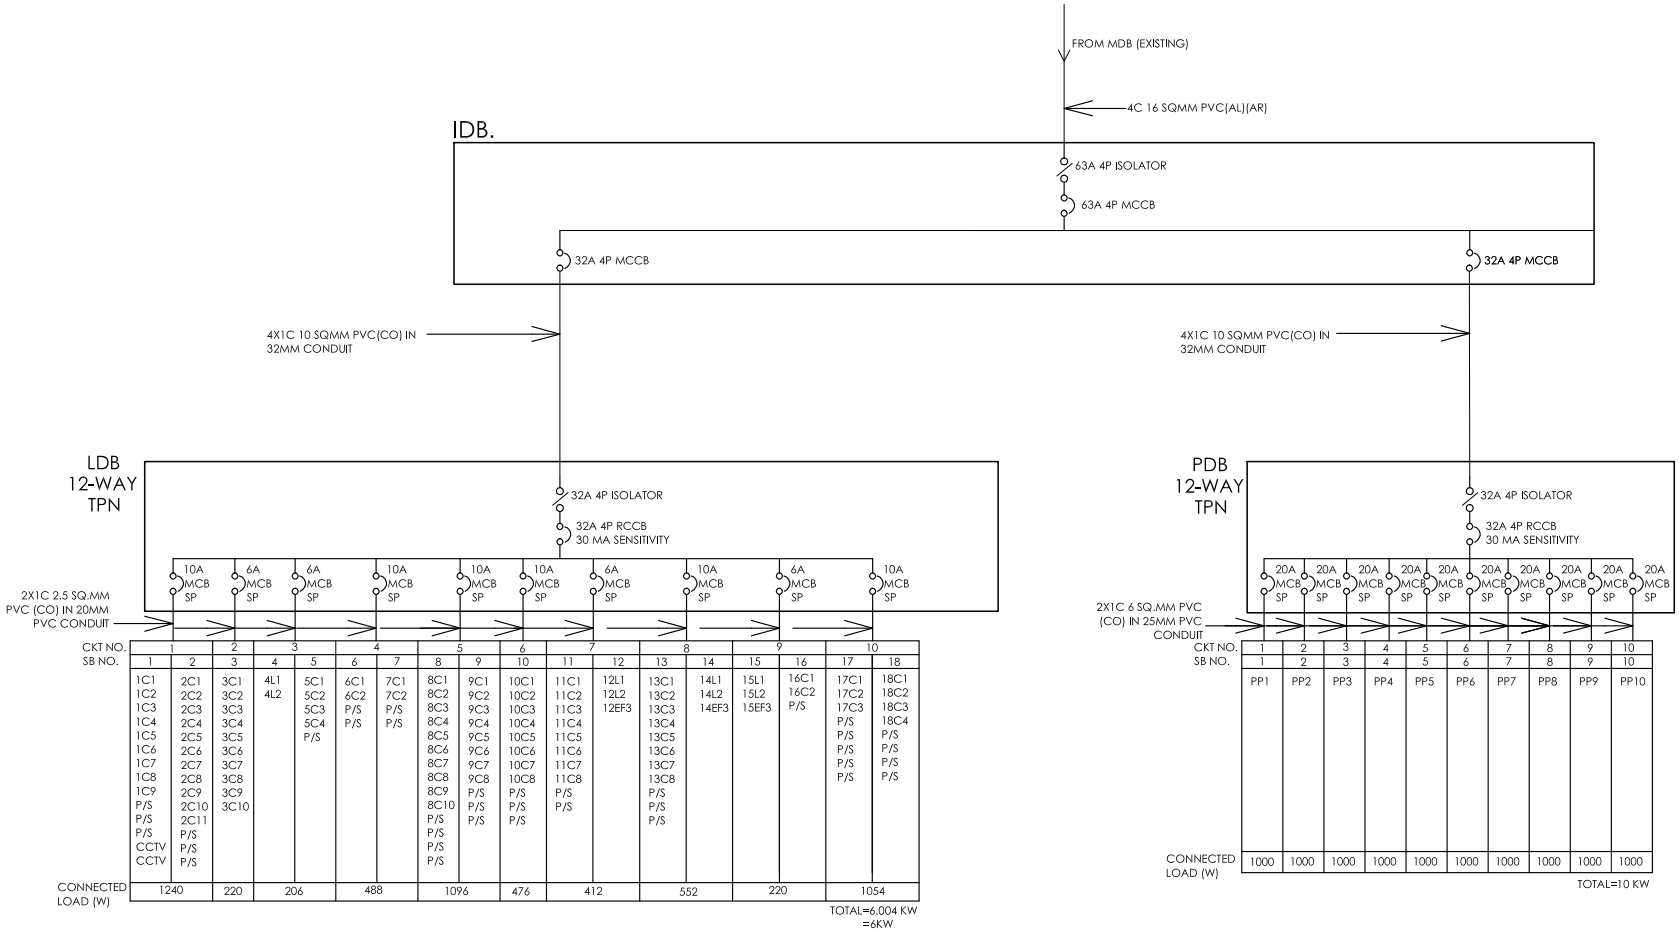

CKT NO.	1	2	3	4	5	6	7	8	9	10
SB NO.	1	2	3	4	5	6	7	8	9	10
	1C1 1C2 1C3 1C4 1C5 1C6 1C7 1C8 1C9 P/S P/S P/S CCTV CCTV	2C1 2C2 2C3 2C4 2C5 2C6 2C7 2C8 2C9 2C10 2C11 P/S P/S P/S	3C1 3C2 3C3 3C4 3C5 3C6 3C7 3C8 3C9 3C10	4L1 4L2	5C1 5C2 5C3 5C4 P/S	6C1 6C2 P/S P/S	7C1 7C2 P/S P/S	8C1 8C2 8C3 8C4 8C5 8C6 8C7 8C8 8C9 8C10 P/S P/S P/S P/S	9C1 9C2 9C3 9C4 9C5 9C6 9C7 9C8 P/S P/S P/S	10C1 10C2 10C3 10C4 10C5 10C6 10C7 10C8 P/S P/S P/S	11C1 11C2 11C3 11C4 11C5 11C6 11C7 11C8 P/S P/S	12L1 12L2 12EF3	13C1 13C2 13C3 13C4 13C5 13C6 13C7 13C8 P/S P/S P/S	14L1 14L2 14EF3	15L1 15L2 15EF3	16C1 16C2 P/S	17C1 17C2 17C3 P/S P/S P/S P/S	18C1 18C2 18C3 18C4 P/S P/S P/S P/S
CONNECTED LOAD (W)	1240	220	206	488	1096	476	412	552	220	1054

TOTAL=6.004 KW
=6KW

CKT NO.	1	2	3	4	5	6	7	8	9	10
SB NO.	1	2	3	4	5	6	7	8	9	10
	PP1	PP2	PP3	PP4	PP5	PP6	PP7	PP8	PP9	PP10
CONNECTED LOAD (W)	1000	1000	1000	1000	1000	1000	1000	1000	1000	1000

TOTAL=10 KW

TOTAL LOAD= 16KW

THIS DRAWING IS A COPYRIGHT.

CONTENTS OF THE DRAWING OR PART THEREOF MAY NOT BE USED OR REPRODUCED WITHOUT THE PERMISSION OF

RAJKHOWAS AARCHI
M.D.ROAD, CHANDMARI, GUWAHATI.

NOTES

1. ALL DIMENSIONS ARE TO BE READ AND NOT TO BE MEASURED.
2. ALL DIMENSIONS ARE IN MILLIMETER (MM) UNLESS OTHERWISE SPECIFIED.

S.NO.	REVISIONS	DATE

REVISIONS

CLIENT

PROJECT

PROPOSED INTERIOR WORKS OF OFFICE SPACE FOR BCPL AT NRL CENTRE , GUWAHATI

SCALE	JOB NO.	
	DEALT BY	ABHINABH RAJKHOWA
	CHECKED BY	

CLIENT'S SIGN

ARCHITECT'S SIGN

CONSULTANT

ARCHITECTS, ENGINEERS, VALUERS & PLANNERS
M.D.ROAD, CHANDMARI, GUWAHATI- 781003
RAJKHOWAS AARCHI

DRAWING TITLE

WIRING DIAGRAM OF FLOOR PLAN

DRAWING NO.

AR/INT/BCPL/NRL/EL-100-A