



RECEPTION DESK PLAN

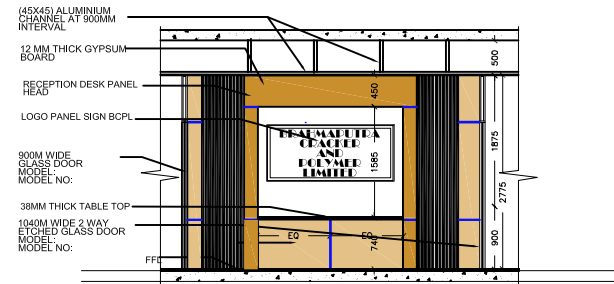

SECTION 02A
SHOWING RECEPTION DESK PANELLING

1. RECEPTION

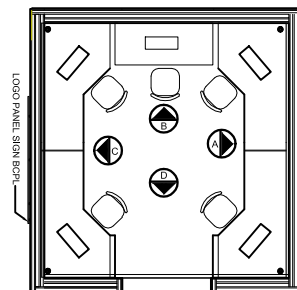

WORKSTATION PLAN



2. WORKSTATION

THIS DRAWING IS A COPYRIGHT.
CONTENTS OF THE DRAWING OR PART THEREOF
MAY NOT BE USED OR REPRODUCED WITHOUT
THE PERMISSION OF RAJKHOWAS AARCHI
M.D ROAD, CHANDMARI, GUWAHATI.

NOTES

1. ALL DIMENSIONS ARE TO BE READ AND NOT TO BE MEASURED.
2. ALL DIMENSIONS ARE IN MILLIMETER(MM) UNLESS OTHERWISE SPECIFIED.

[illegible]

S.NO.	REVISIONS	DATE
-------	-----------	------

REVISIONS

CLIENT

**BRAHMAPUTRA CRACKER AND
POLYMER LIMITED**

PROJECT

PROPOSED INTERIOR WORKS OF
OFFICE SPACE FOR BCPL AT NRL
CENTRE ,GUWAHATI

SCALE : 1:200	JOB NO	
	DEALT BY	ABHINABH RAJKHOWA
	CHECKED BY	

CLIENT'S SIGN

ARCHITECT'S SIGN

CONSULTANT

ARCHITECTS, ENGINEERS,
VALUERS & PLANNERS
M.D. ROAD, CHANDMARJ
GUWAHATI-781003



DRAWING TITLE

INTERIOR WORKS

DRAWING NO.

AR/INT/BCPL/NRL/AR-106