
DETAILS OF REFERENCE DRAWING			
SR.NO.	DESCRIPTION	DRAWING NO.	REV.
01	FOUNDATION LAYOUT OF VAPORIZER SYSTEM FOR N2 PLANT	IWI-P18/17-003 (SHEET 1 OF 4)	0
02	FOUNDATION LAYOUT OF VAPORIZER SYSTEM FOR N2 PLANT	IWI-P18/17-003 (SHEET 3 OF 4)	0
03	FOUNDATION LAYOUT OF INLET & OUTLET SKID VAPORIZER SYSTEM FOR N2 PLANT	IWI-P18/17-003 (SHEET 4 OF 4)	0

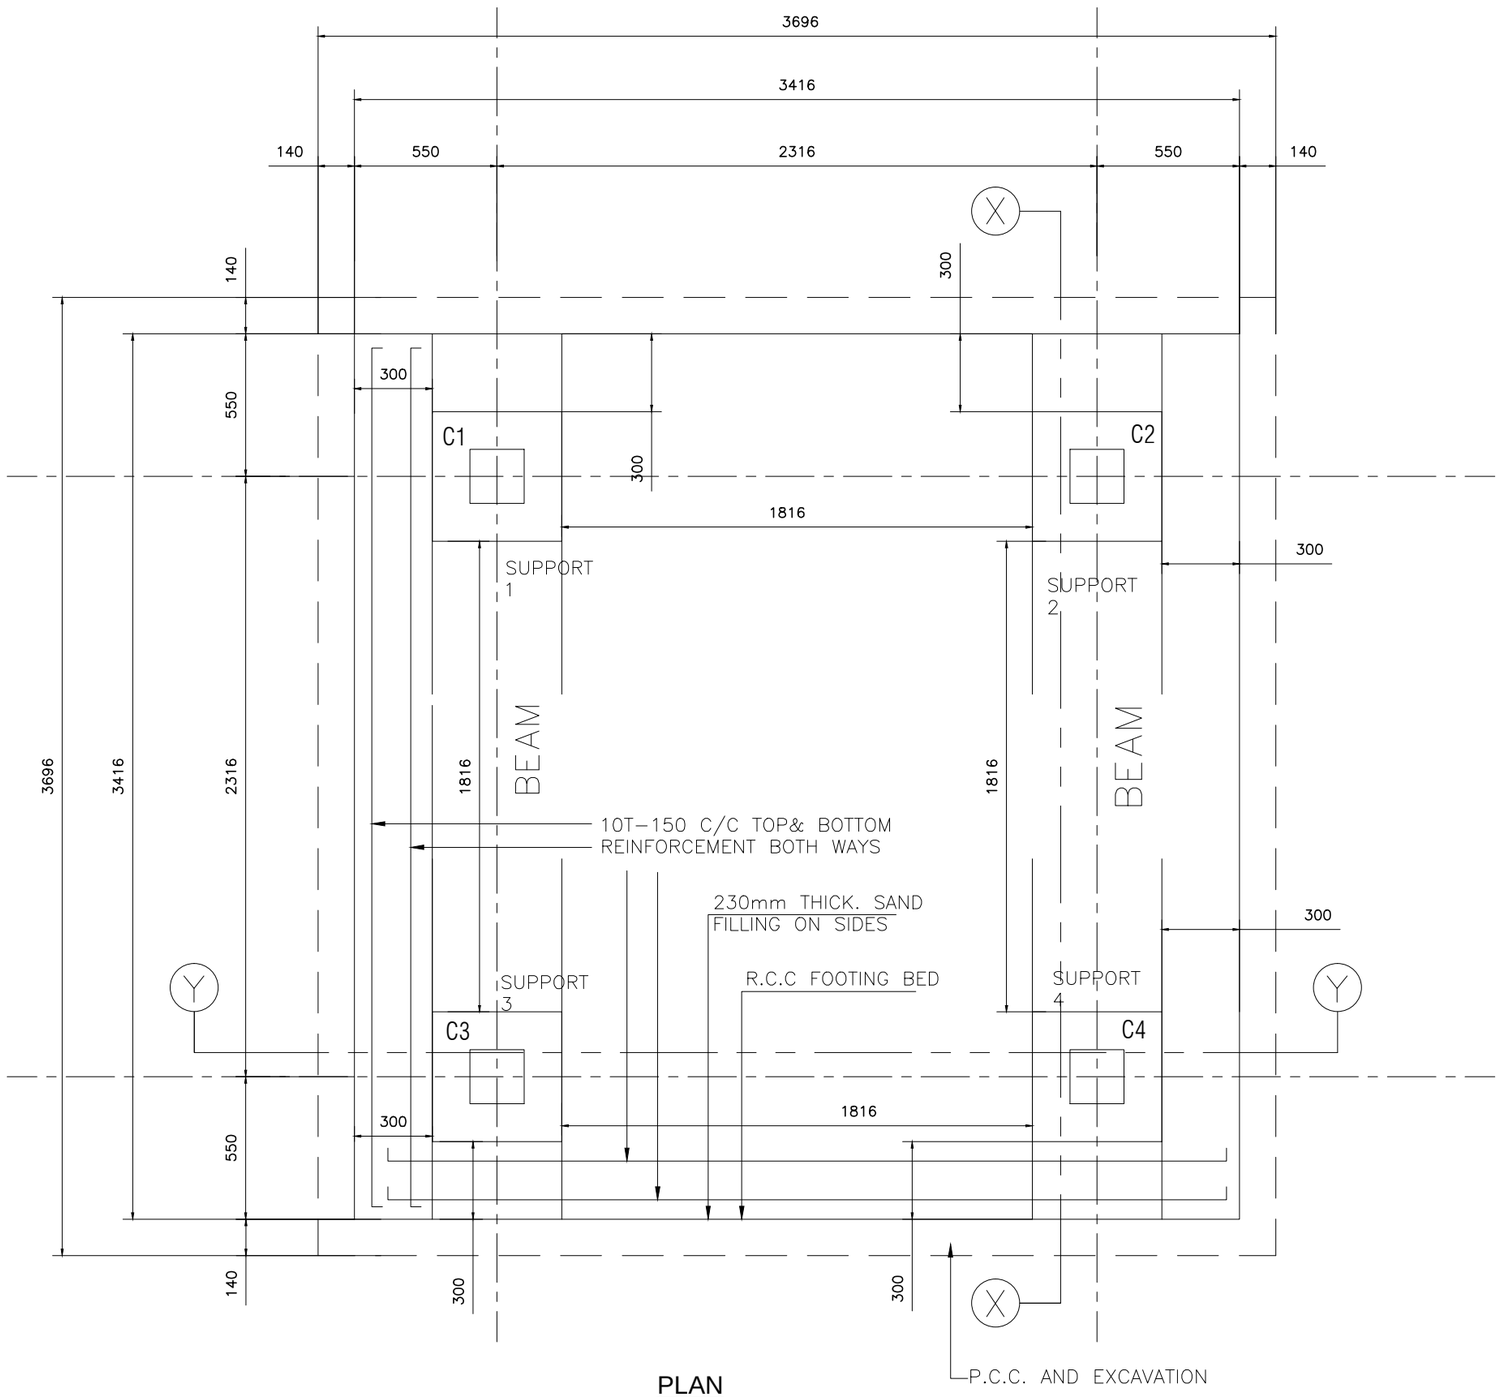


PLAN

VAPORIZER FOUNDATION

MACHINE FOUNDATION LAYOUT

FOUNDATION LAYOUT OF VAPORIZER SYSTEM FOR N2 PLANT

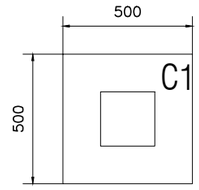

Typical support details

NOTE :-
- S.B.C CONSIDERED FOR RAFT (S = 25mm) AS 6 TONN/SQ.MT. AT 2.0 MT.FROM E.G.L. AS PER SOIL REPORT PROVIDED BY CLIENT.
- AS PER YOUR DRAWING HEIGHT OF COLUMN ABOVE PEDESTAL CONSIDERED 1000mm

NOTE:-
CONCRETE GRADE - M20
STEEL GRADE - FE 500

PERMISSION FROM COMPETENT AUTHORITY IS NOT RESPONSIBILITY OF UNDER SIGNED
ALL COLUMN SHOULD BE IN PERFECT PLUMB.

ALL THE ELEMENTS SHOULD BE FULL WELD
JOINT DETAILS WILL BE FURNISHED LATER ON

REV.	DATE	DESCRIPTION	REV. BY	CKD. BY	APR. BY
0	28/02/18	ISSUED FOR APPROVAL	CHIRAG	VKP	JJV

TABLE OF REVISIONS

Swati Consultants

CLIENT : BRAHMAPUTRA CRACKER AND POLYMER LIMITED

PROJECT NAME : N2 PLANT BCPL,LEPETKATA | PROJECT No. : 18/17

IWI CRYOGENIC VAPORIZATION SYSTEMS (INDIA) PVT. LTD.
A-36, CHANSHYAM NAGAR SOC. 2, G.I.D.C. ROAD, MANJALPUR, BARODA

©THIS DOCUMENT/DRAWING CONTAINS INFORMATION OF PROPRIETARY NATURE AND IS DELIVERED ON EXPRESS CONDITION THAT IS NOT TO BE DISCLOSED OR REPRODUCED IN WHOLE OR IN PART WITHOUT WRITTEN CONSENT FROM I.W.I. CRYOGENIC VAPORIZATION SYSTEMS (I) PVT. LTD.

ALL DIMENSIONS ARE IN mm UNLESS OTHERWISE SPECIFIED.

SCALE N.T.S. | A1

	NAME	SIGN
DRN. BY	CHIRAG	
CKD. BY	VKP	
APR. BY	JJV	
DATE	28/02/2018	
JOB No.	-	
SERIAL No.		

TITLE :
FOUNDATION LAYOUT OF VAPORIZER SYSTEM FOR N2 PLANT

MODEL No. : | TAG No. :

DWG. NO. **IWI-P18/17-003** | SHEET **2 OF 4** | REV. **0**