


Annex-A OIL pipeline working at CH. 51.48
BCPL pipeline crossing at - 33.7

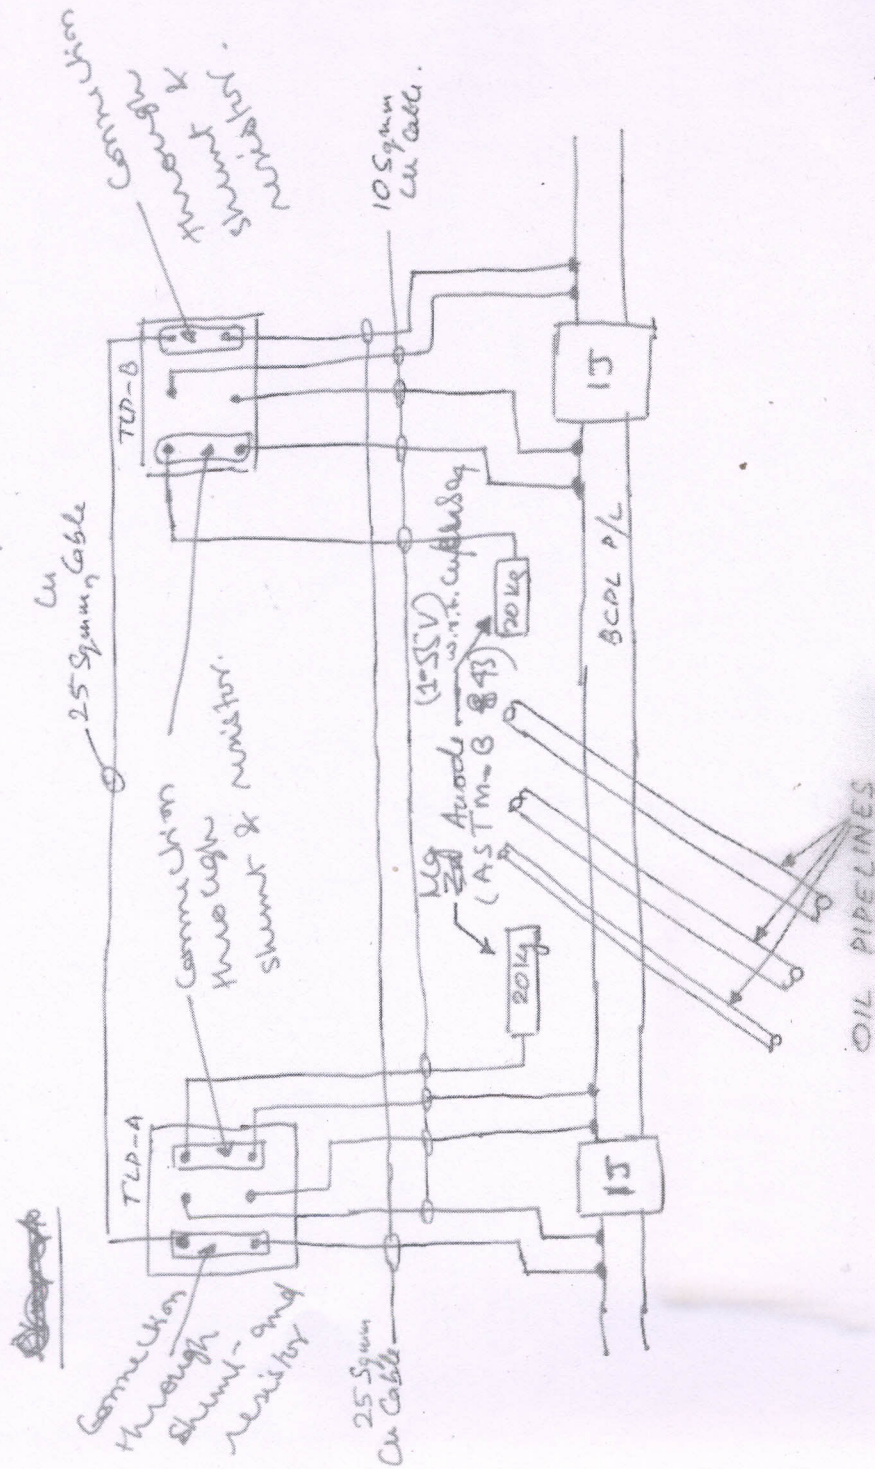

Drawing No: 002