

THIS DRAWING IS A COPYRIGHT.
CONTENTS OF THE DRAWING OR PART
THEREOF MAY NOT BE USED OR
REPRODUCED WITHOUT THE PERMISSION
OF THE RAJKHOWAS AARCHI
M.D.ROAD, CHANDMAR, GUWAHATI.

NOTES

1. ALL DIMENSIONS ARE TO BE READ
AND NOT TO BE MEASURED.
2. ALL DIMENSIONS ARE IN MILLIMETER
(MM) UNLESS OTHERWISE SPECIFIED.

3			
2			
1			
S.NO.	REVISIONS	DATE	

REVISIONS

CLIENT
BRAHMAPUTRA CRACKER
AND POLYMER LIMITED

PROJECT

EXTRA WORKS OF PARKING AREA
AND DRIVE WAYS OF
ADMINISTRATIVE BUILDING AT
BCPL LEPETKATA, DIBRUGARH.

ADMINISTRATIVE BUILDING

SCALE	JOB NO.	1504/2008
-------	---------	-----------

1:250

DEALT BY


CHECKED BY

CLIENT'S SIGN

ARCHITECT'S SIGN

CONSULTANT

ARCHITECTS, ENGINEERS,
VALUERS & PLANNERS
M.D.ROAD, CHANDMAR,
GUWAHATI. 781003

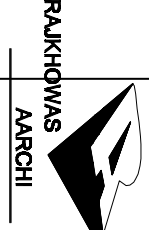


DRAWING TITLE


PLANTER BOX DETAIL

DRAWING NO.


RAA / BCPL / ADMIN. /T/AR- 06(b)

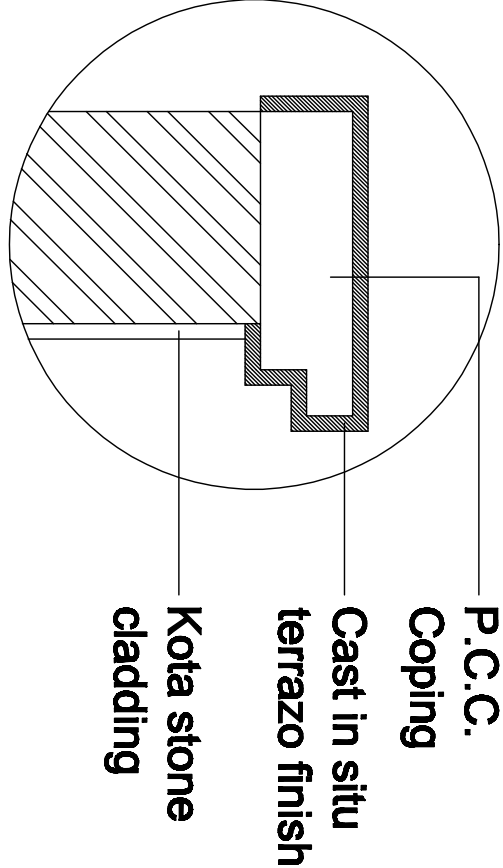


DETAIL AT X

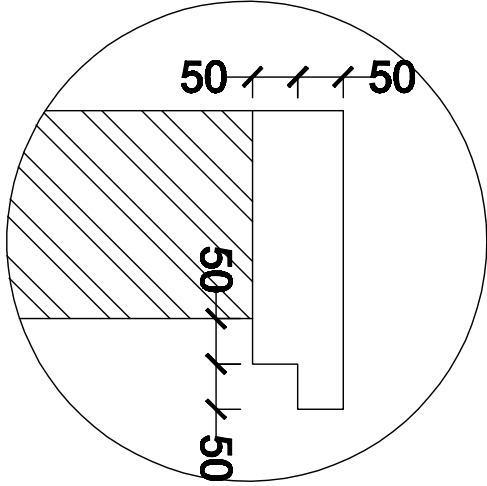


DETAIL OF COPING

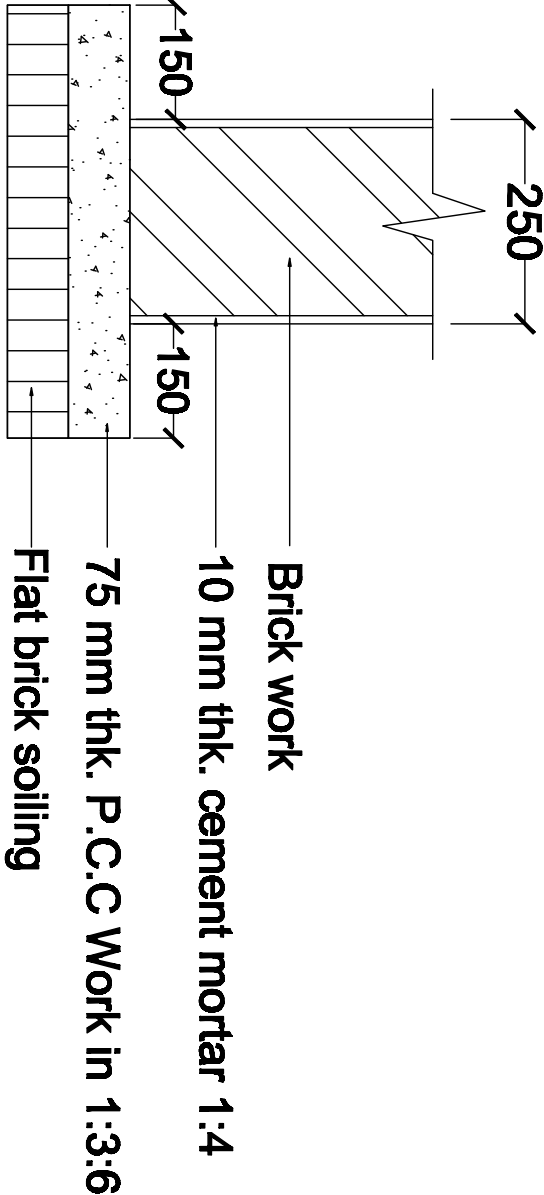

DETAIL AT Y

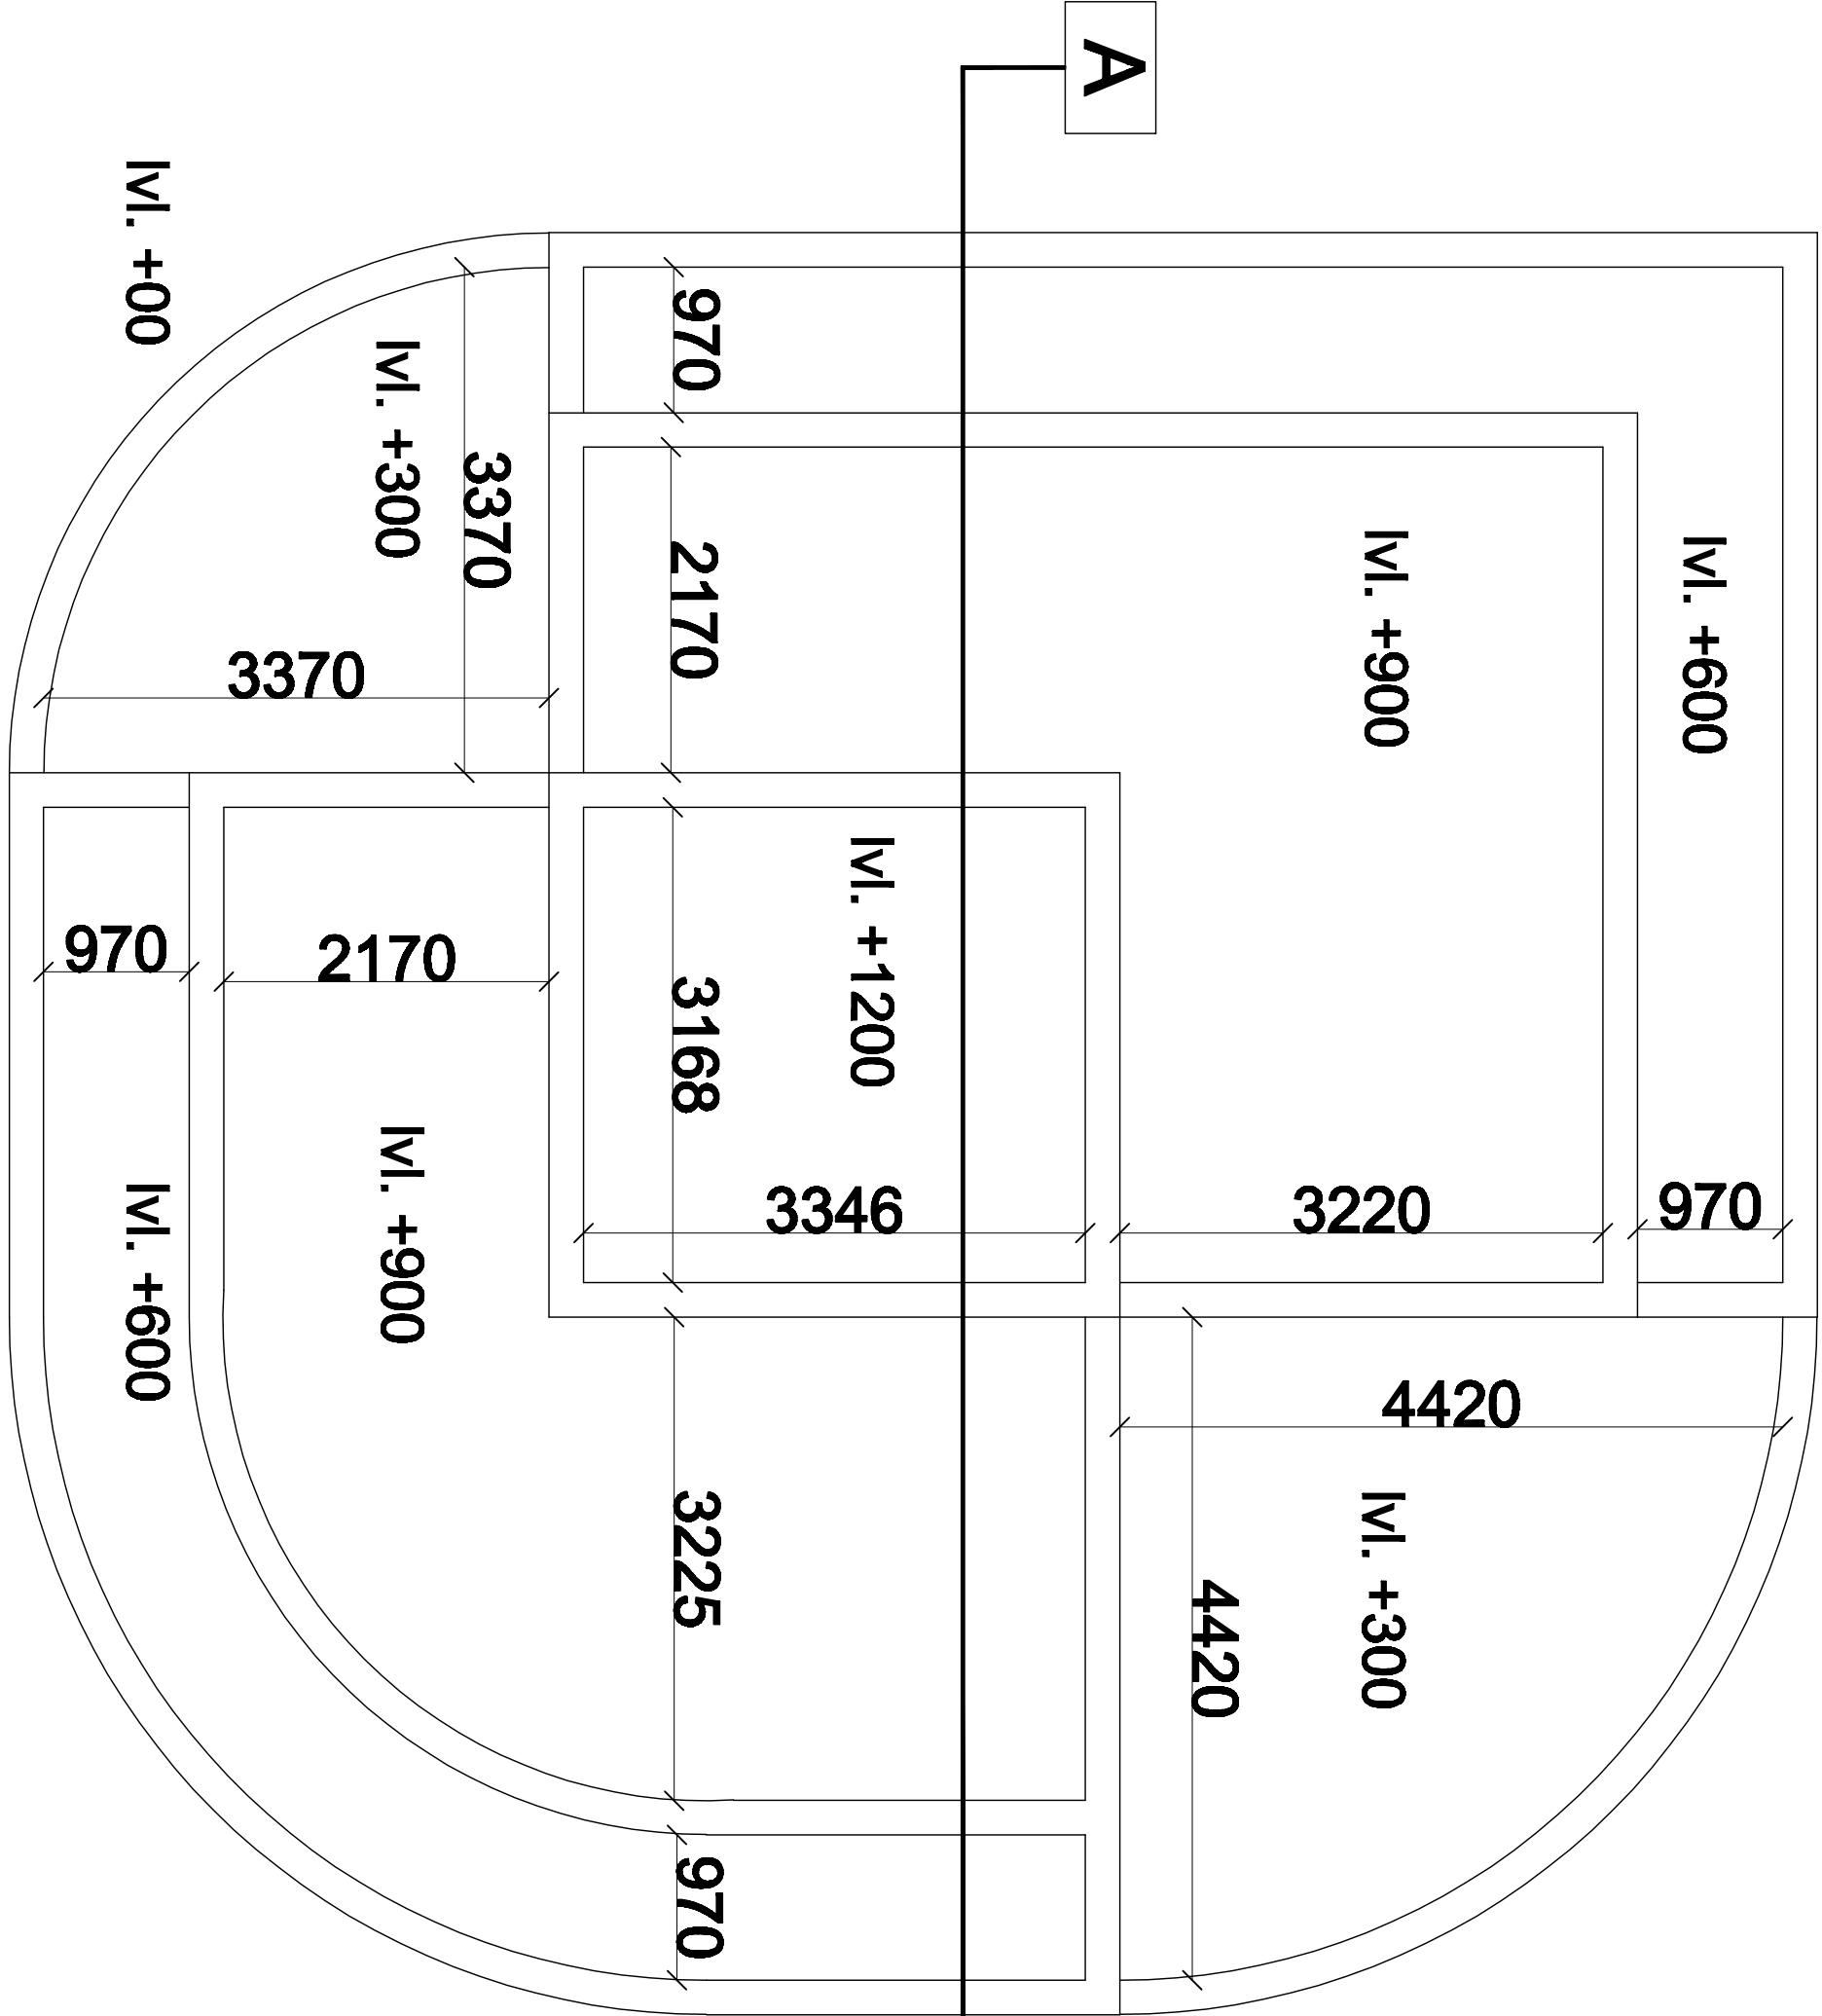

PLAN OF PLANTER BOX AT THE PARKING LOT

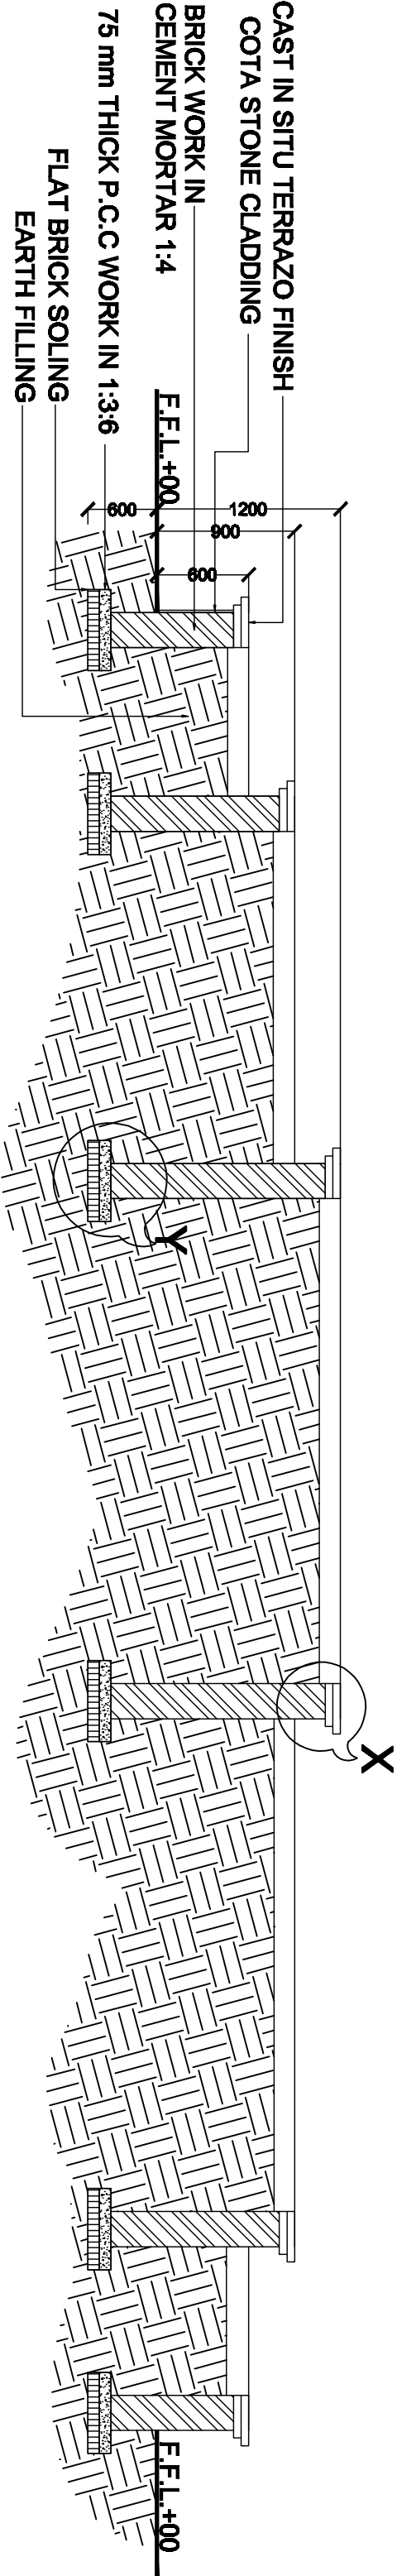

SECTION A-A