

INDEX

 : INSPECTION CHAMBER

M.D ROAD, CHANDMARI, GUWAHATI.

1. ALL DIMENSIONS ARE TO BE READ AND NOT TO BE MEASURED.
2. ALL DIMENSIONS ARE IN MM UNLESS OTHERWISE SPECIFIED

S.NO.	REVISIONS	DATE
-------	-----------	------

CLIENT
BRAHMAPUTRA CRACKER AND POLYMER LIMITED

PROPOSED EXTERNAL WATER SUPPLY
FOR BCPL TOWNSHIP AT LEPETKATA,
DIBRUGARH.

CLIENT'S SIGN		

--	--

--


ARCHITECTS, ENGINEERS,
VALUERS & PLANNERS
M.D. ROAD, CHANDMARI
GUWAHATI-781003

RAJKHOWAS



LAYOUT OF EXTERNAL WATER SUPPLY NETWORK
& DETAIL OF INSPECTION CHAMBER

RAA / BCPL / EXTERNAL WATER SUPPLY/T/AR-01

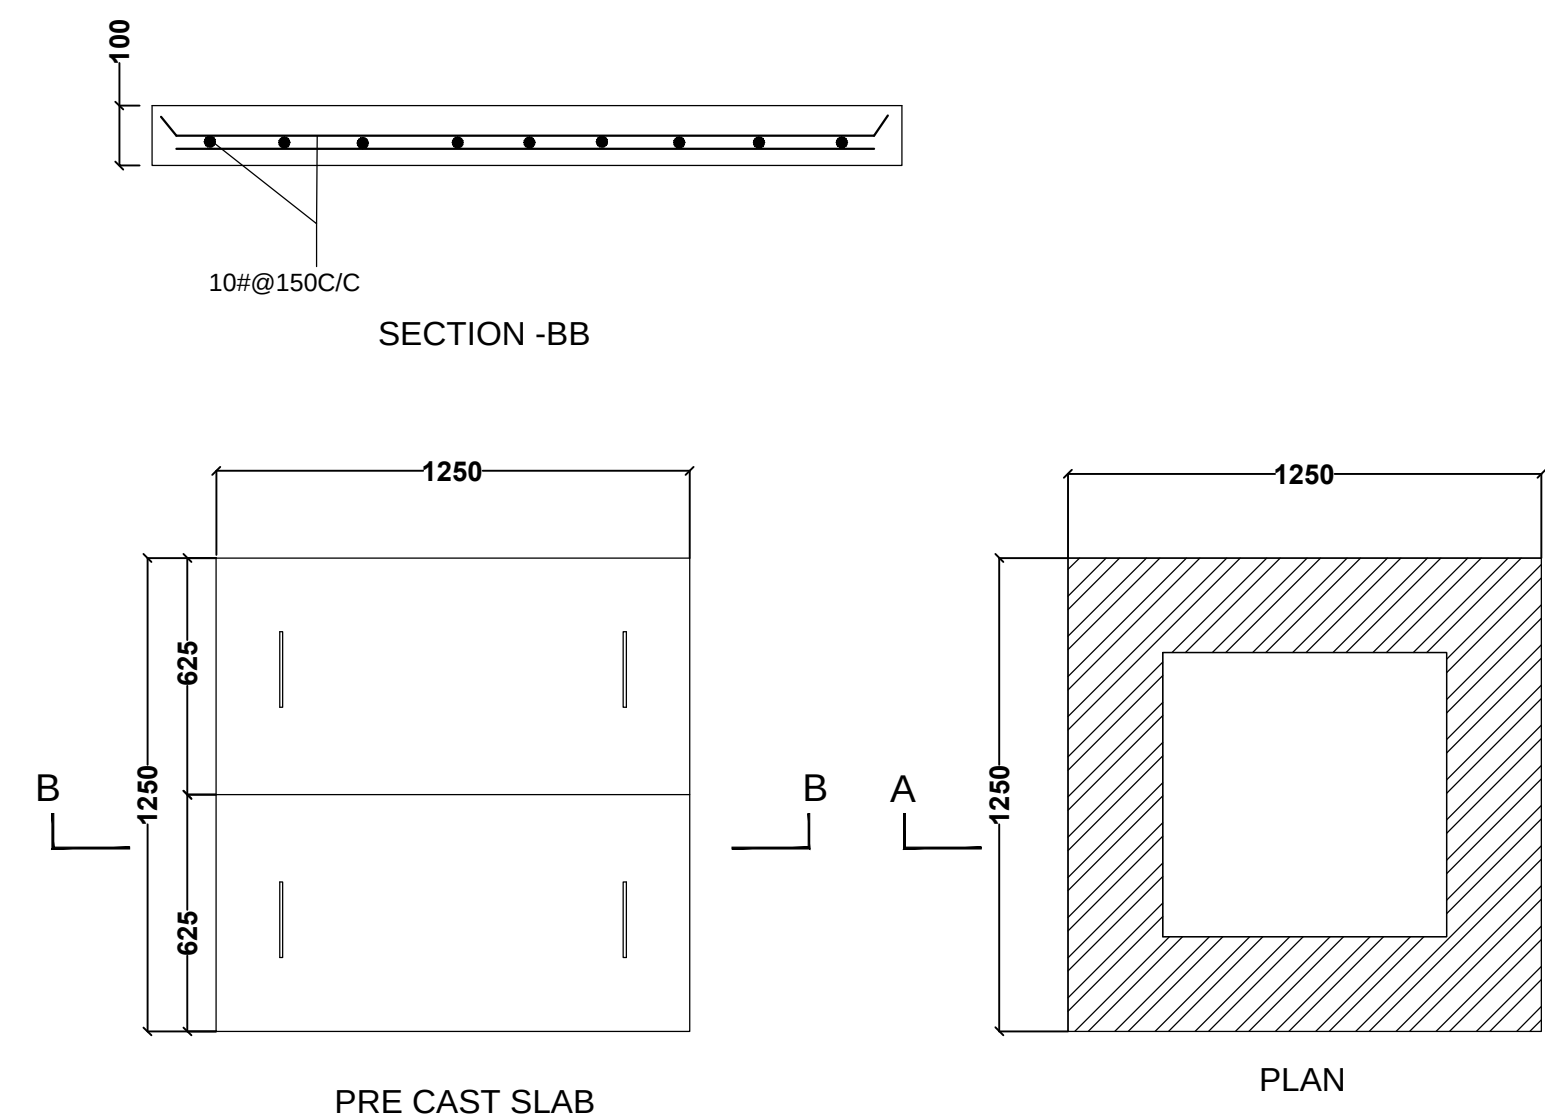

DETAIL OF INSPECTION CHAMBER