
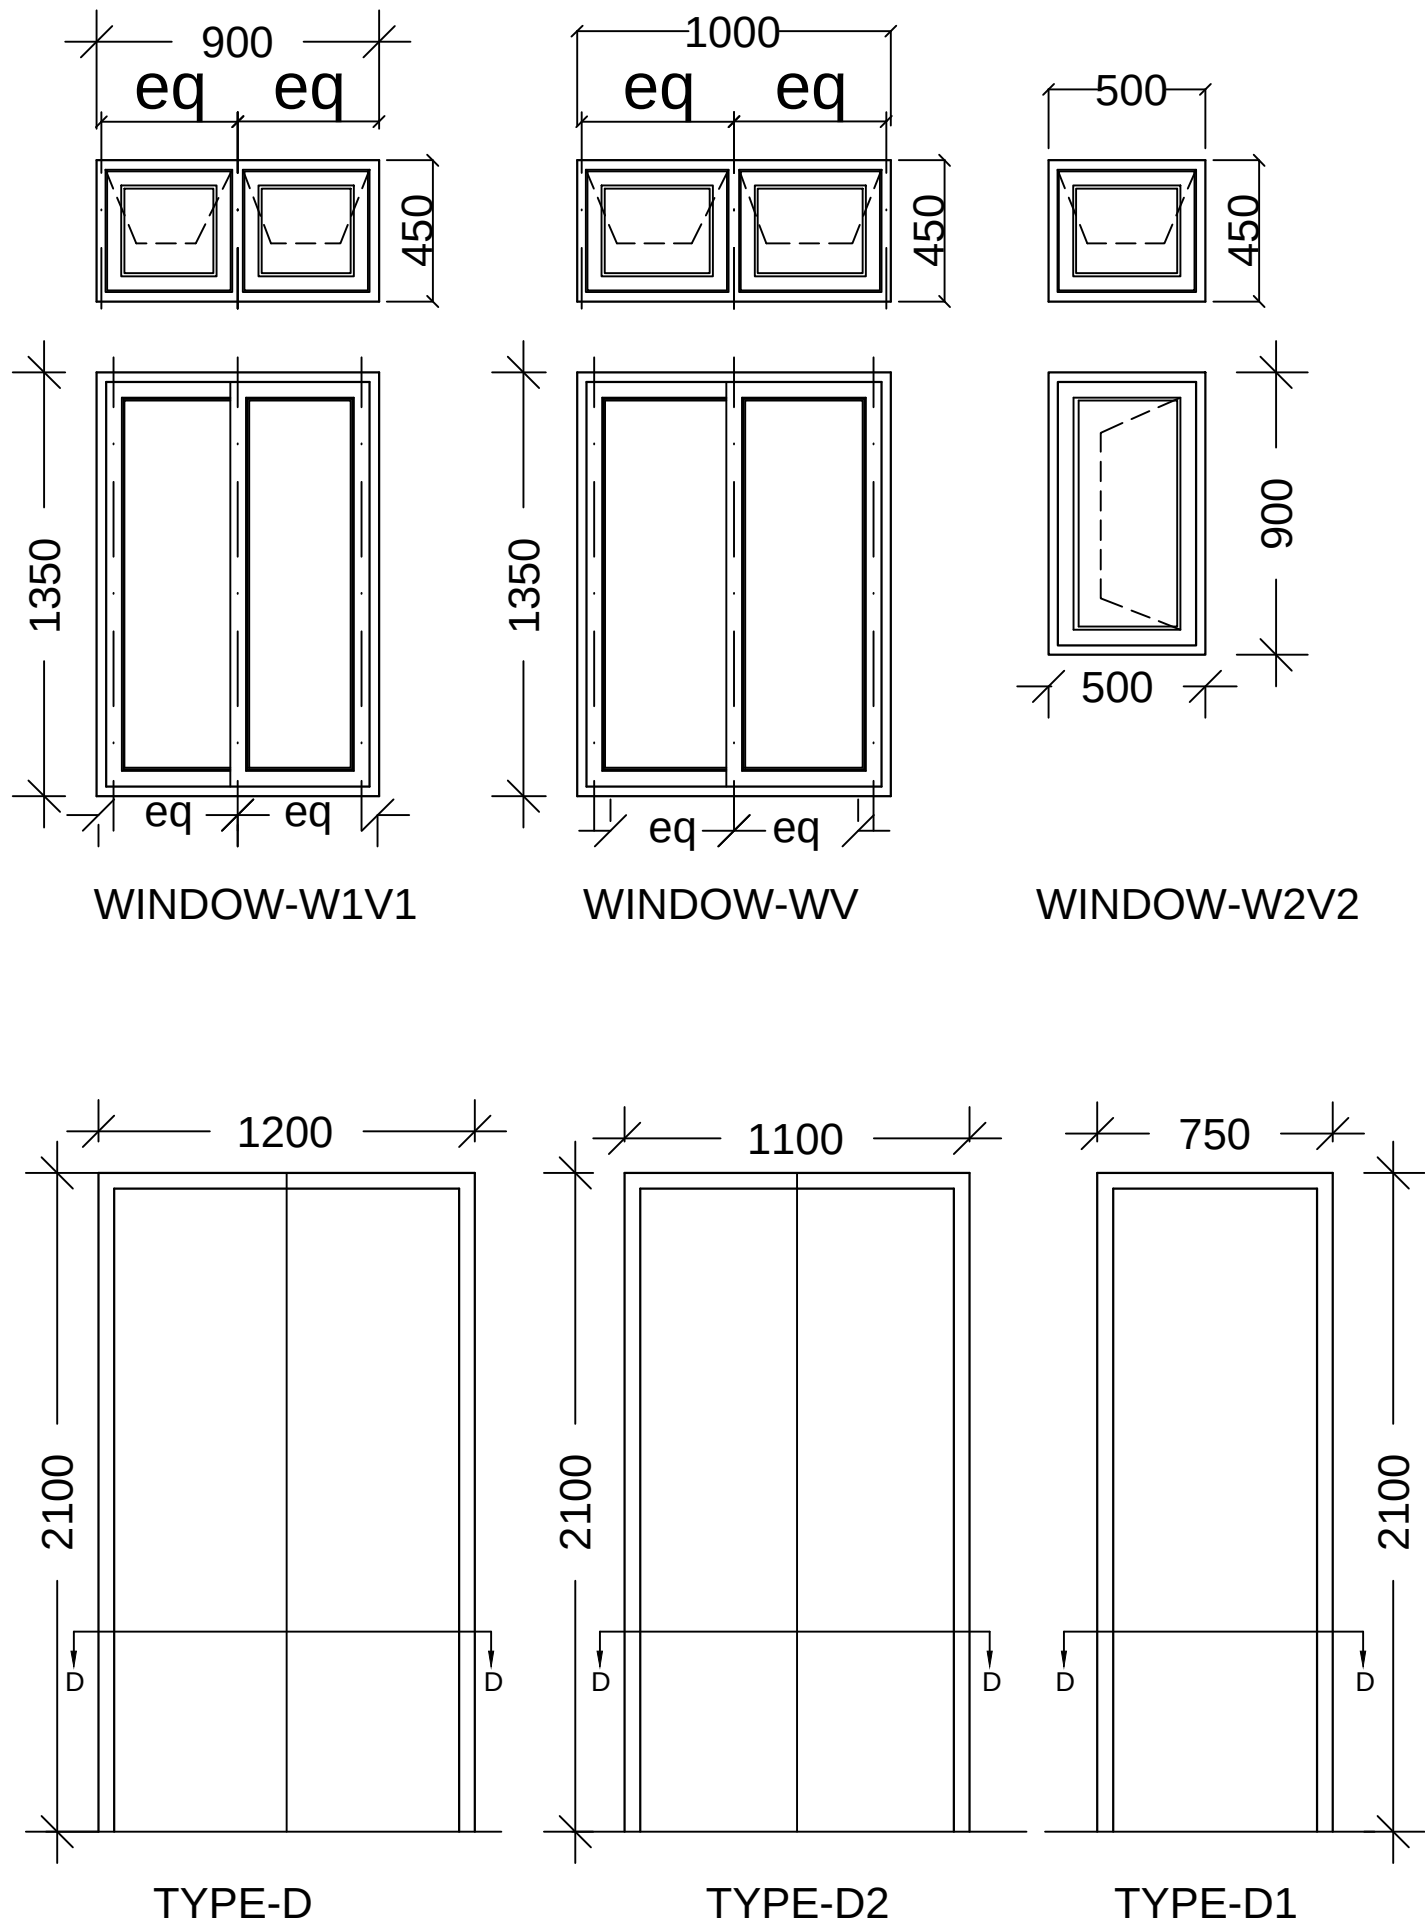


SECTION DD

N.T.S.

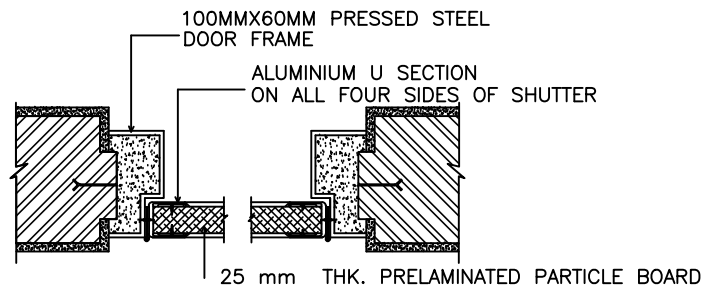

DETAIL AT X

N.T.S.

SCHEDULE OF WINDOWS					
SL.NO.	ITEM	SIZE	LINTEL	SILL	DESCRIPTION
1.	W	1350X1000	2100	750	GLAZED ALUMINIUM SLIDING
2.	W1	1350X900	2100	750	GLAZED ALUMINIUM SLIDING
3.	W2	900X500	2100	1200	GLAZED ALUMINIUM SLIDING
SCHEDULE OF DOORS					
4.	D	1200X2100	2100		STEEL FRAMED FLUSH DOOR
5.	D1	1100x2100	2100		STEEL FRAMED FLUSH DOOR
6.	D2	750x2100	2100		STEEL FRAMED FLUSH DOOR

SCHEDULE OF VENTILATORS			
SL.NO.	ITEM	SIZE	DESCRIPTION
1.	V	450X1000	GLAZED ALUMINIUM SHUTTER
2.	V1	450X900	GLAZED ALUMINIUM SHUTTER
3.	V2	450X500	GLAZED ALUMINIUM SHUTTER

THIS DRAWING IS A COPYRIGHT.
CONTENTS OF THE DRAWING OR PART
THEREOF MAY NOT BE USED OR
REPRODUCED WITHOUT THE PERMISSION
OF THE RAJKHOWAS AARCHI
M.D.ROAD, CHANDMARI, GUWAHATI.

NOTES

1. ALL DIMENSIONS ARE TO BE READ
AND NOT TO BE MEASURED.
2. ALL DIMENSIONS ARE IN MILLIMETER
(MM) UNLESS OTHERWISE SPECIFIED.

3

2

1

S.NO. REVISIONS DATE

REVISIONS

CLIENT

BRAHMAPUTRA CRACKER
AND POLYMER LIMITED

PROJECT

PROPOSED TELECOM/IT
EQUIPMENT ROOM FOR BCPL
TOWNSHIP AT LEPETKATA ,
DIBRUGARH.

SCALE JOB NO. 15/GU/2009

DEALT BY

CHECKED BY

CLIENT'S SIGN

ARCHITECT'S SIGN

CONSULTANT

ARCHITECTS, ENGINEERS,
VALUERS & PLANNERS
M.D.ROAD, CHANDMARI,
GUWAHATI-781003



DRAWING TITLE

DOOR & WINDOW DETAILS

DRAWING NO.

RAA / BCPL / TELECOMROOM/ T/ AR-02