



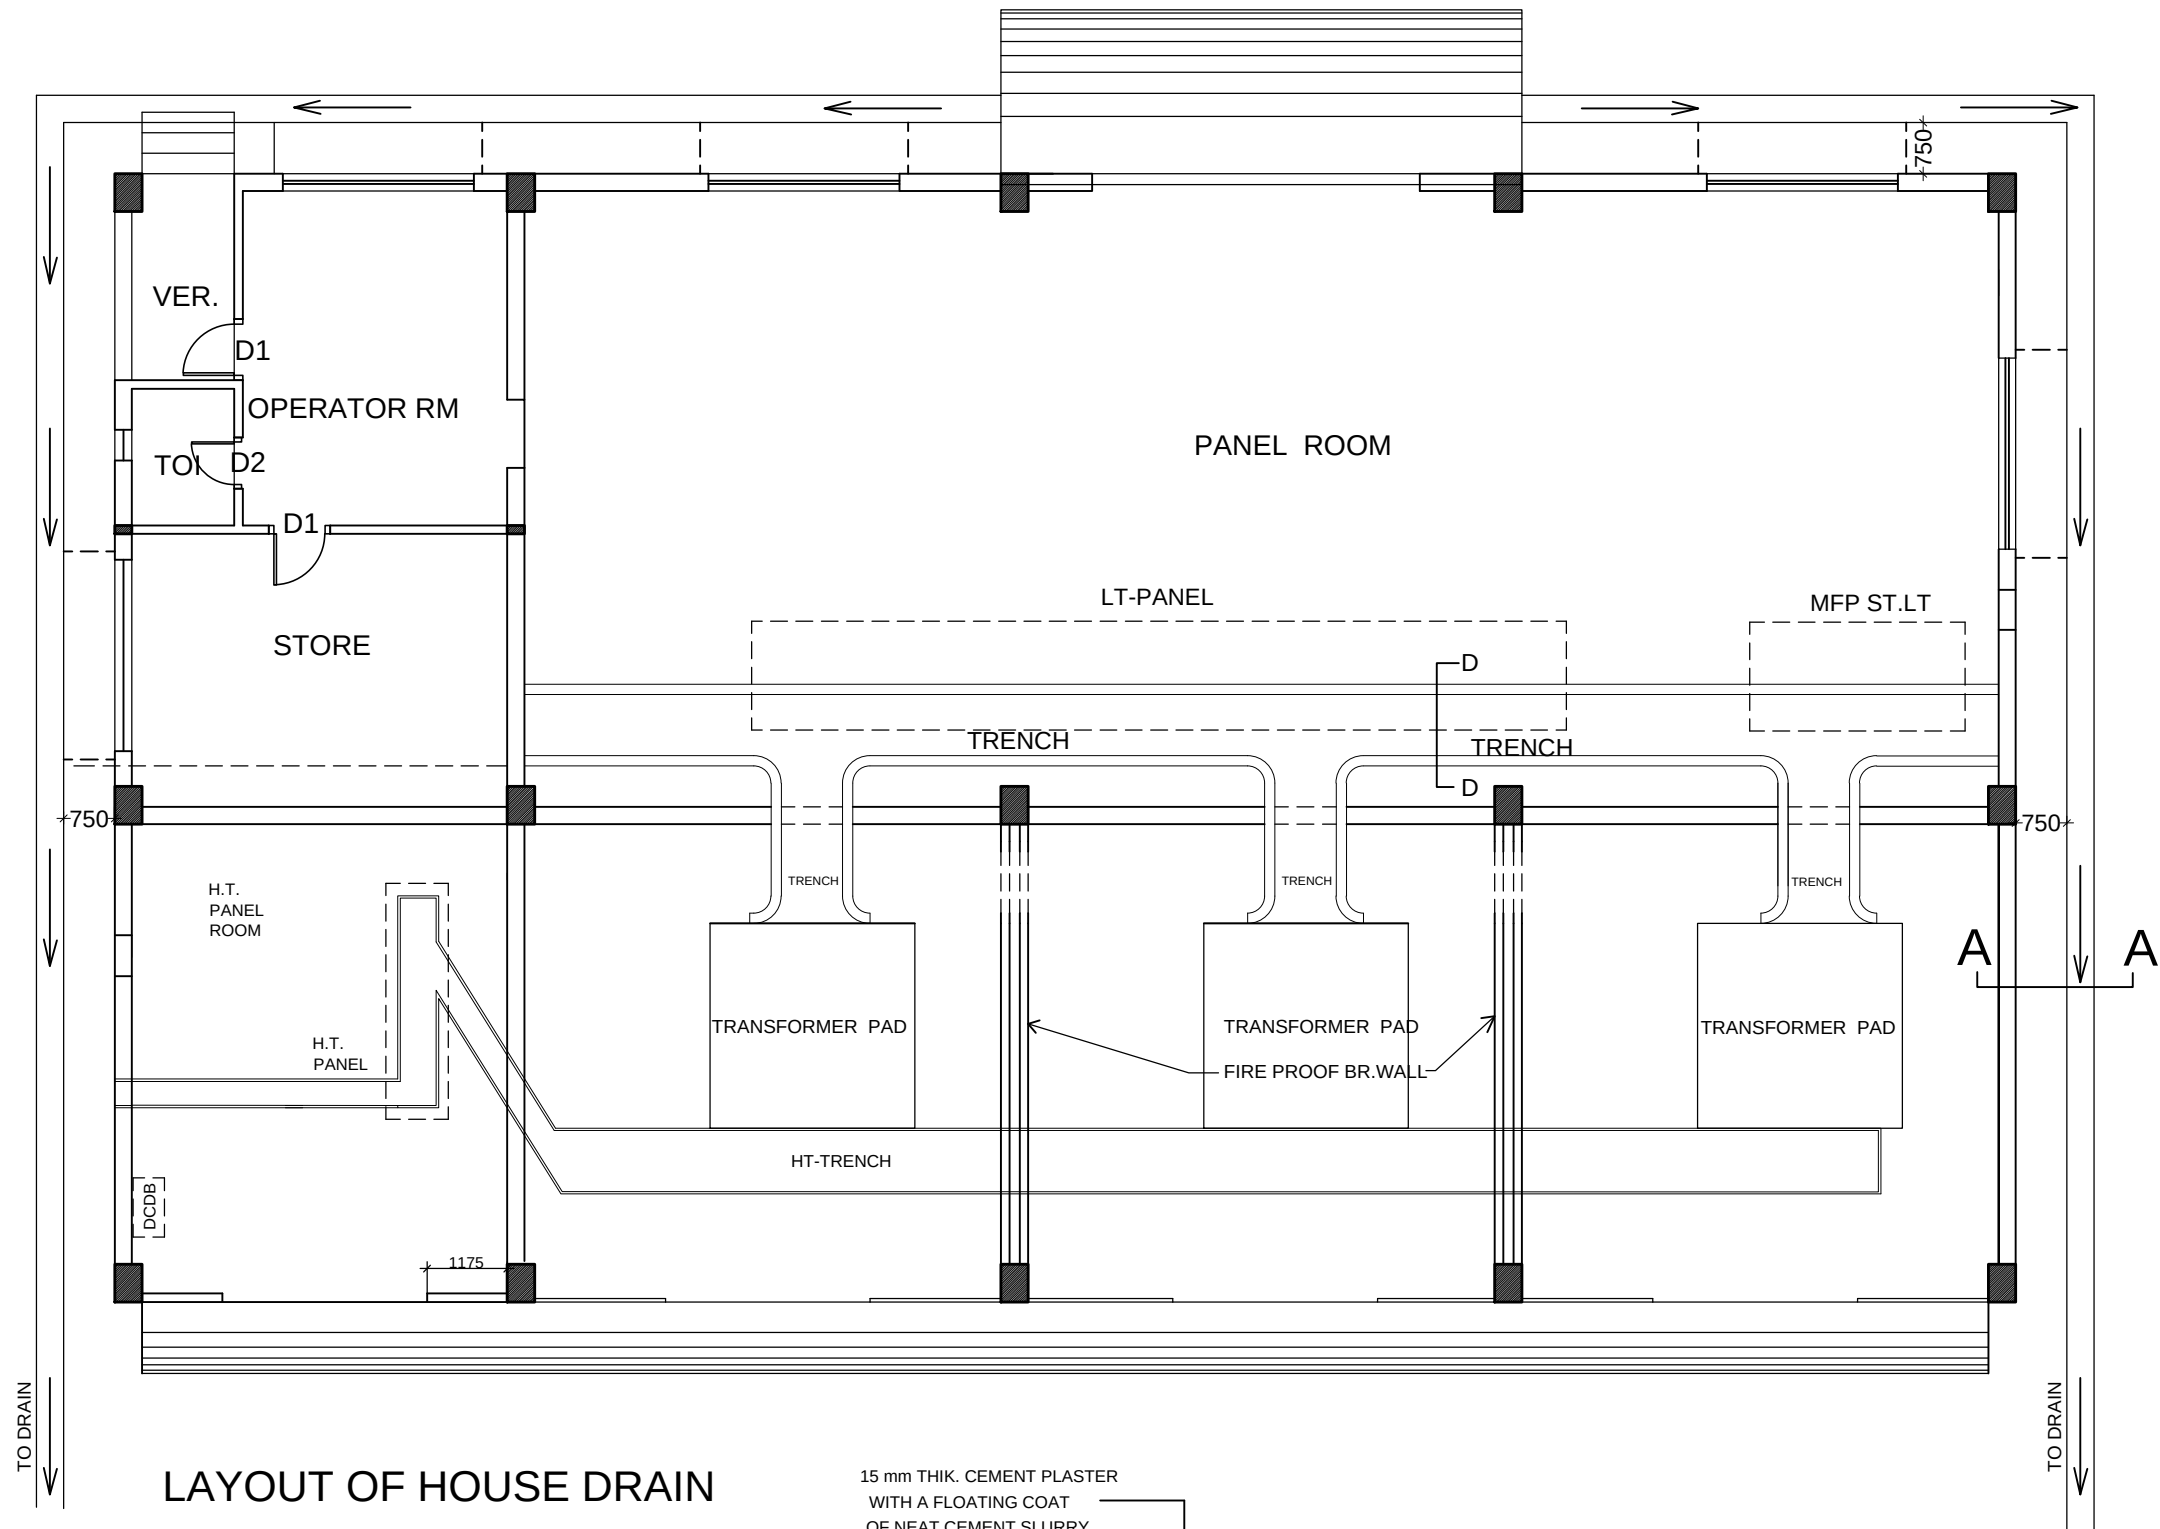

LAYOUT OF HOUSE DRAIN

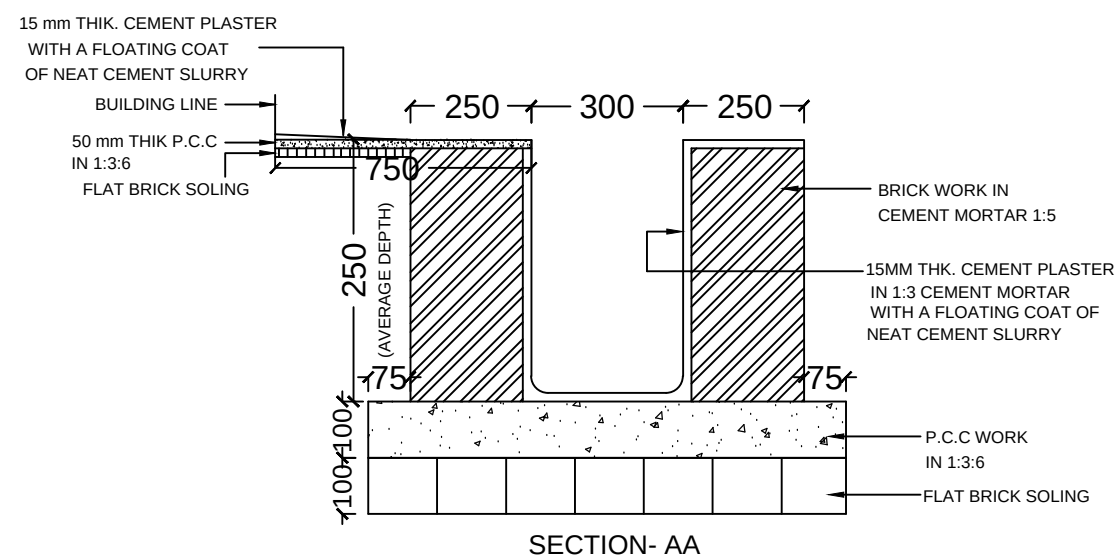

THIS DRAWING IS A COPYRIGHT.
CONTENTS OF THE DRAWING OR PART THEREOF
MAY NOT BE USED OR REPRODUCED WITHOUT
THE PERMISSION OF RAJKHOWAS AARCHI
M.D ROAD, CHANDMARI, GUWAHATI.

NOTES
HT-PANEL SIZE : 4M x 2M x 2.5M (LxBxH)
LT-PANEL SIZE : 14M x 1.5M x 2M (LxBxH)

S.NO.	REVISIONS	DATE
-------	-----------	------

REVISIONS

CLIENT

BRAHMAPUTRA CRACKER AND
POLYMER LIMITED

PROJECT

PROPOSED SUBSTATION OF
BCPL TOWNSHIP,
LEPETKATA, DIBRUGARH.

SCALE :	JOB NO	15/GU/2009
	DEALT BY	
	CHECKED BY	

CLIENT'S SIGN

ARCHITECT'S SIGN

CONSULTANT

ARCHITECTS, ENGINEERS,
VALUERS & PLANNERS
M.D. ROAD, CHANDMARI
GUWAHATI-781003
RAJKHOWAS
AARCHI

DRAWING TITLE

LAYOUT & DETAIL OF HOUSE DRAIN
& PLINTH PROTECTION

DRAWING NO.

RAA / BCPL / SUBSTATION/ T/AR-07