


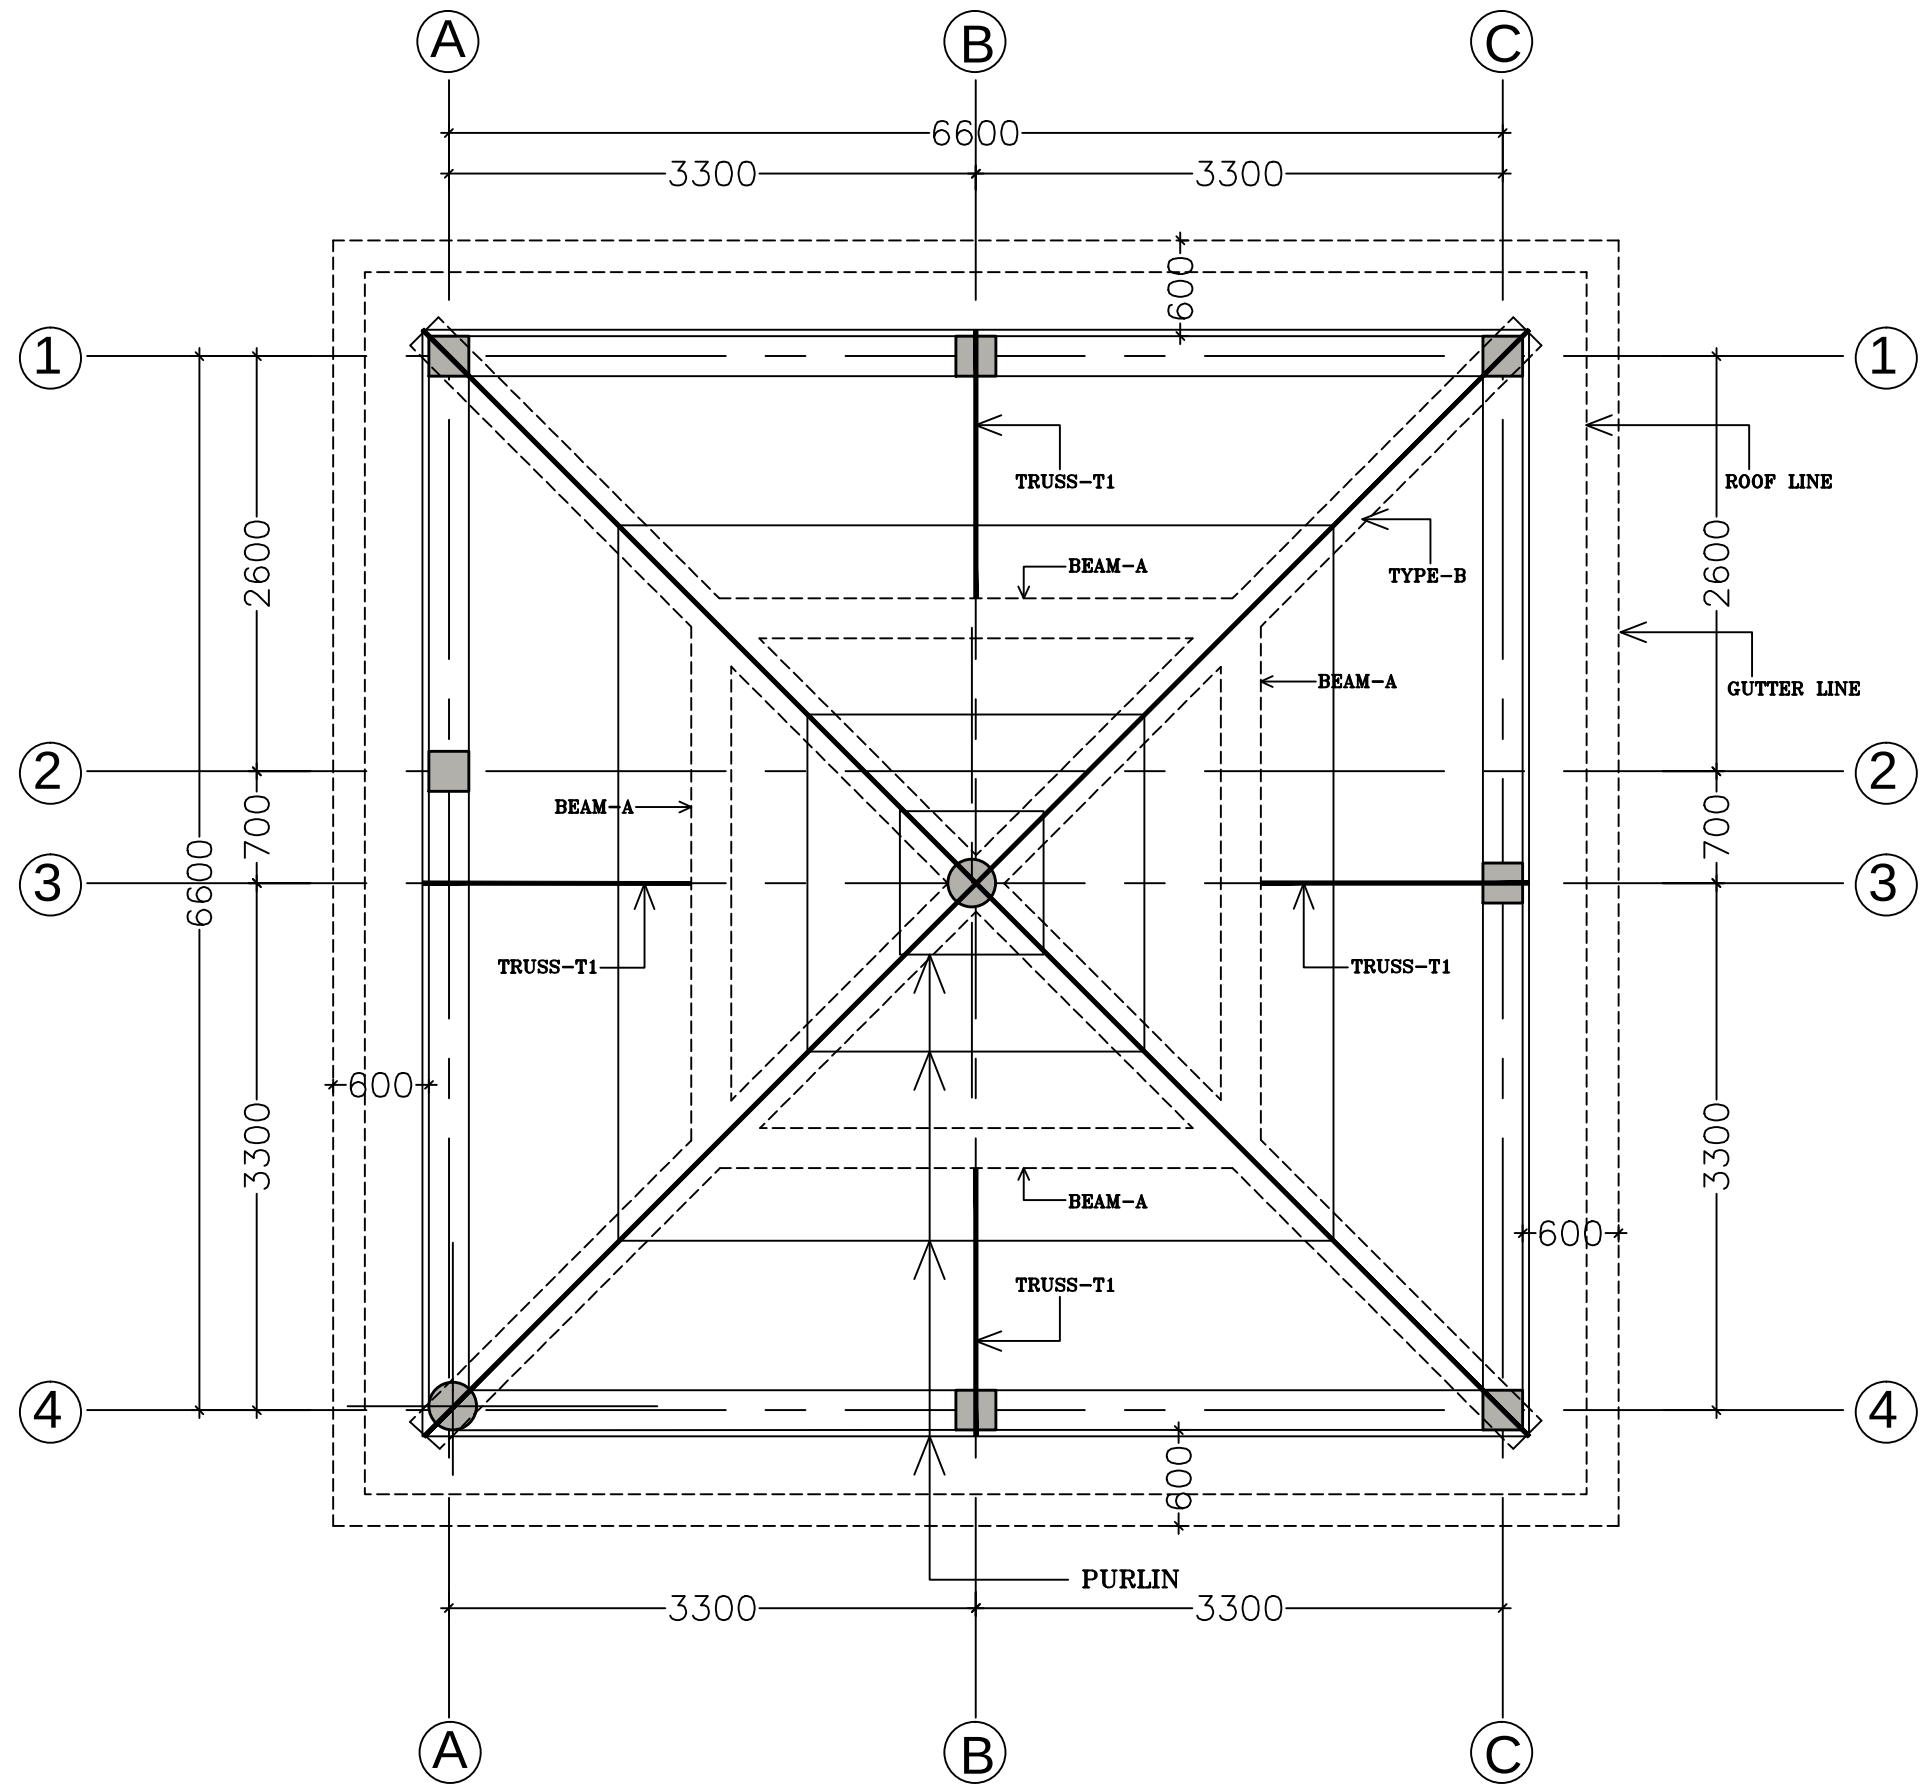

LAYOUT OF ROOF TRUSS

THIS DRAWING IS A **COPYRIGHT.**
CONTENTS OF THE DRAWING OR PART THEREOF
MAY NOT BE USED OR REPRODUCED WITHOUT
THE PERMISSION OF **RAJKHOWAS AARCHI**
CHANDMARI, GUWAHATI.

NOTES

1. ALL DIMENSIONS ARE IN M.M UNLESS
OTHERWISE SPECIFIED.

2. GRADE OF CONCRETE MIX SHALL BE M20 (1:1½:3)
CONFORMING TO IS-456-2000. UNLESS
OTHERWISE NOTED.

3. # INDICATES HYSD BARS OF GRADE FE-415
CONFORMING TO IS: 1786-1985.

4. T INDICATES MS BARS OF GRADE-1
CONFORMING TO IS-432-1960.

5. CLEAR COVER TO REINFORCEMENT:
BEAM = 25MM.
COLUMN = 40MM.
SLAB = 19MM.

6. DEVELOPMENT LENGTHS (IN MM.)
Ld= DEV. LENGTH IN TENSION =(47l)
Ldc= DEV. LENGTH IN COMPRESSION =(38l)
l = BAR DIAMETER

7. THIS DRAWING SHOULD BE READ IN CONJUNCTION
WITH ALL OTHER ARCHITECTURAL AND STRUCTURAL
DRAWINGS.

8. RE-INFORCEMENT DETAIL IN COLUMN AS PER
IS-456-2000 & IS-13920

9. S.B.C. OF SOIL SHOULD NOT BE LESS THAN
11T/SQ.M.

S.NO.	REVISIONS	DATE

REVISIONS

CLIENT

BRAHMAPUTRA CRACKER AND
POLYMER LTD.

PROJECT

CONSTRUCTION OF SECURITY
OFFICE FOR BCPL TOWNSHIP
AT LEPETKATA, DIBRUGARH.

SCALE :	JOB NO	10 /GU / 2008
	DEALT BY	KARABI
	CHECKED BY	

CLIENT'S SIGN

ARCHITECT'S SIGN

CONSULTANT

ARCHITECTS, ENGINEERS,
VALUERS & PLANNERS
M.D. ROAD, CHANDMARI
GUWAHATI-781003

RAJKHOWAS
AARCHI

DRAWING TITLE

LAYOUT OF ROOF TRUSS
(SECURITY OFFICE)

DRAWING NO.
RAA / BCPL / SECURITY OFFICE / T / ST-04