




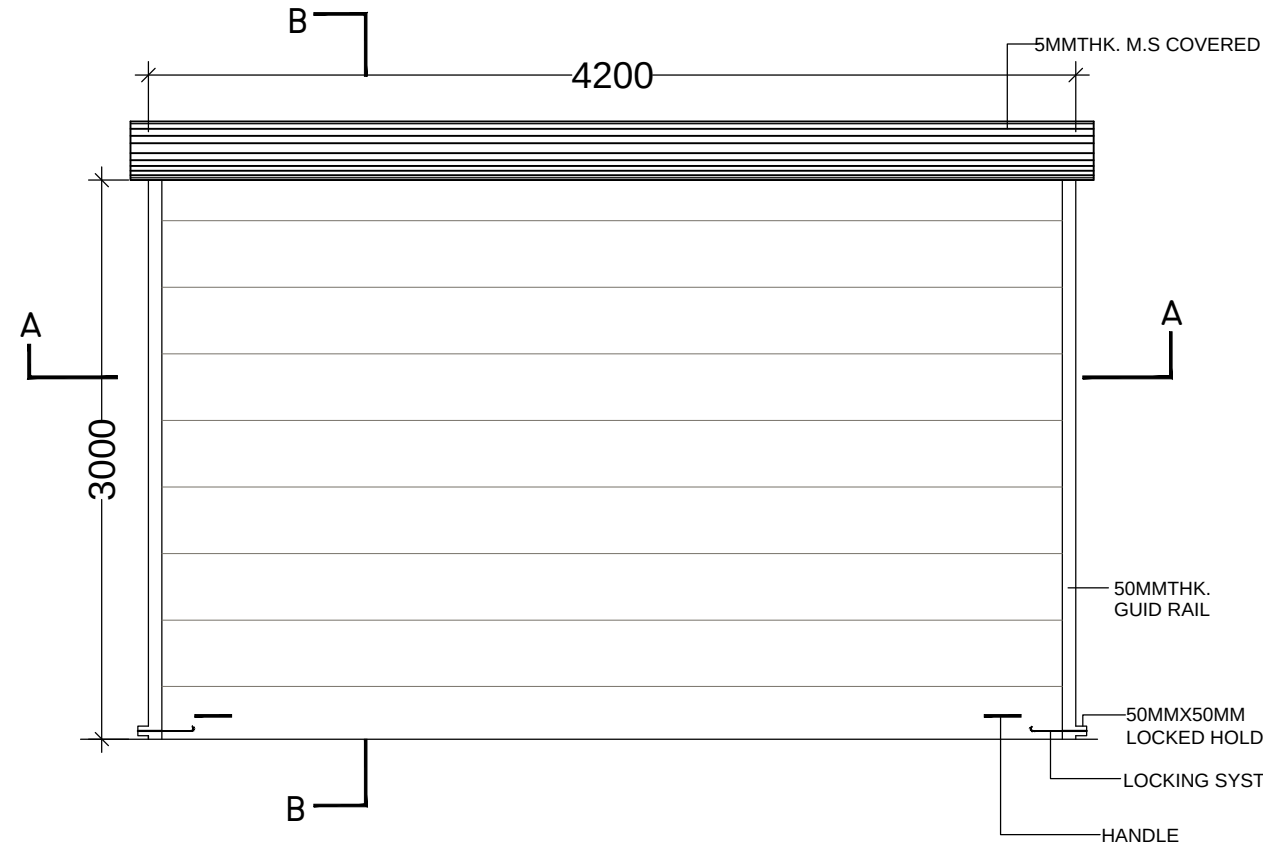

ROLLING SHUTTER 1
ELEVATION

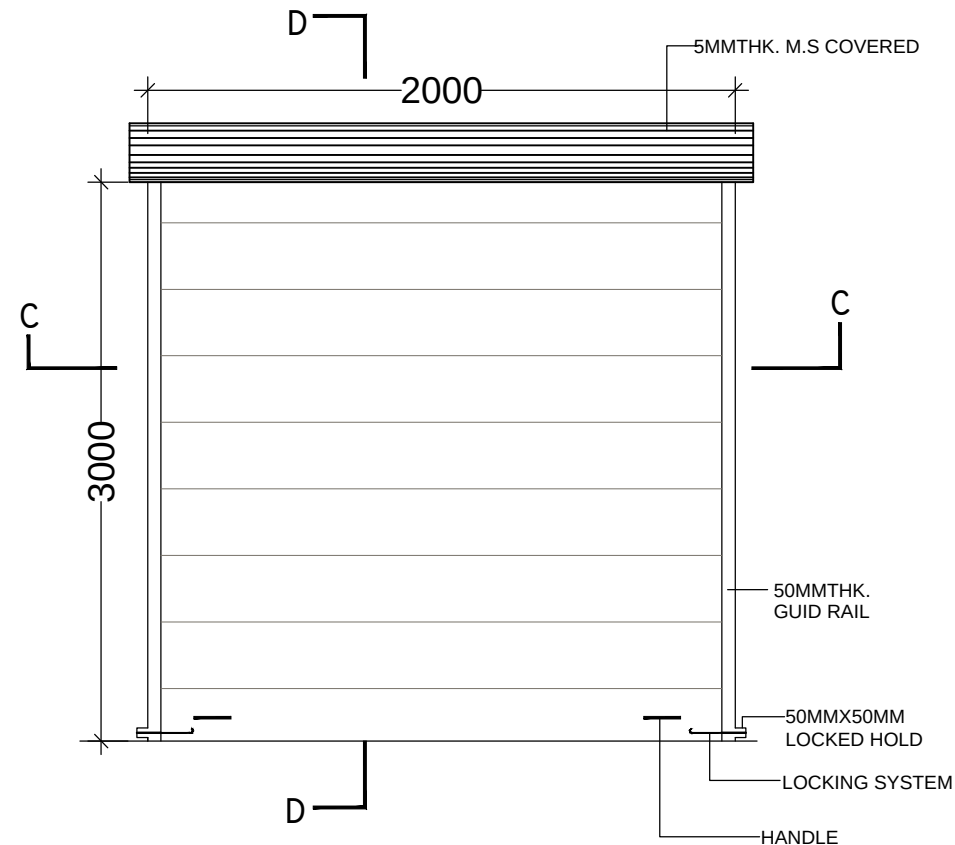


ROLLING SHUTTER 2
ELEVATION

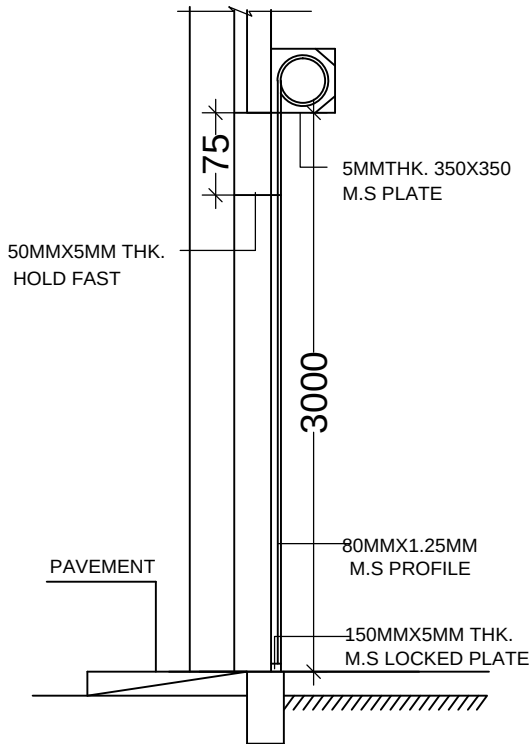


SECTION B-B

N.T.S.

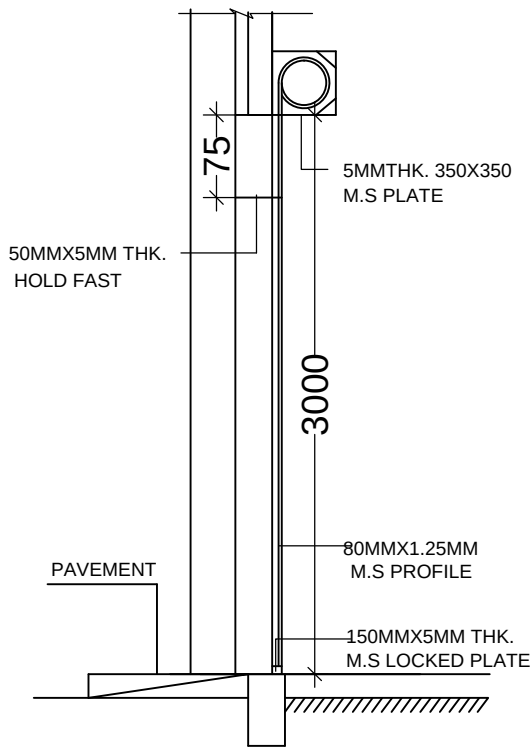


SECTION D-D

N.T.S.

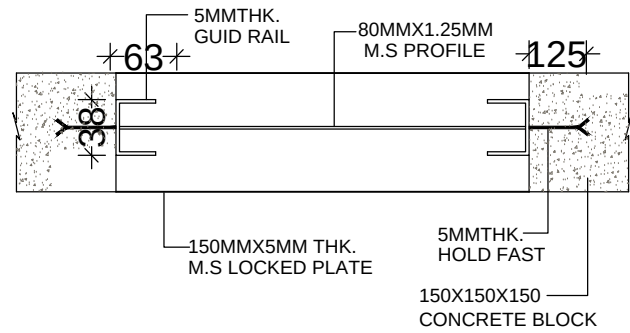

SECTION-AA

N.T.S.

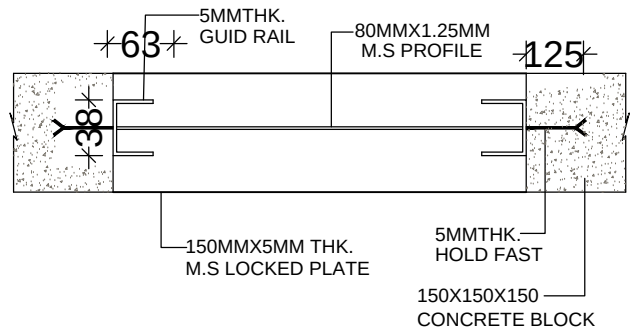

SECTION-CC

N.T.S.

SCHEDULE						
S.NO.	ITEM	WIDTH	HEIGHT	LINTEL	DESCRIPTION	
1	R S	4200	3000	3000	MS ROLLING SHUTTER OF 80 X 1.25MM ON SLIDE CHANNEL WITH ANTI RUST PAINT AND OIL PAINT OF SPECIFIED SHADE IN 3 COATS WITH 6 NO. PANNELS TO BE OF THK. SEETHROUGH GRILL, TO BE HUNG ON THE INSIDE,WITH LOCK AND ANCHOR LOCK.	
2	R S	2000	3000	3000	MS ROLLING SHUTTER OF 80 X 1.25MM ON SLIDE CHANNEL WITH ANTI RUST PAINT AND OIL PAINT OF SPECIFIED SHADE IN 3 COATS WITH 6 NO. PANNELS TO BE OF THK. SEETHROUGH GRILL, TO BE HUNG ON THE INSIDE,WITH LOCK AND ANCHOR LOCK.	

THIS DRAWING IS A COPYRIGHT.
CONTENTS OF THE DRAWING OR PART THEREOF
MAY NOT BE USED OR REPRODUCED WITHOUT
THE PERMISSION OF RAJKHOWAS AARCHI
M.D ROAD,CHANDMARI, GUWAHATI.

NOTES

1. ALL DIMENSIONS ARE TO BE READ AND NOT TO BE MEASURED.
2. ALL DIMENSIONS ARE IN MILLIMETER(MM)UNLESS OTHERWISE SPECIFIED.

S.NO.	REVISIONS	DATE

REVISIONS

CLIENT

BRAHMAPUTRA CRACKER AND
POLYMER LIMITED

PROJECT

PROPOSED SUBSTATION AT
CISF TOWNSHIP,
LEPETKATA,DIBRUGARH.

SCALE : 1:100	JOB NO	15/GU/2009
	DEALT BY	
	CHECKED BY	

CLIENT'S SIGN

ARCHITECT'S SIGN

CONSULTANT

ARCHITECTS, ENGINEERS,
VALUERS & PLANNERS
M.D. ROAD, CHANDMARI
GUWAHATI-781003

RAJKHOWAS
AARCHI

DRAWING TITLE

DETAIL OF ROLLING SHUTTER

DRAWING NO.

RAA / CISF / SUBSTATION/T/ AR-03