


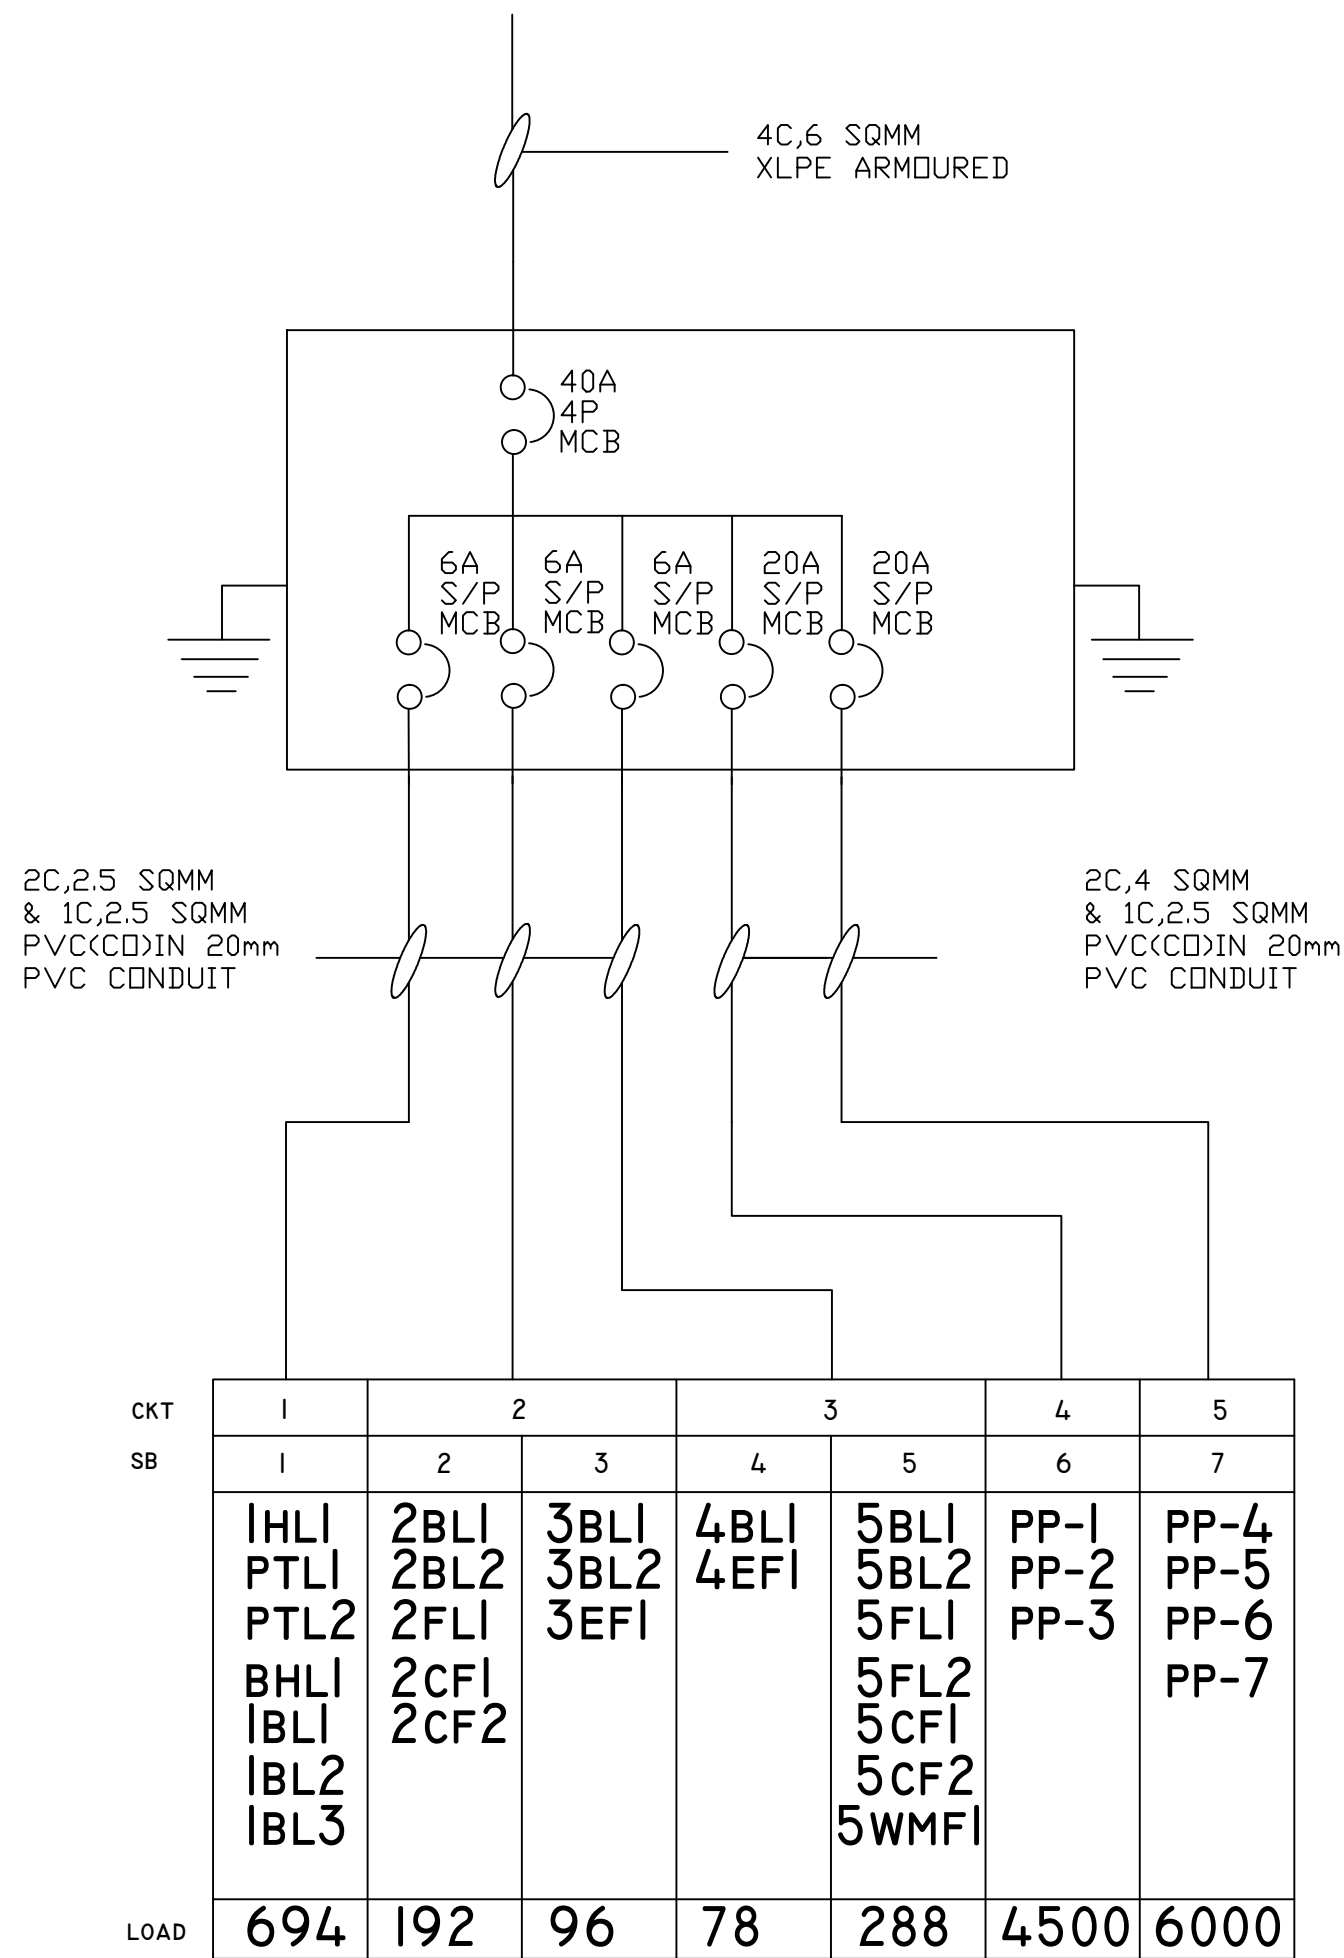

THIS DRAWING IS A COPYRIGHT.
CONTENTS OF THE DRAWING OR PART THEREOF
MAY NOT BE USED OR REPRODUCED WITHOUT
THE PERMISSION OF RAJKHOWAS AARCHI
M.D ROAD,CHANDMARI, GUWAHATI.

NOTES

- 1.ALL DIMENSIONS ARE TO BE READ AND
NOT TO BE MEASURED.
2.ALL DIMENSIONS ARE IN MM UNLESS
OTHERWISE SPECIFIED

S.NO.	REVISIONS	DATE

REVISIONS

CLIENT

BRAHMAPUTRA CRACKER AND
POLYMER LIMITED

PROJECT

CONSTRUCTION OF SECURITY OFFICE
(2ND MAIN ENTRANCE GATE) FOR BCPL
TOWNSHIP AT LEPETKATA,DIBRUGARH

SCALE :	JOB NO	10/GU/2008
	DEALT BY	
	CHECKED BY	

CLIENT'S SIGN

ARCHITECT'S SIGN

CONSULTANT

ARCHITECTS, ENGINEERS,
VALUERS & PLANNERS
M.D. ROAD, CHANDMARI
GUWAHATI-781003



DRAWING TITLE

ELECTRICAL SLD
OF SECURITY OFFICE(2ND MAIN
ENTRANCE GATE)

DRAWING NO.

RAA /BCPL/SECURITY OFFICE/T/ELEC-02