



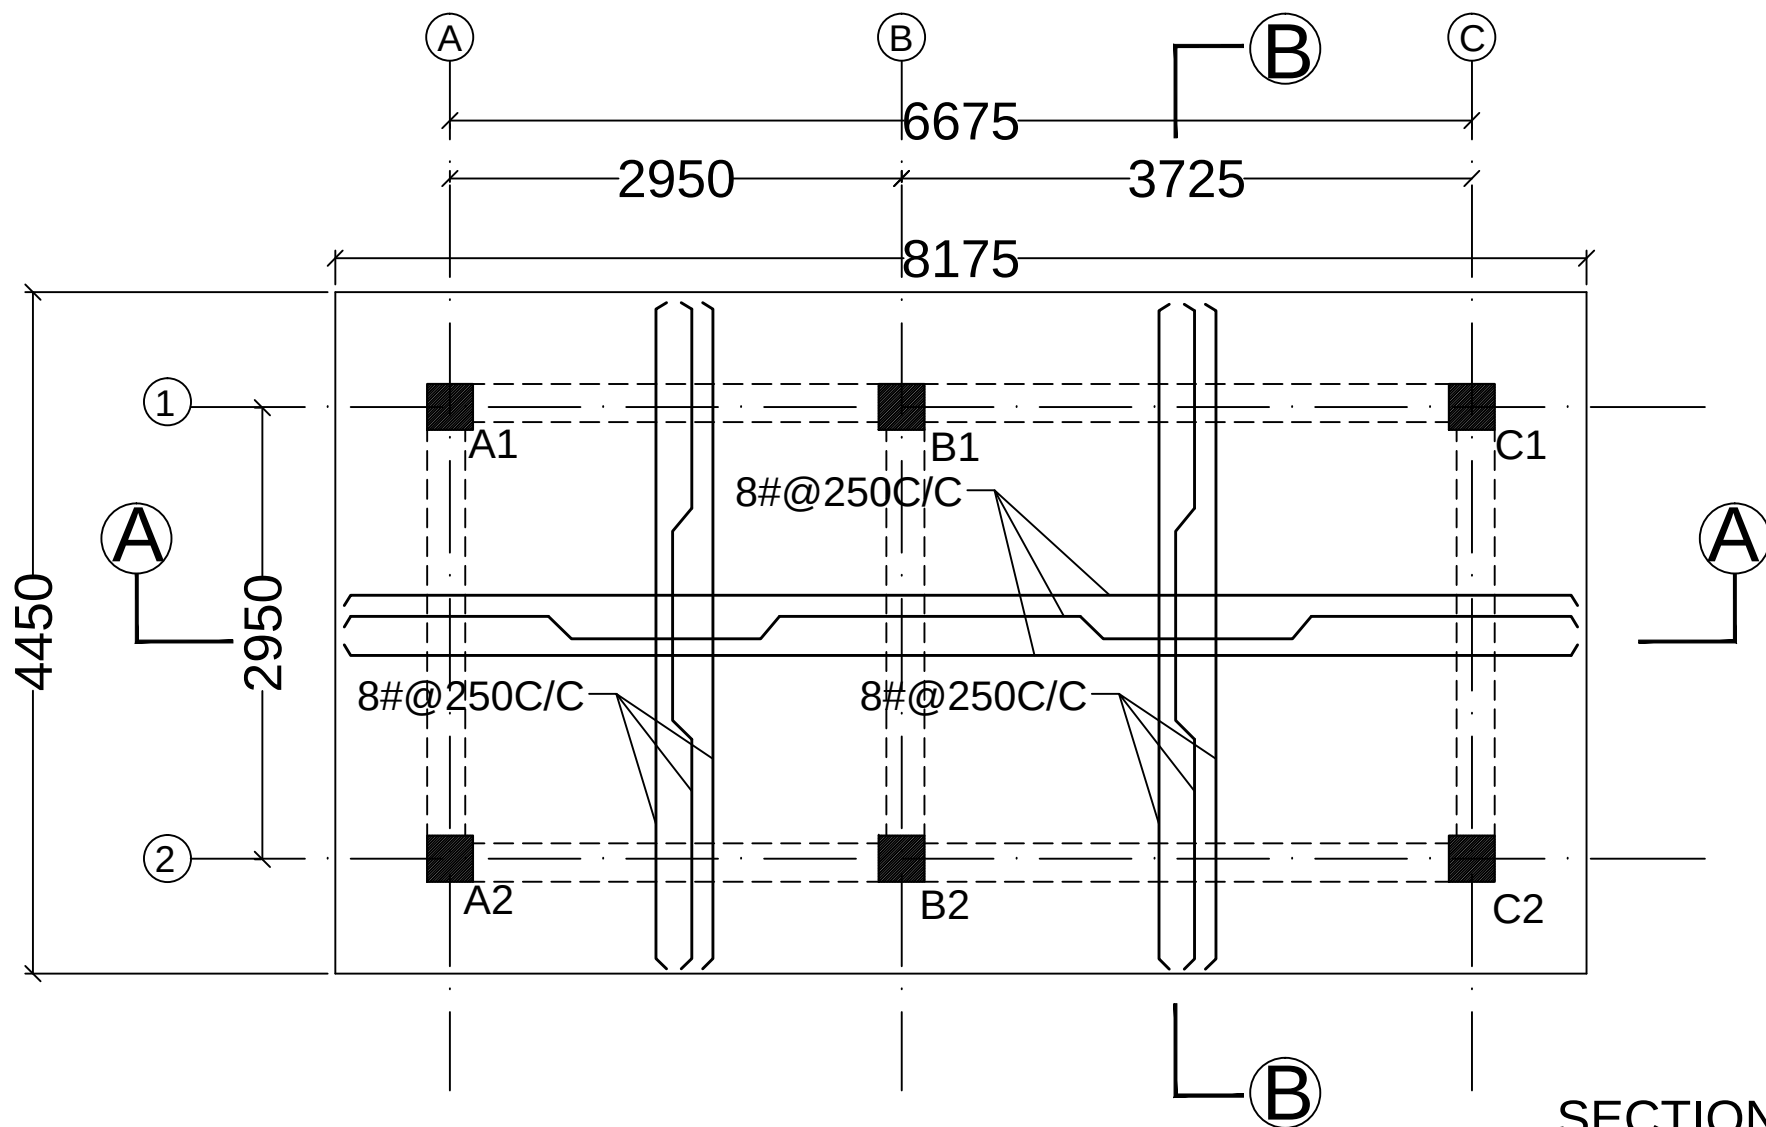


LAYOUT OF FLOOR SLAB

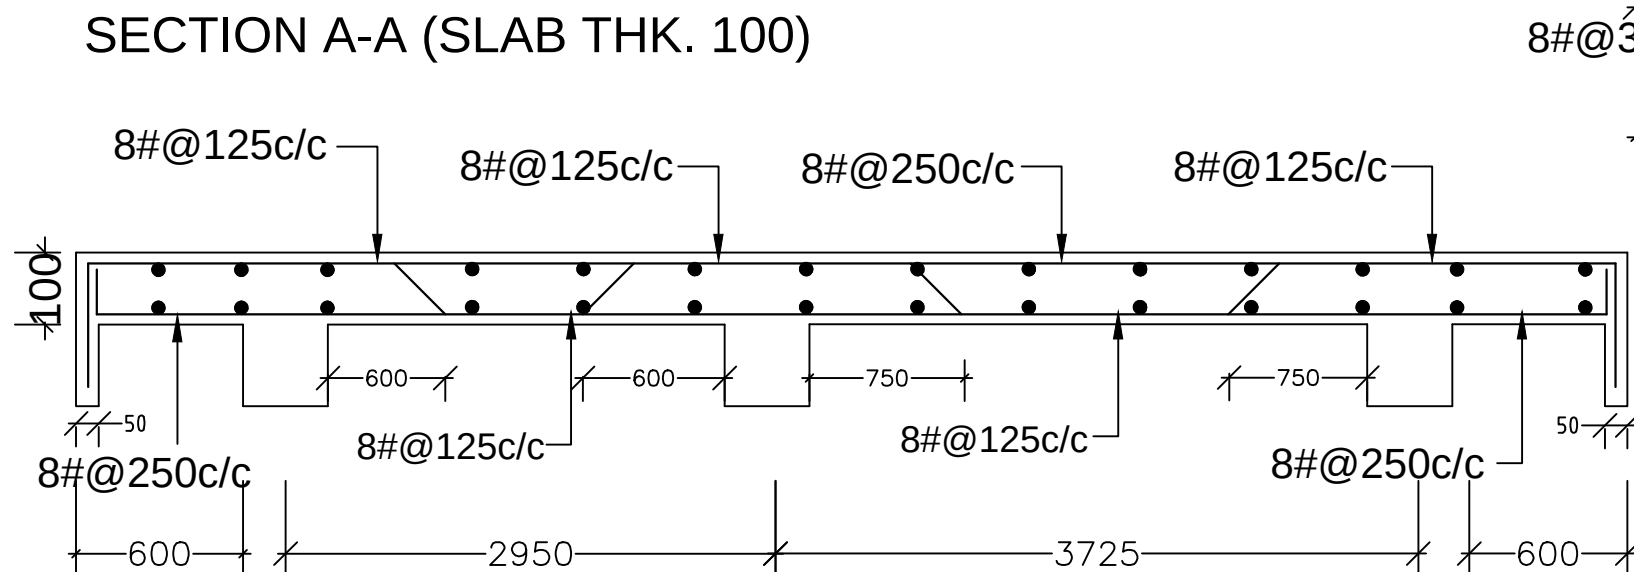

SECTION A-A (SLAB THK. 100)

SECTION B-B (SLAB THK. 100)

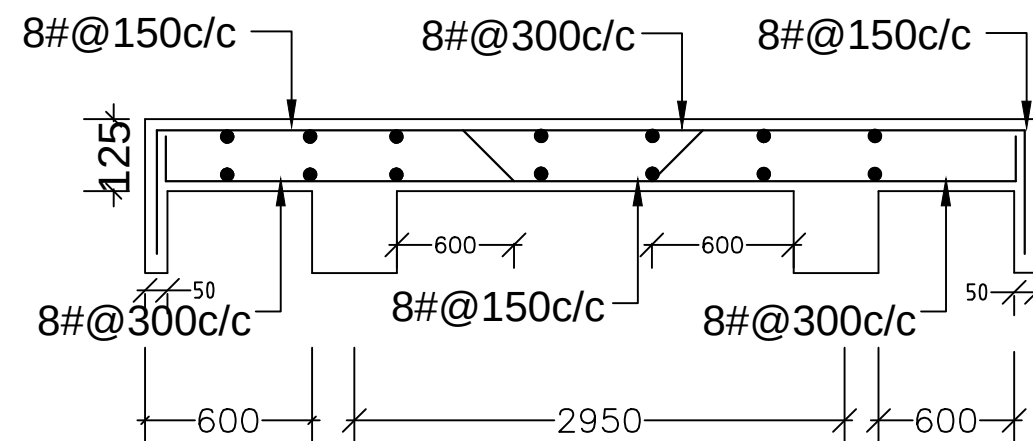

THIS DRAWING IS A COPYRIGHT.  
CONTENTS OF THE DRAWING OR PART THEREOF  
MAY NOT BE USED OR REPRODUCED WITHOUT  
THE PERMISSION OF RAJKHOWAS AARCHI  
CHANDMARI, GUWAHATI.

- NOTES
1. ALL DIMENSIONS ARE IN M.M UNLESS OTHERWISE SPECIFIED.
  2. GRADE OF CONCRETE MIX SHALL BE M20 (1:1½:3) CONFORMING TO IS-456-2000. UNLESS OTHERWISE NOTED.
  3. # INDICATES HYSD BARS OF GRADE FE-415 CONFORMING TO IS: 1786-1985.
  4. I INDICATES MS BARS OF GRADE-1 CONFORMING TO IS-432-1960.
  5. CLEAR COVER TO REINFORCEMENT:  
BEAM = 25MM.  
COLUMN = 40MM.  
SLAB = 19MM.
  6. DEVELOPMENT LENGTHS (IN MM.)  
Ldt= DEV. LENGTH IN TENSION =(47l )  
Ldc= DEV. LENGTH IN COMPRESSION =(38l )  
l = BAR DIAMETER
  7. THIS DRAWING SHOULD BE READ IN CONJUNCTION WITH ALL OTHER ARCHITECTURAL AND STRUCTURAL DRAWINGS.
  8. RE-INFORCEMENT DETAIL IN COLUMN AS PER IS-456-2000 & IS-13920

| S.NO. | REVISIONS | DATE |
|-------|-----------|------|
|       |           |      |
|       |           |      |
|       |           |      |
|       |           |      |
|       |           |      |

REVISIONS

CLIENT

**BRAHMAPUTRA CRACKER  
AND POLYMER LIMITED**

PROJECT

**PROPOSED TELECOM/IT  
EQUIPMENT ROOM FOR  
BCPL TOWNSHIP AT  
LEPETKATA , DIBRUGARH.**

|         |            |               |
|---------|------------|---------------|
| SCALE : | JOB NO     | 10 /GU / 2008 |
|         | DEALT BY   |               |
|         | CHECKED BY |               |

CLIENT'S SIGN

ARCHITECT'S SIGN

CONSULTANT

ARCHITECTS, ENGINEERS,  
VALUERS & PLANNERS  
M.D. ROAD, CHANDMARI  
GUWAHATI-781003



DRAWING TITLE

LAYOUT & DETAIL OF SLAB

DRAWING NO.  
RAA / BCPL / TELECOM/ IT / T / ST-04