
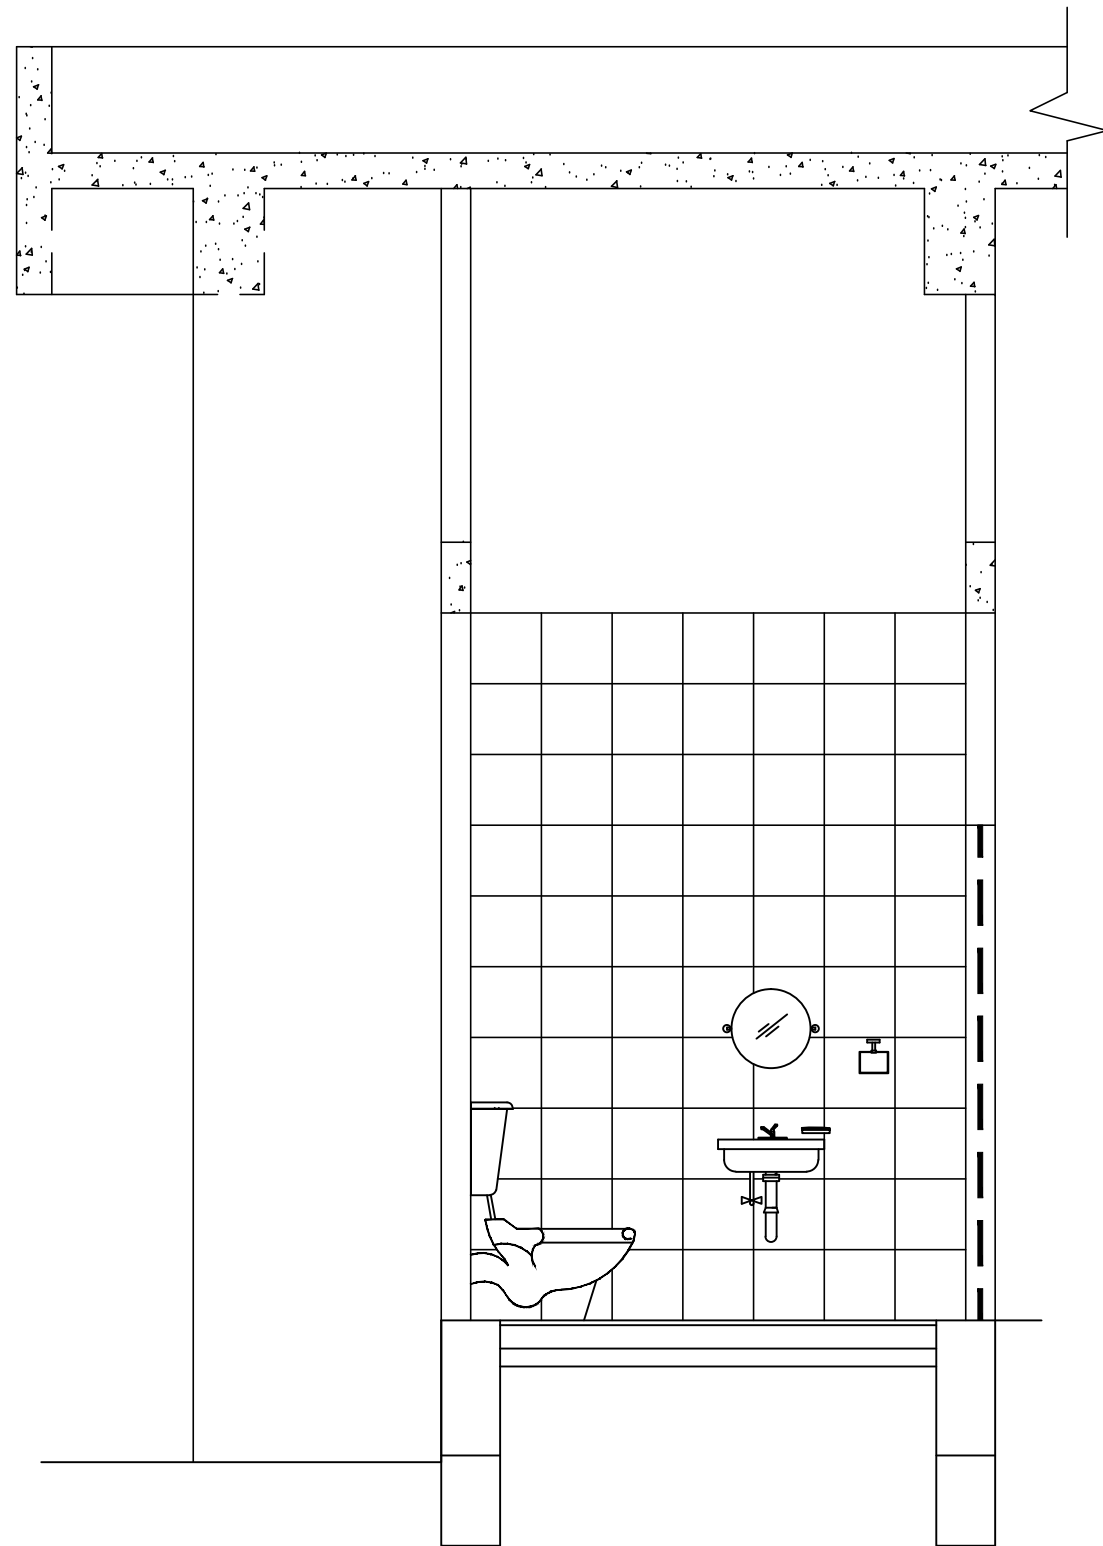


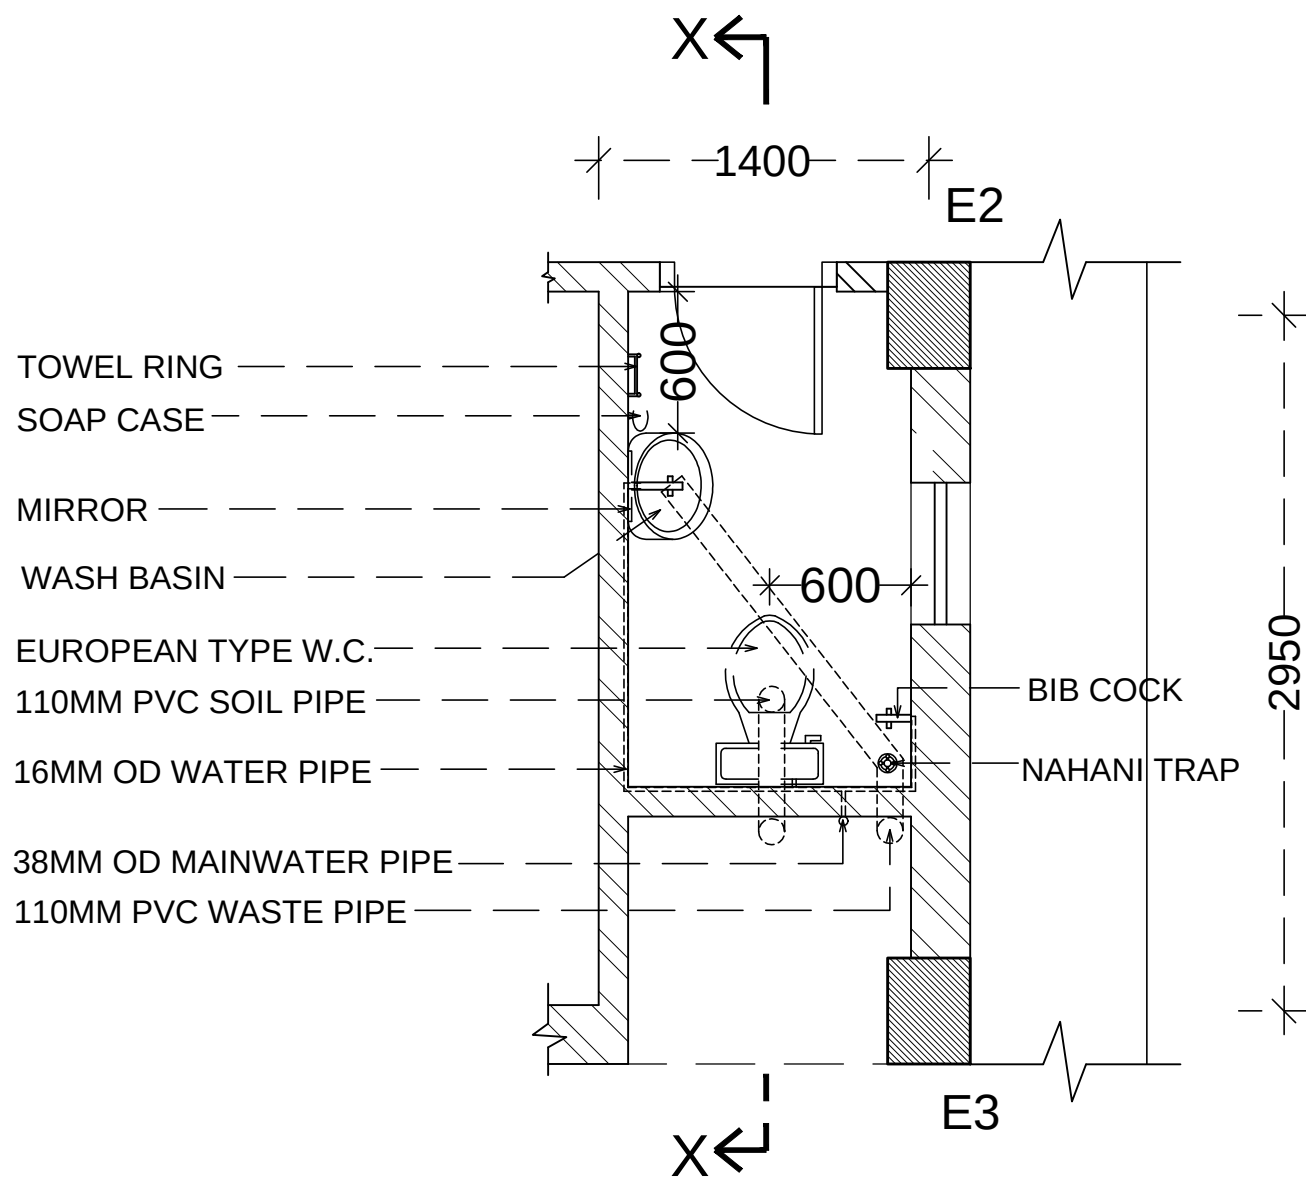

THIS DRAWING IS A **COPYRIGHT**.
CONTENTS OF THE DRAWING OR PART
THEREOF MAY NOT BE USED OR
REPRODUCED WITHOUT THE PERMISSION
OF THE **RAJKHOWAS AARCHI**
M.D.ROAD, CHANDMARI, GUWAHATI.

NOTES

1. ALL DIMENSIONS ARE TO BE READ AND NOT TO BE MEASURED.
2. ALL DIMENSIONS ARE IN MILLIMETER(MM) UNLESS OTHERWISE SPECIFIED.

S.NO.	REVISIONS	DATE

REVISIONS

CLIENT

BRAHMAPUTRA CRACKER AND
POLYMER LIMITED

PROJECT

PROPOSED SUBSTATION AT
BCPL TOWNSHIP,
LEPETKATA, DIBRUGARH.

CANTEEN

SCALE	JOB NO.	15/GU/2009
1:100	DEALT BY	
	CHECKED BY	

CLIENT'S SIGN

ARCHITECT'S SIGN

CONSULTANT

ARCHITECTS, ENGINEERS,
VALUERS & PLANNERS
M.D.ROAD, CHANDMARI,
GUWAHATI-781003



DRAWING TITLE

TOILET DETAIL

DRAWING NO.

RAA / BCPL / SUBSTATION/ T/AR-06