




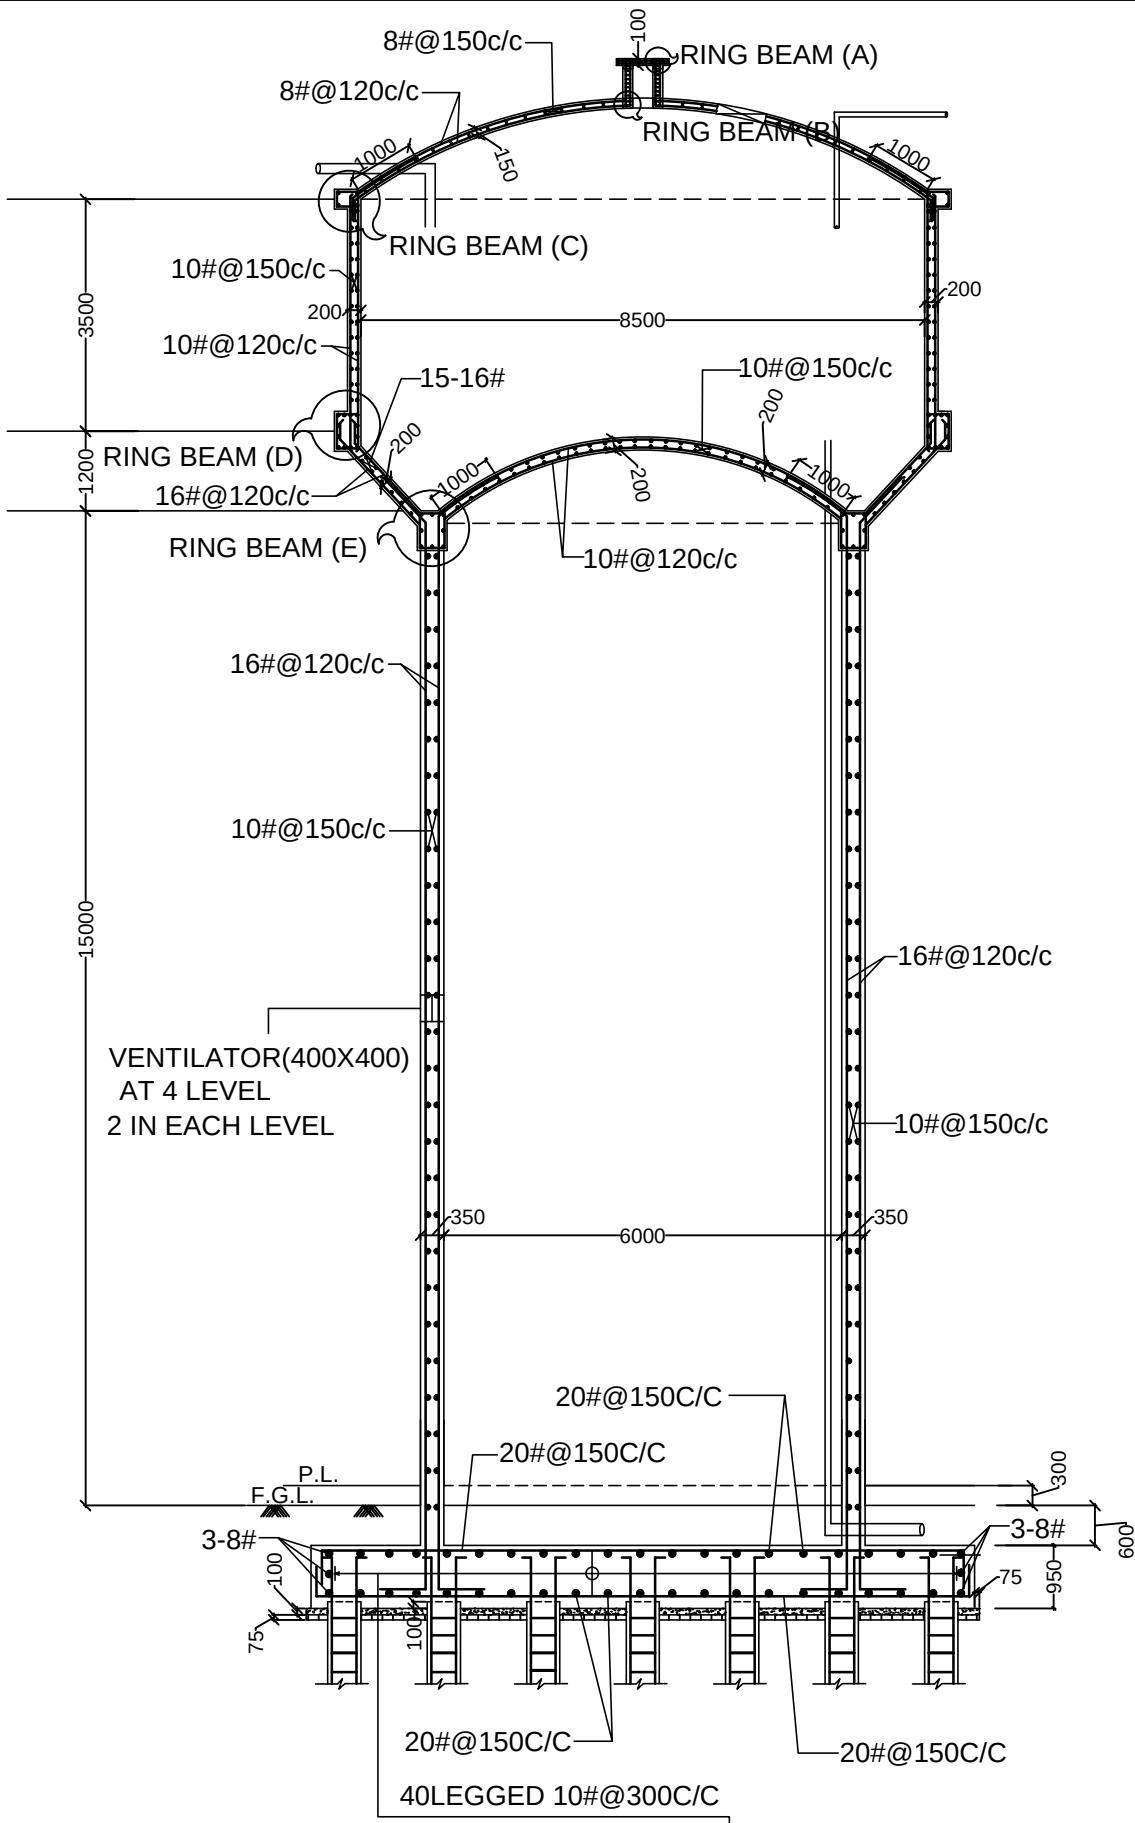


SECTION -A-A

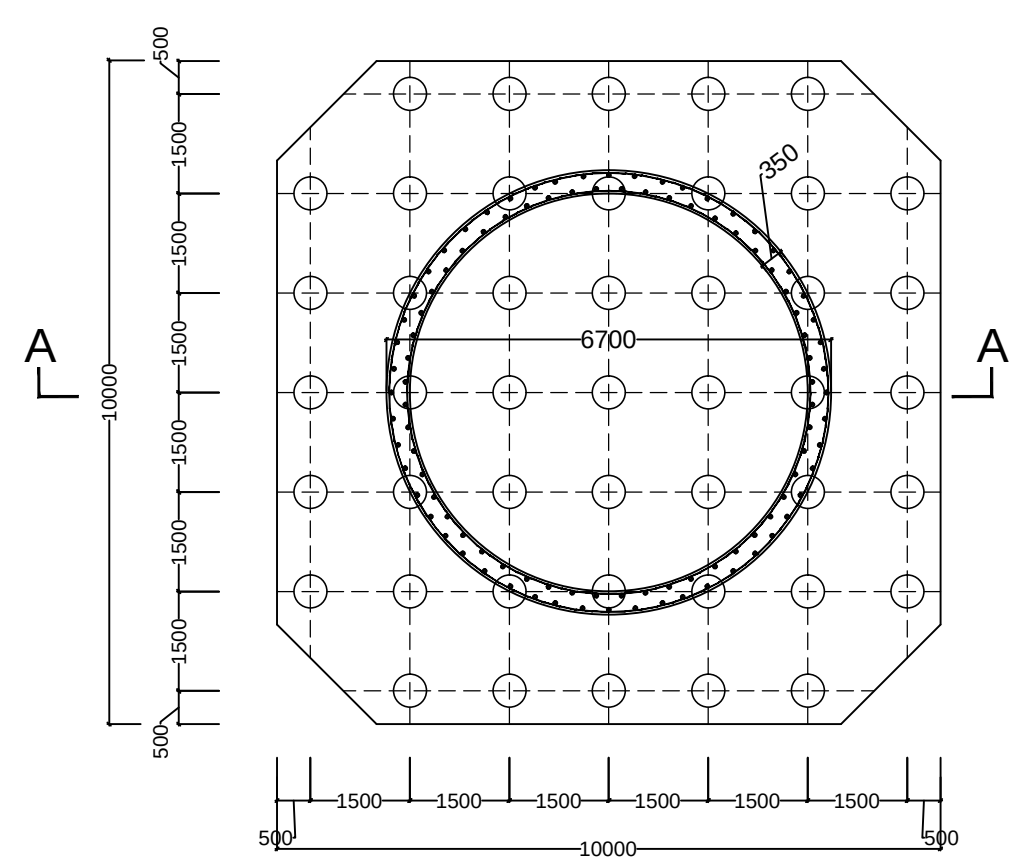

PLAN

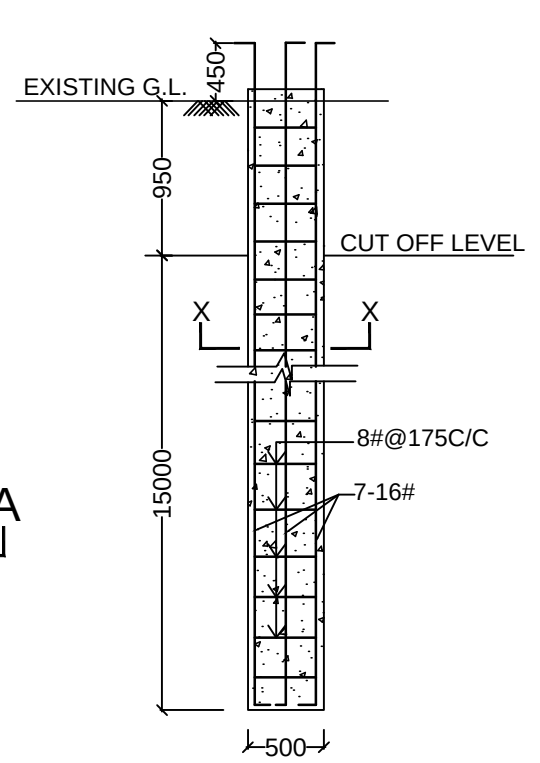

LONGITUDINAL SECTION OF A PILE

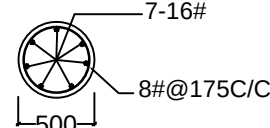

SECTION X-X
500 DIA CUST IN SITU R.C.C. PILE

THIS DRAWING IS A COPYRIGHT.
CONTENTS OF THE DRAWING OR PART THEREOF
MAY NOT BE USED OR REPRODUCED WITHOUT
THE PERMISSION OF RAJKHOWAS AARCHI
M.D ROAD, CHANDMARI, GUWAHATI.

- NOTES
1. ALL DIMENSIONS ARE TO BE READ AND NOT TO BE MEASURED.
 2. ALL DIMENSIONS ARE IN MM UNLESS OTHERWISE SPECIFIED
 3. PILE HEAD TO BE DMOLISH TO ACCOMODATE PILE CAP
 4. ALL CONCRETE GRADE M25
 5. ALL STEEL GRADE Fe500N/SQ.MM.(SD) (TATA MAKE)
 6. CLEAR COVER
PILE CAP = 100MM
SHAFF = 35MM
VERTICAL WALL = 30MM
ROOF DOME = 20MM
BOTTOM DOME = 30MM
BEAM = 30MM
 7. SBC = 50T

S.NO.	REVISIONS	DATE

REVISIONS

CLIENT

BRAHMAPUTRA CRACKER AND
POLYMER LIMITED

PROJECT

PROPOSED ROADS & DRAIN FOR
BCPL TOWNSHIP AT LEPETKATA,
DIBRUGARH.

SCALE :	JOB NO	15/GU/2009
	DEALT BY	
	CHECKED BY	

CLIENT'S SIGN

ARCHITECT'S SIGN

CONSULTANT

ARCHITECTS, ENGINEERS,
VALUERS & PLANNERS
M.D. ROAD, CHANDMARI
GUWAHATI-781003

RAJKHOWAS
AARCHI

DRAWING TITLE

WATER TANK

DRAWING NO.

RAA / BCPL / WATER TANK / T / ST- 01