




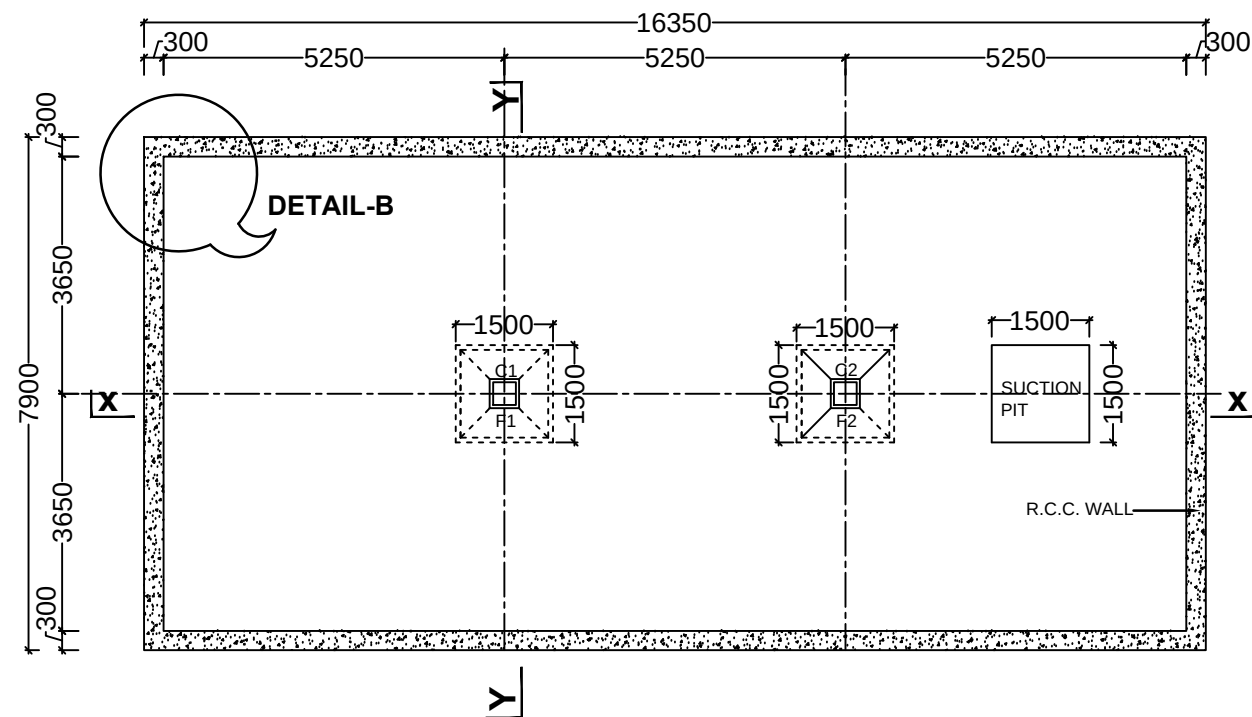


UNDER GROUND WATER TANK BOTTOM PLAN

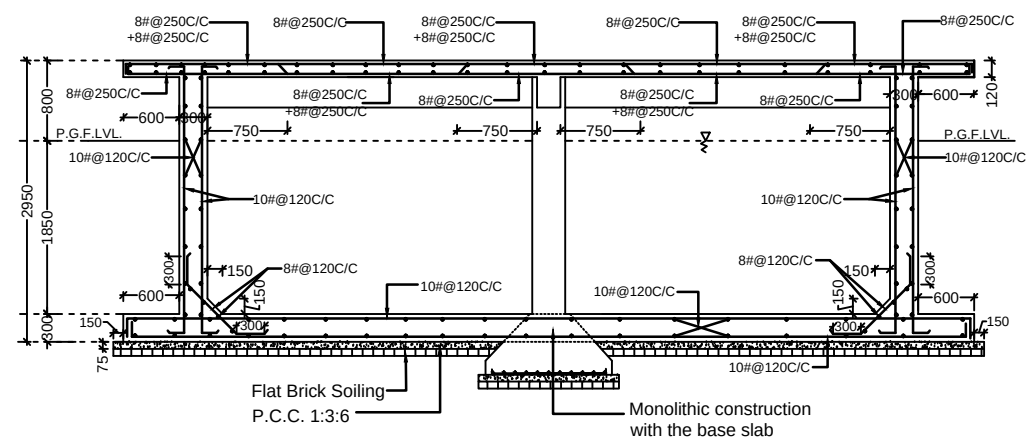


SECTION AT Y-Y

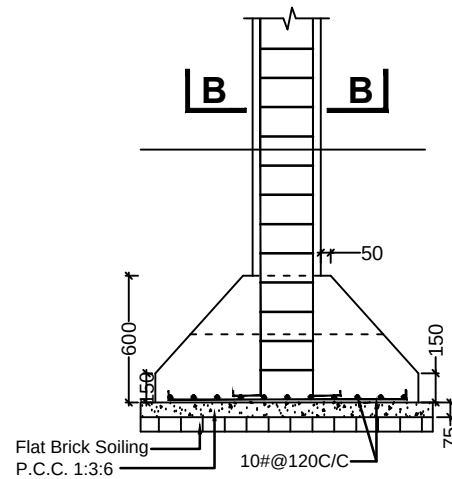


SECTION AT A-A
(Footing F1,F2)

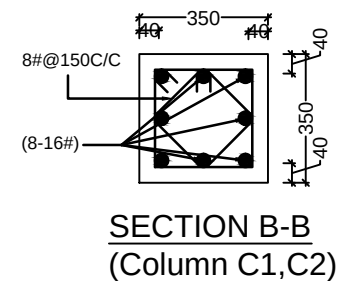

SECTION B-B
(Column C1,C2)

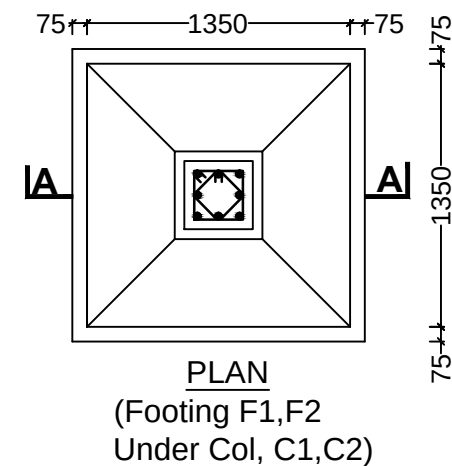

PLAN
(Footing F1,F2
Under Col, C1,C2)

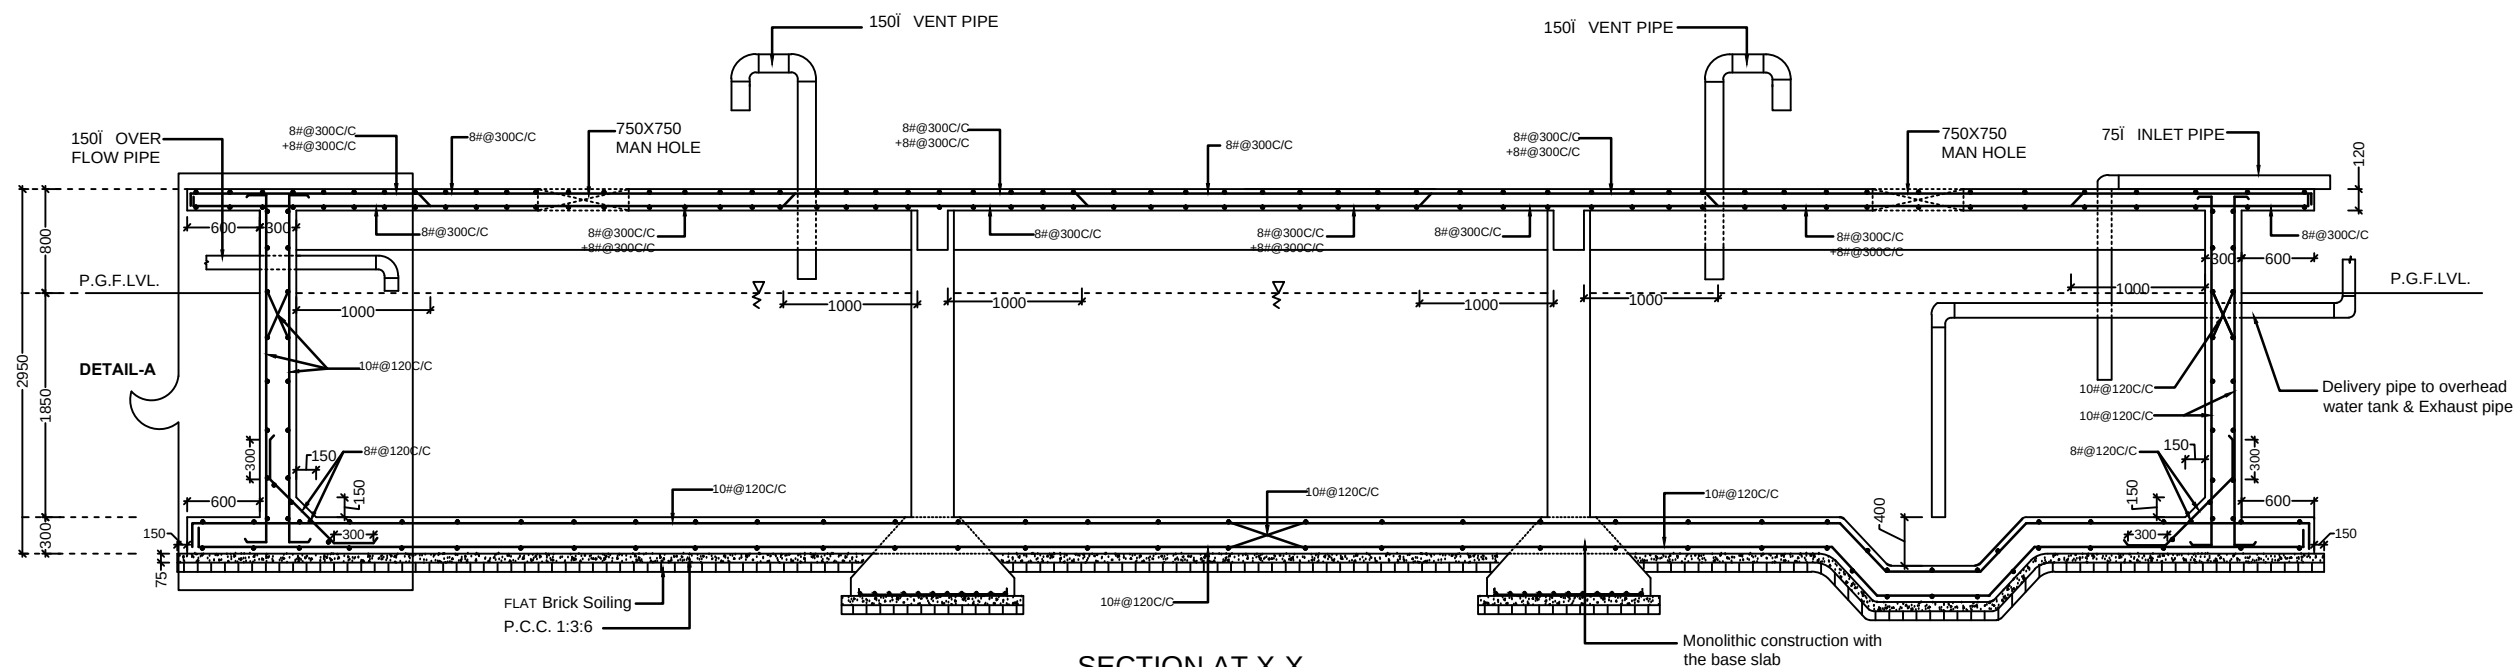

SECTION AT X-X

THIS DRAWING IS A COPYRIGHT.
CONTENTS OF THE DRAWING OR PART
THEREOF MAY NOT BE USED OR
REPRODUCED WITHOUT THE PERMISSION
OF THE RAJKHOWAS AARCHI
M.D.ROAD, CHANDMARI, GUWAHATI.

NOTES

1. ALL DIMENSIONS ARE TO BE READ AND NOT TO BE MEASURED.
2. ALL DIMENSIONS ARE IN MILLIMETER(MM) UNLESS OTHERWISE SPECIFIED.
3. CONC MIX M25.
4. STEEL GRADE Fe 500 N/SQ MM
5. SBC OF SOIL = 120 KN/SQ M. AT 2.0 M DEPTH FROM Ex. G.L.

S.NO.	REVISIONS	DATE
-------	-----------	------

REVISIONS

CLIENT

BRAHMAPUTRA CRACKER
AND POLYMER LIMITED

PROJECT

NON-PLANT BUILDING AT
BCPL LEPETKATA,
DIBRUGARH.

SCALE	JOB NO.	15/GU/2009
	DEALT BY	
	CHECKED BY	

CLIENT'S SIGN

ARCHITECT'S SIGN

CONSULTANT

ARCHITECTS, ENGINEERS,
VALUERS & PLANNERS
M.D.ROAD, CHANDMARI,
GUWAHATI-781003
RAJKHOWAS
AARCHI

DRAWING TITLE

UNDER GROUND WATER
TANK DETAIL

DRAWING NO.

RAA/BCPL/UNDER GROUND WATER TANK/T/ST-01