


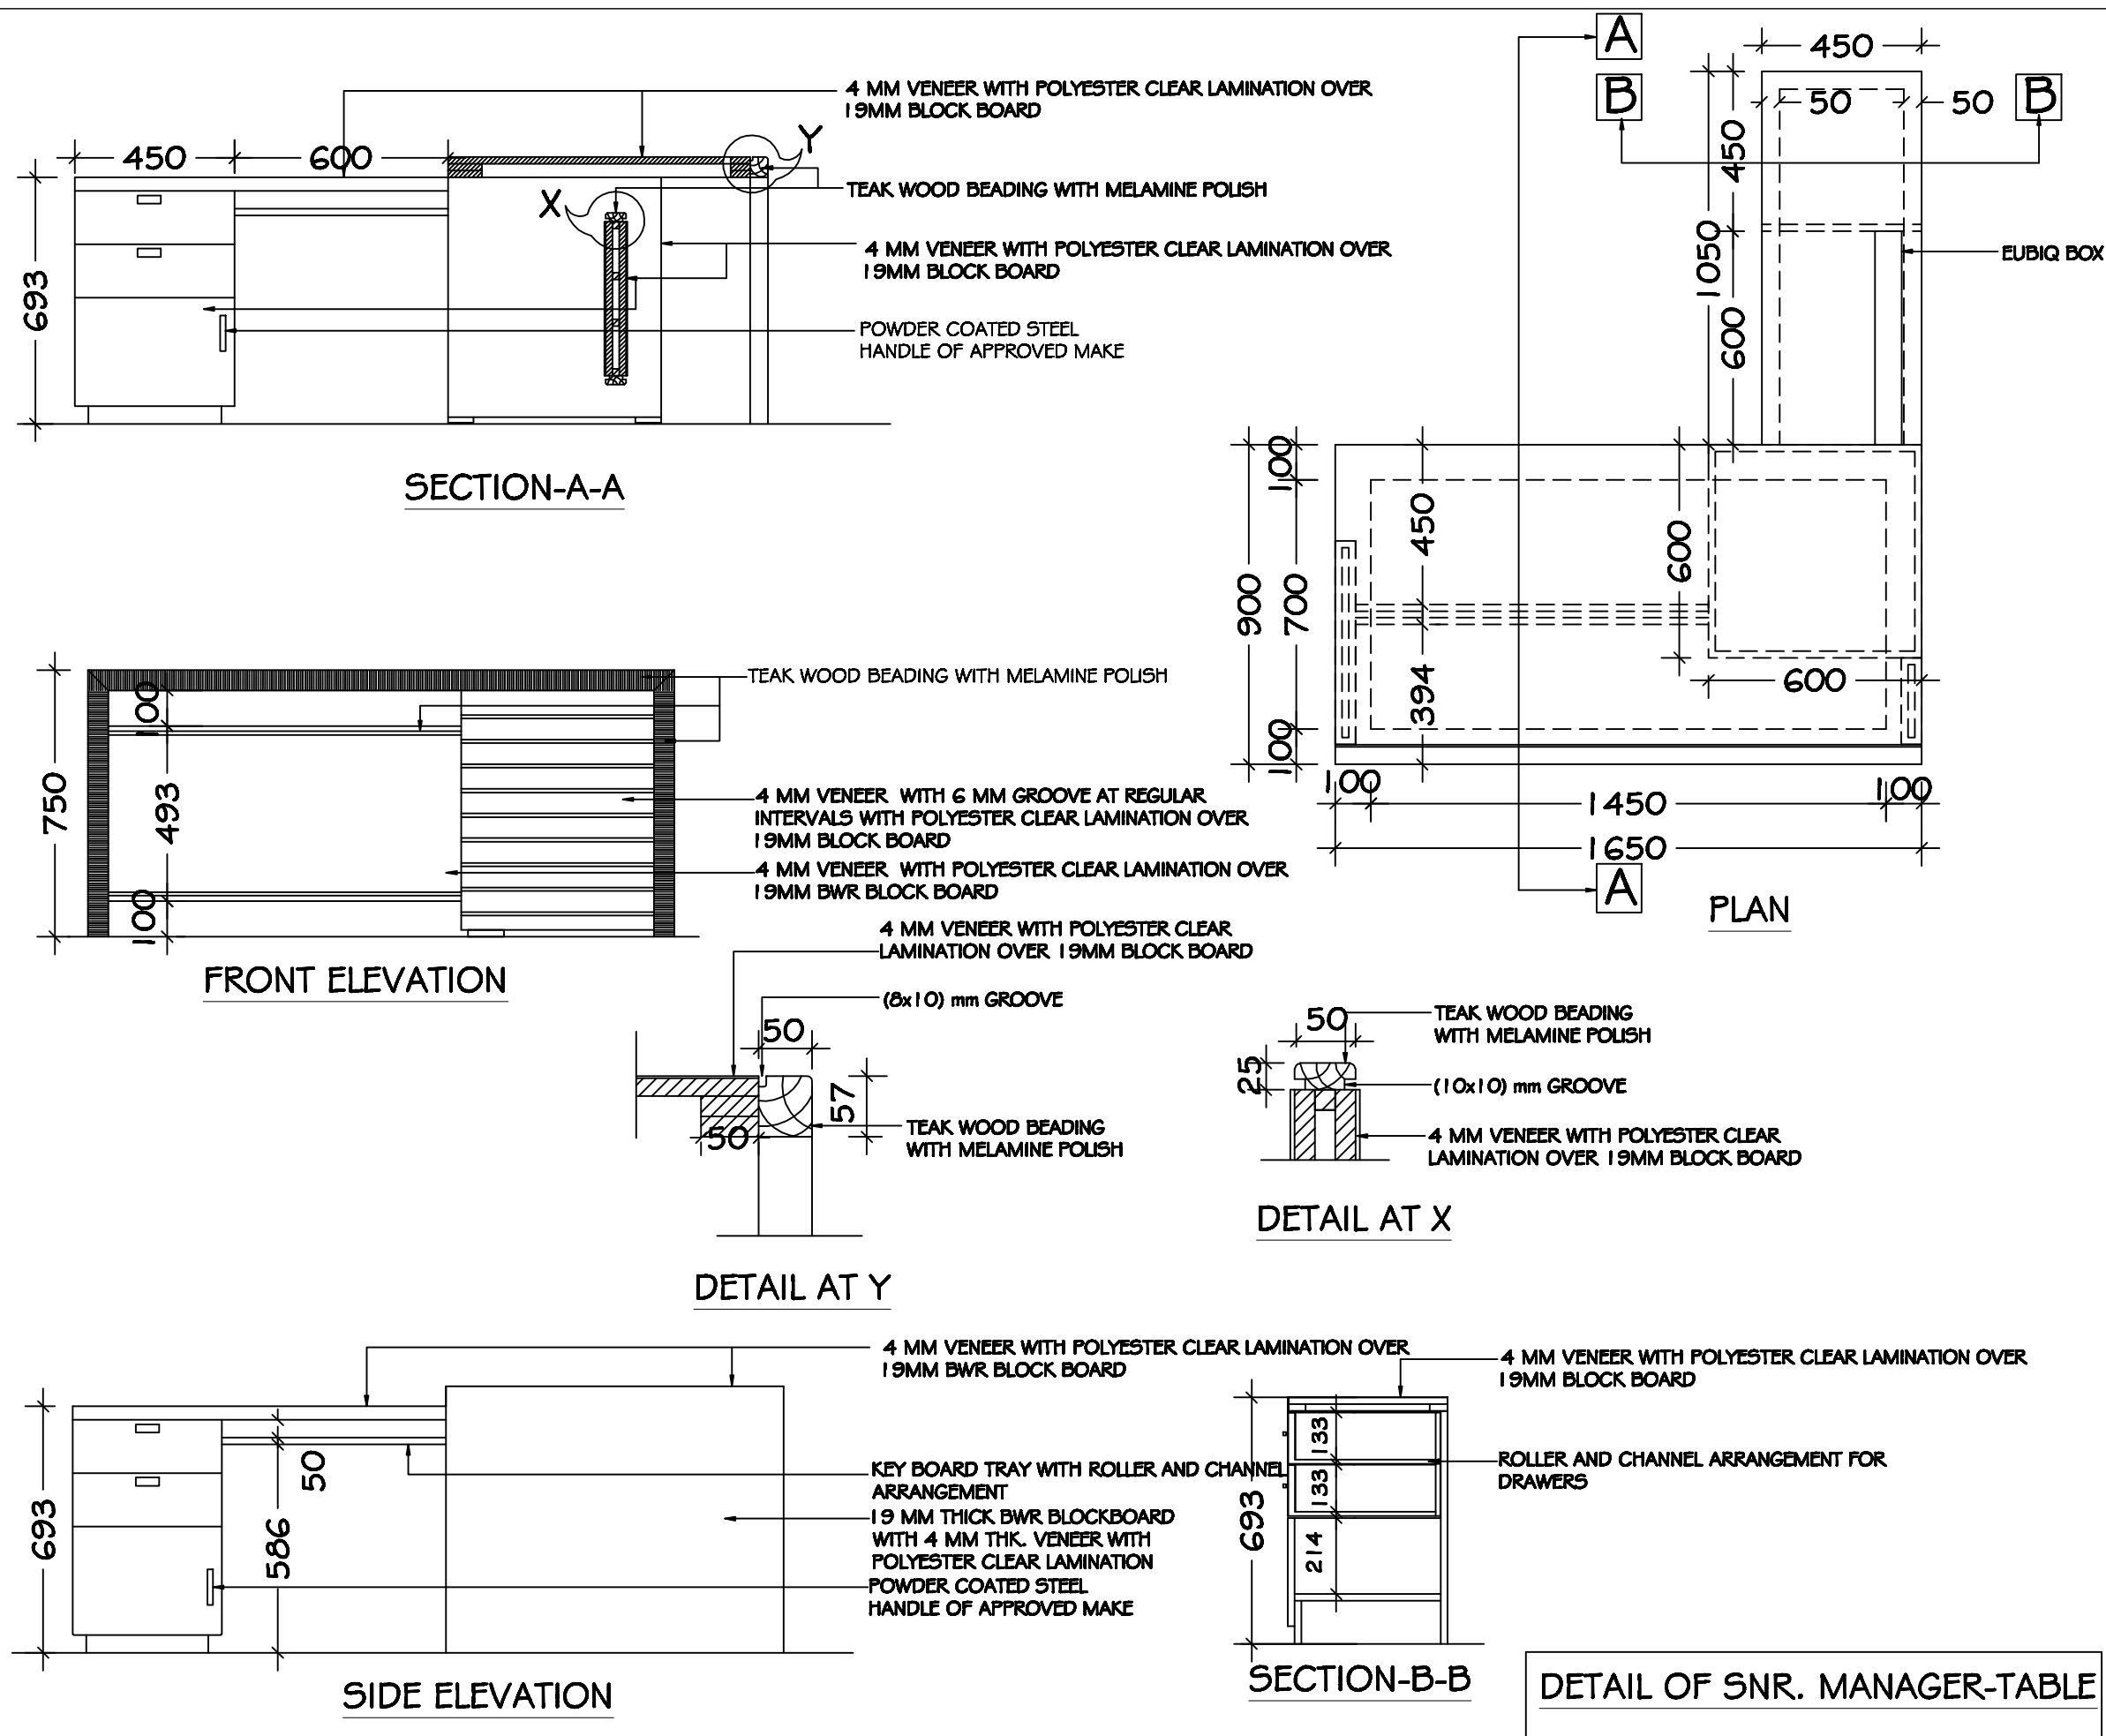

THIS DRAWING IS A COPYRIGHT. CONTENTS OF THE DRAWING OR PART THEREOF MAY NOT BE USED OR REPRODUCED WITHOUT THE PERMISSION OF THE RAJKHOWAS AARCHI M.D.ROAD, CHANDIMARI, GUWAHATI.

NOTES

1. ALL DIMENSIONS ARE TO BE READ AND NOT TO BE MEASURED.
2. ALL DIMENSIONS ARE IN MILLIMETER(MM) UNLESS OTHERWISE SPECIFIED.

REVISIONS

S.NO.	REVISIONS	DATE

CLIENT
BRAHMAPUTRA CRACKER AND POLYMER LIMITED

PROJECT
NON-PLANT BUILDING AT BCPL LEPETKATA, DIBRUGARH.

ADMINISTRATIVE BUILDING

JOB NO.	15/GU/2009
DEALT BY	
CHECKED BY	

CLIENT'S SIGN

ARCHITECT'S SIGN

CONSULTANT

ARCHITECTS, ENGINEERS, VALUERS & PLANNERS
M.D.ROAD, CHANDIMARI, GUWAHATI-781003
RAJKHOWAS AARCHI

DRAWING TITLE

SNR. MANAGER TABLE DETAIL

DRAWING NO.
RAA / BCPL NP / ADMN / FUR / SR.
MNGR / IN-29