

THIS DRAWING IS A COPYRIGHT.
CONTENTS OF THE DRAWING OR PART
THERE OF MAY NOT BE USED OR
REPRODUCED WITHOUT THE PERMISSION
OF RAJKHOWAS AARCHI
M.D.ROAD,CHANDMARI,GUWAHATI.

1. ALL DIMENSIONS ARE TO BE READ
AND NOT TO BE MEASURED.
2.ALL DIMENSIONS ARE IN
MILLIMETER(MM) UNLESS OTHERWISE
SPECIFIED.

REVISIONS	DATE

REVISIONS

BRAHMAPUTRA CRACKER
AND POLYMER LIMITED

PROJECT
NON-PLANT BUILDING AT
BCPL LEPETKATA,
DIBRUGARH.

ADMINISTRATIVE BUILDING

JOB NO.	19/GU/2009
DEALT BY	
CHECKED BY	

CLIENT'S SIGN

ARCHITECT'S SIGN

CONSULTANT


ARCHITECTS, ENGINEERS,
VALUERS & PLANNERS
M.D.ROAD, CHANDMARI,
GUWAHATI-781003 RAJKHOWAS
AARCHI

DRAWING TITLE


CONFERENCE TABLE DETAIL

DRAWING NO.


RAA/BCPL NP / ADMN /FUR/CONFERENCE/IN-30(p)

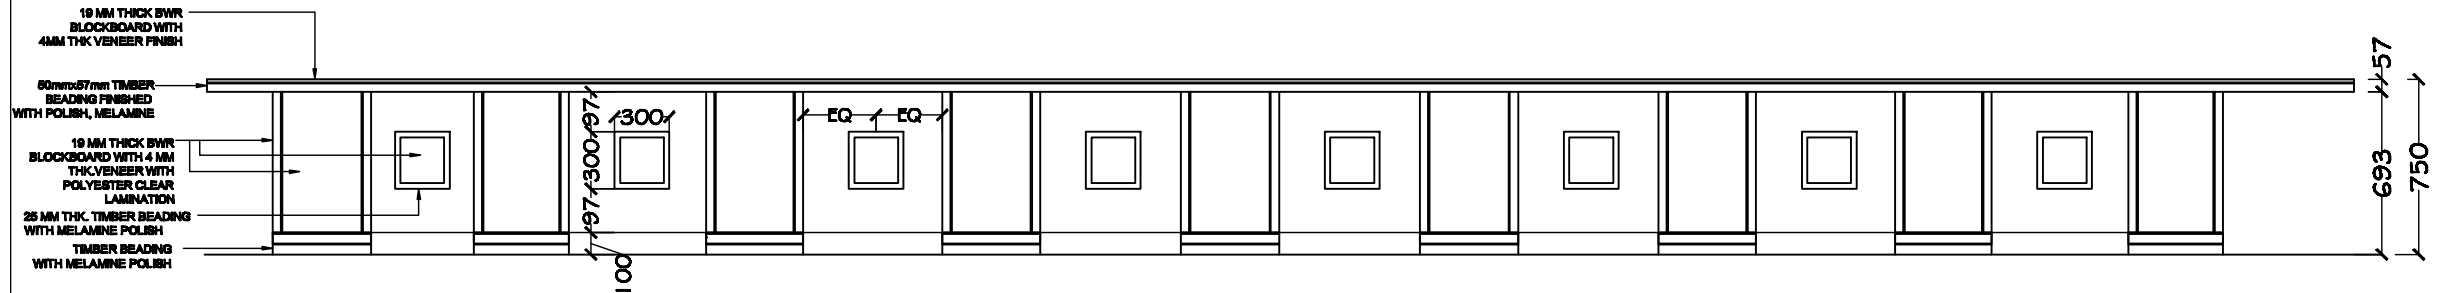

ELEVATION

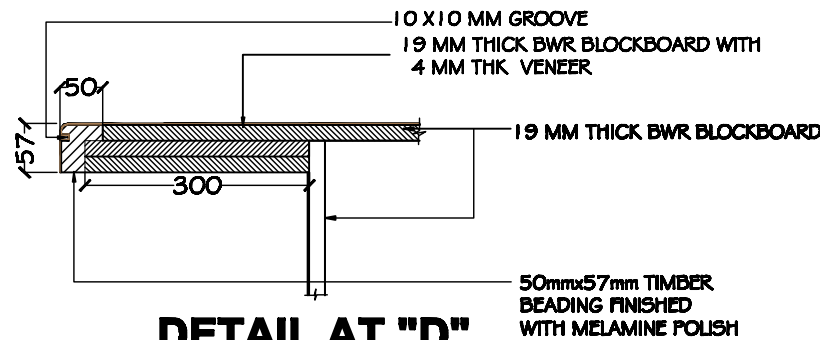


DETAIL AT "D"

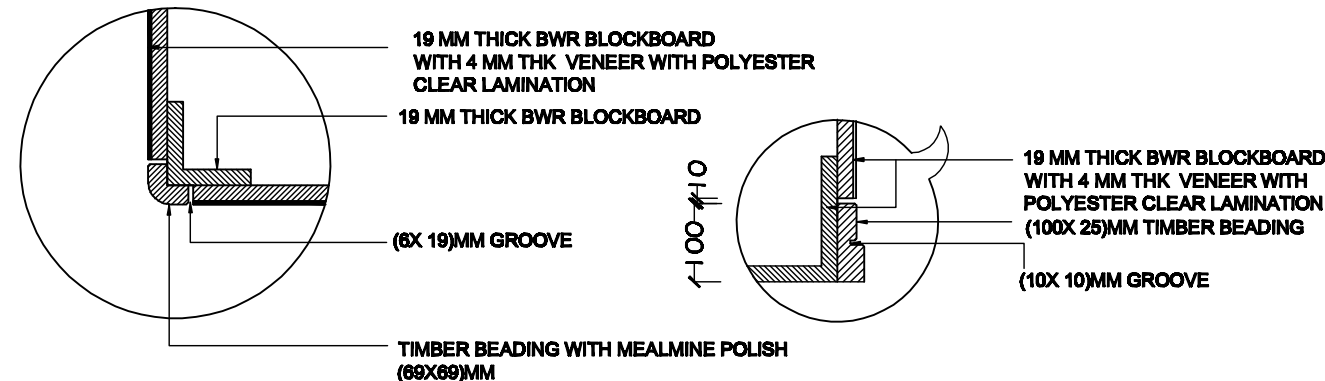


DETAIL AT "E"

DETAIL AT "C"

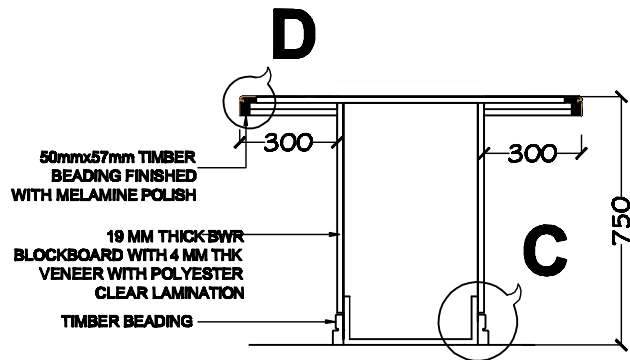

SECTION B-B

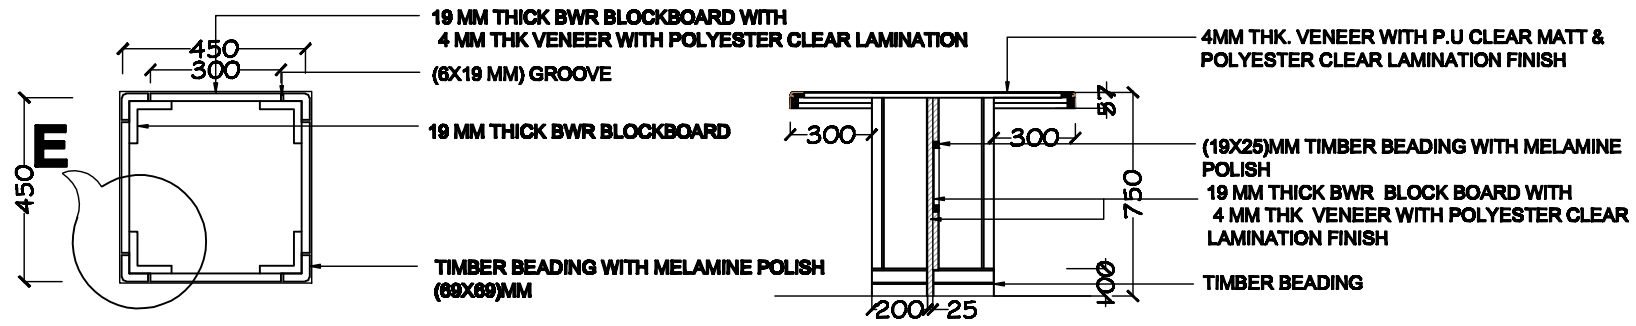

DETAIL AT "X" PLAN OF
THE SUPPORTING BOX

SECTION A-A