




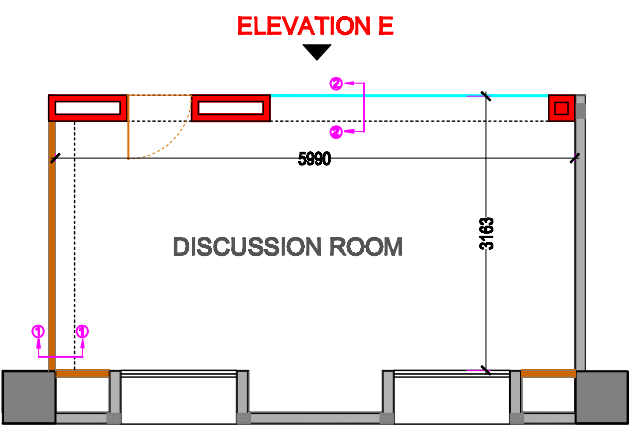

PLAN

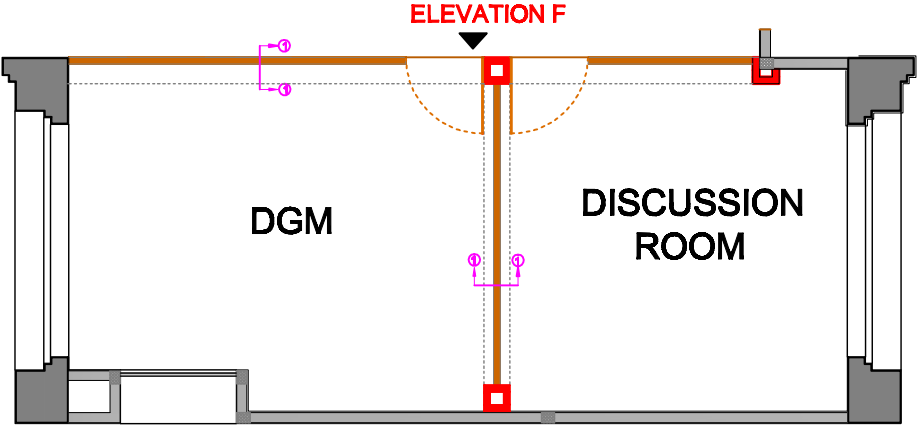

PLAN

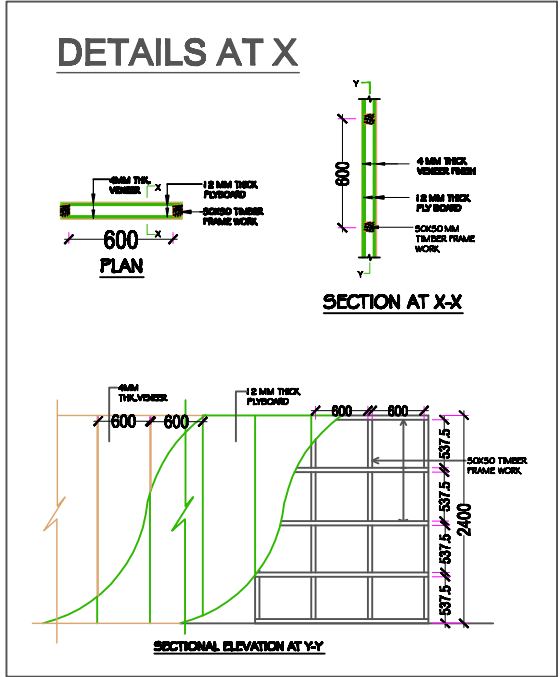

THIS DRAWING IS A COPYRIGHT.
CONTENTS OF THE DRAWING OR PART
THEREOF MAY NOT BE USED OR
REPRODUCED WITHOUT THE PERMISSION
OF THE RAJKHOWAS AARCHI
M.D.ROAD, CHANDMARI, GUWAHATI.

NOTES

1. ALL DIMENSIONS ARE TO BE READ AND NOT TO BE MEASURED.
2. ALL DIMENSIONS ARE IN MILLIMETER(MM) UNLESS OTHERWISE SPECIFIED.

S.NO.	REVISIONS	DATE

REVISIONS

CLIENT

BRAHMAPUTRA CRACKER
AND POLYMER LIMITED

PROJECT

NON-PLANT BUILDING AT
BCPL LEPETKATA,
DIBRUGARH.

ADMINISTRATIVE BUILDING

SCALE	JOB NO.	15/GU/2009

CLIENT'S SIGN

ARCHITECT'S SIGN

CONSULTANT


ARCHITECTS, ENGINEERS,
VALUERS & PLANNERS
M.D.ROAD, CHANDMARI,
GUWAHATI-781003 RAJKHOWAS
AARCHI

DRAWING TITLE


DETAILS OF DISCUSSION
& DGM ROOM
GROUND FLOOR

DRAWING NO.


RAA / BCPL NP / ADMN /P/IN- 04(b)

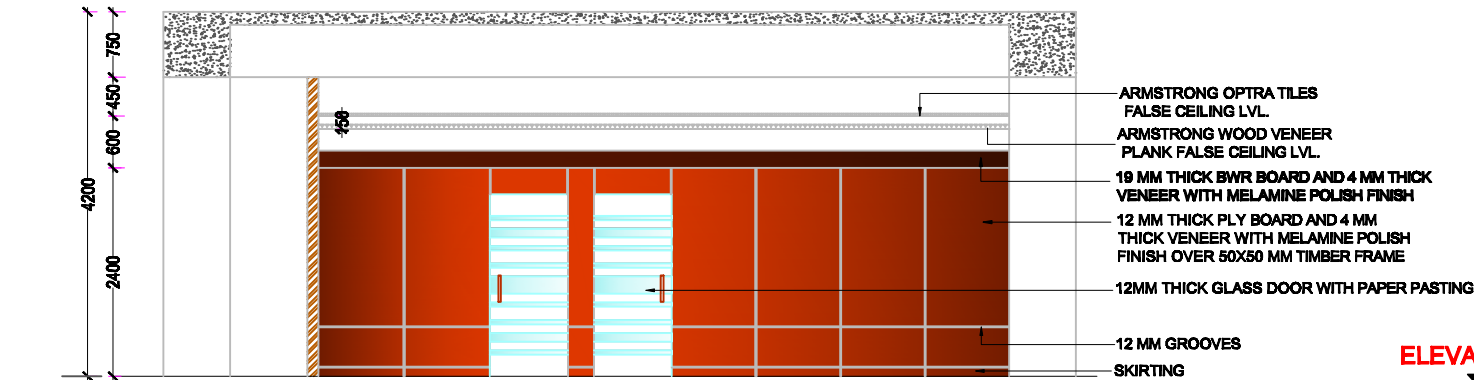


ELEVATION F

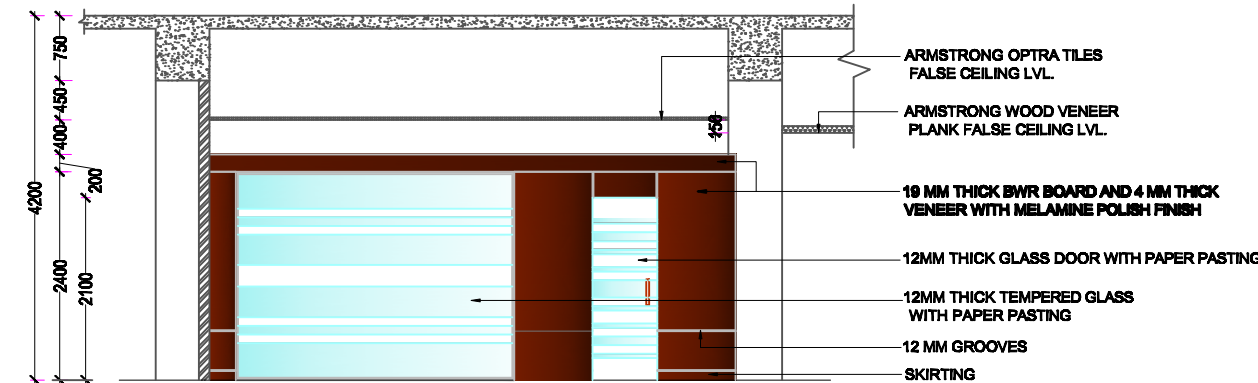


ELEVATION E

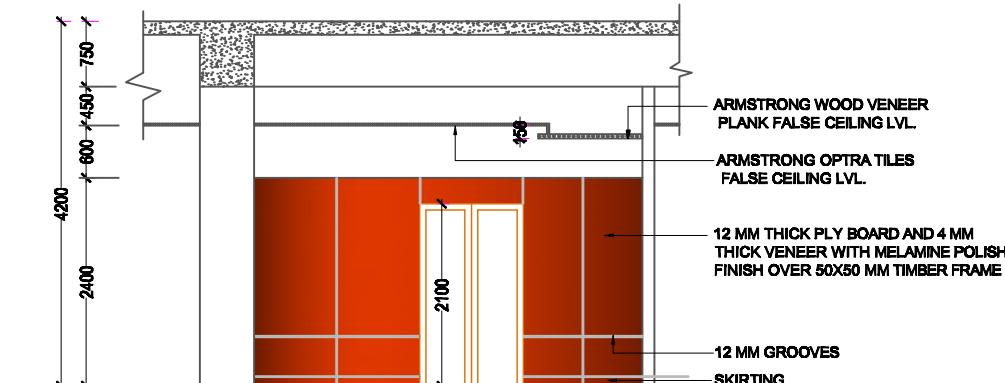


ELEVATION D

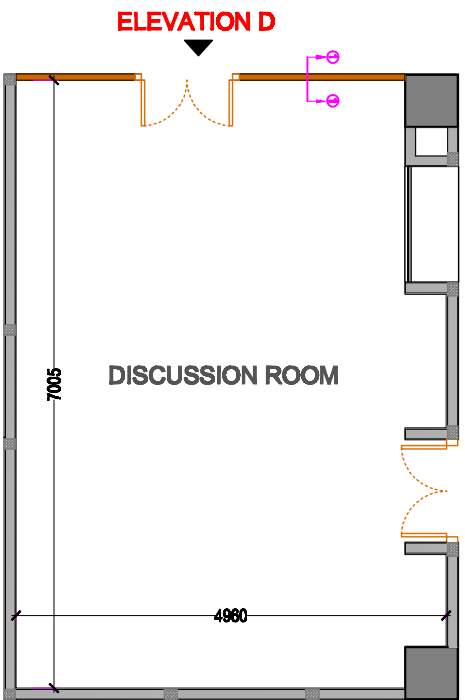

PLAN

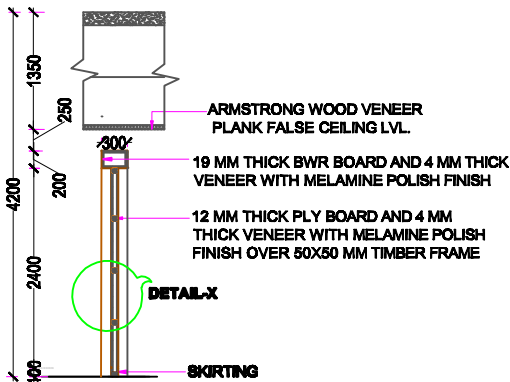

SECTION 1-1

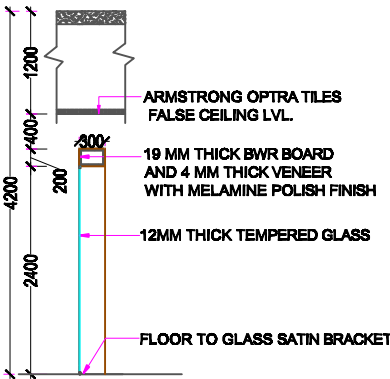

SECTION 2-2