


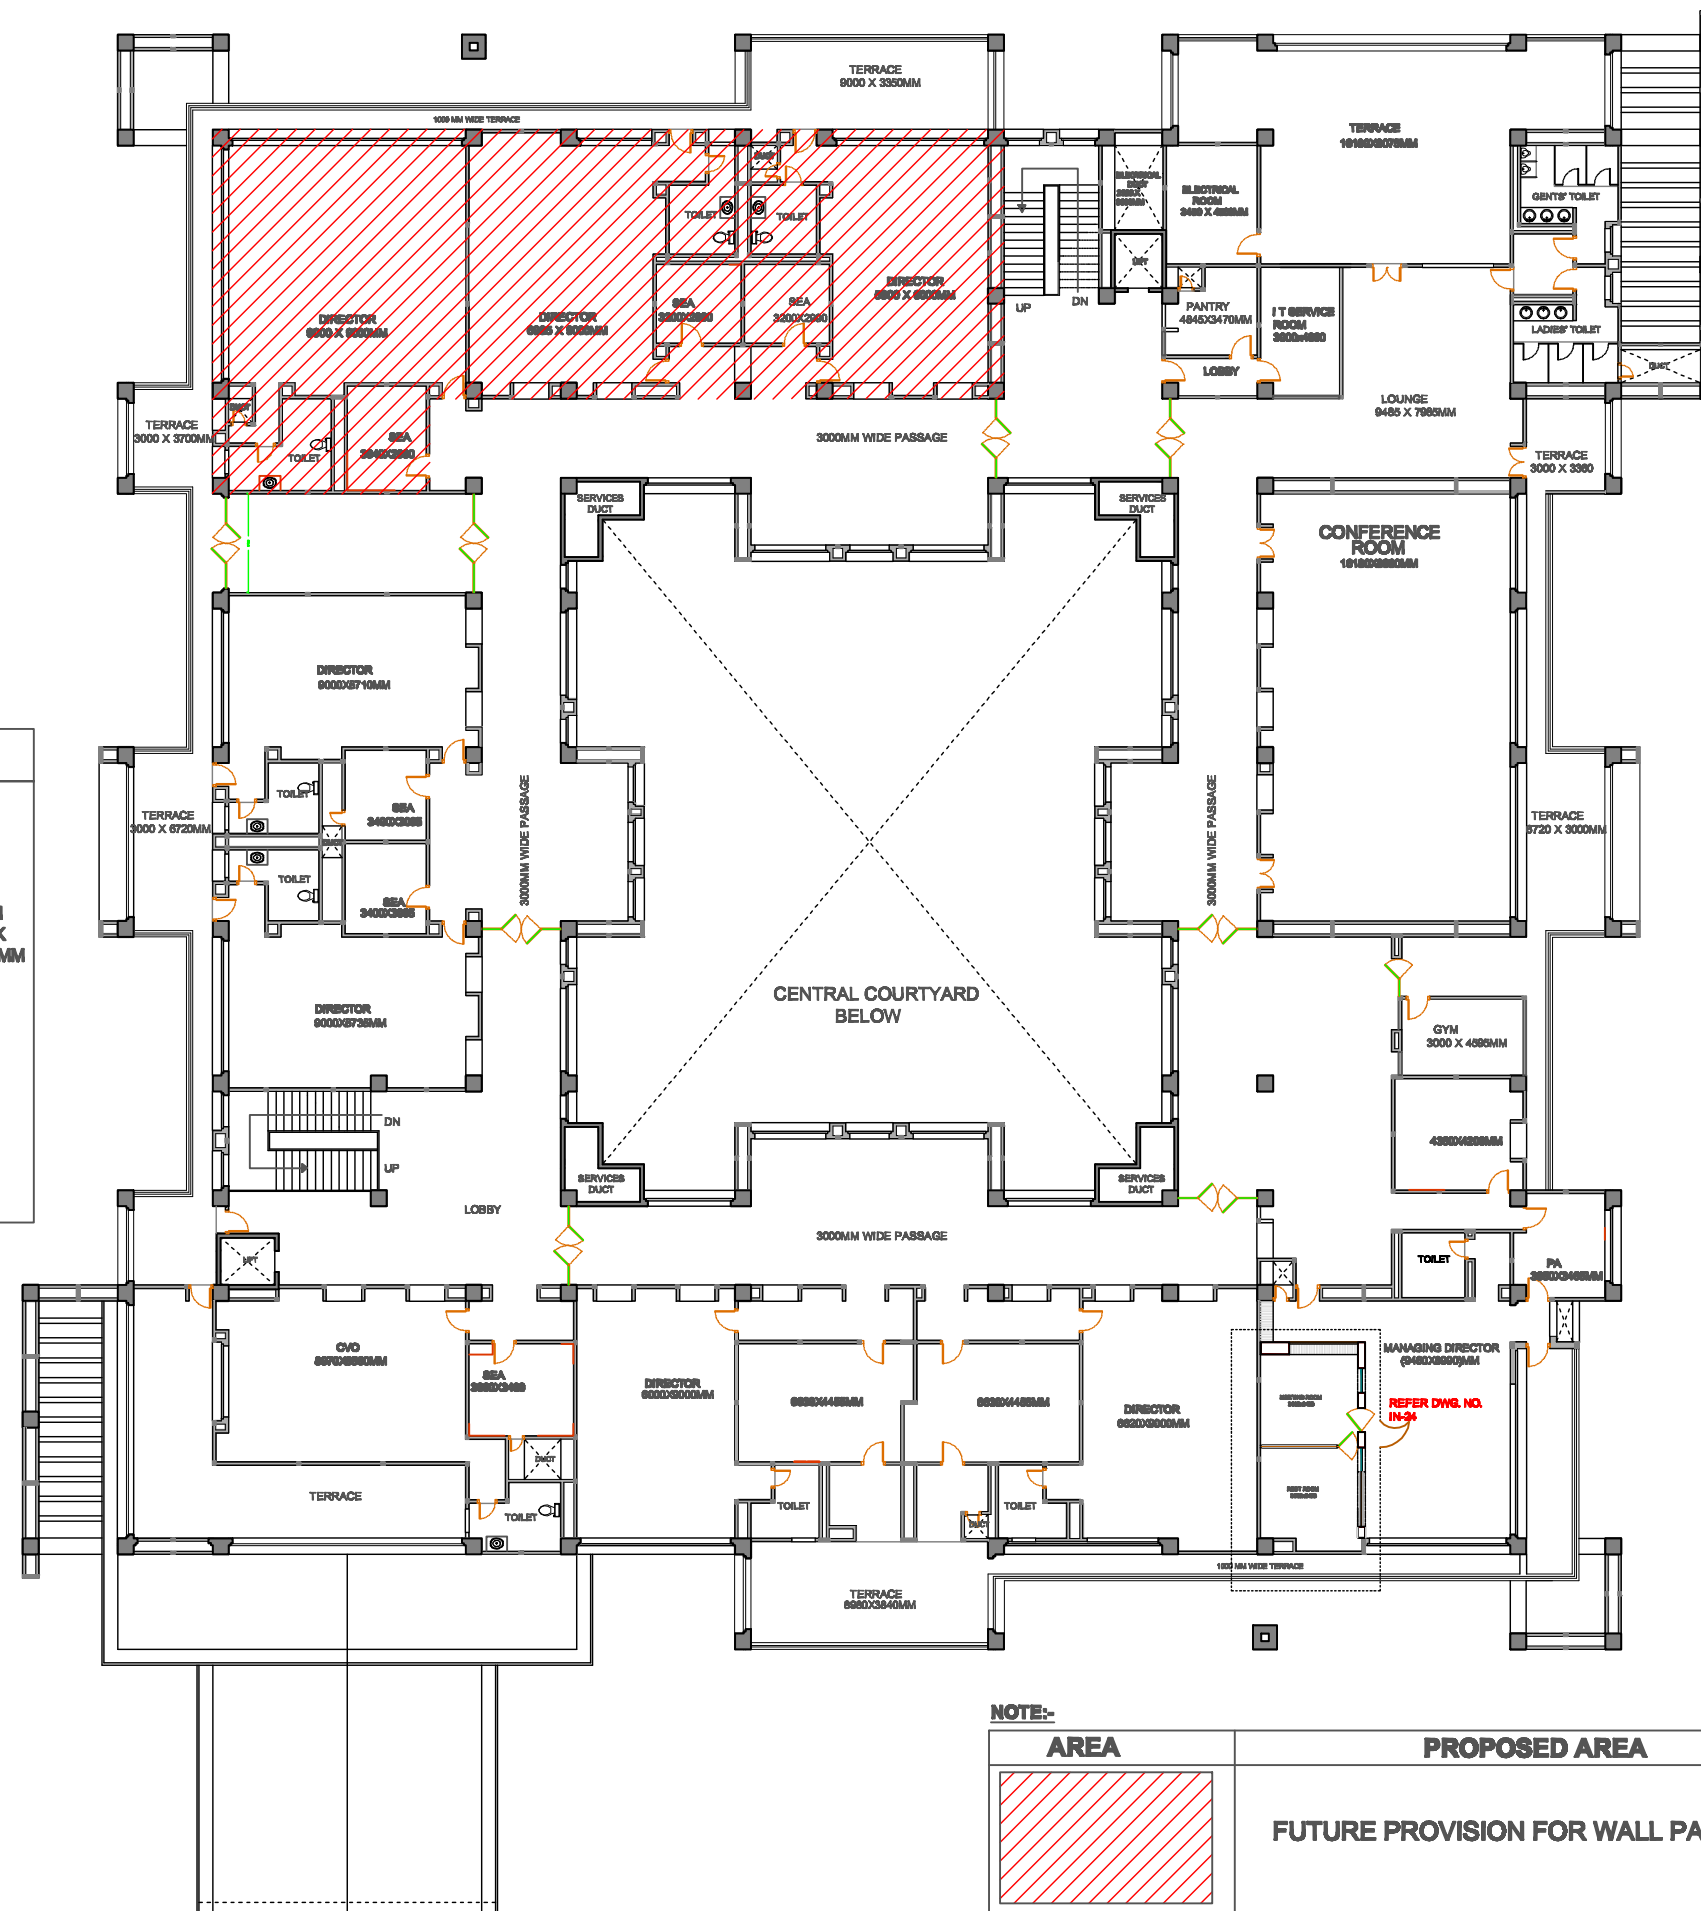

THIS DRAWING IS A COPYRIGHT.
CONTENTS OF THE DRAWING OR PART
THEREOF MAY NOT BE USED OR
REPRODUCED WITHOUT THE PERMISSION
OF THE RAJKHOWAS AARCHI
M.D.ROAD, CHANDMARI, GUWAHATI.

- NOTES**
1. ALL DIMENSIONS ARE TO BE READ
AND NOT TO BE MEASURED.
 2. ALL DIMENSIONS ARE IN
MILLIMETER(MM) UNLESS OTHERWISE
SPECIFIED.

S.NO.	REVISIONS	DATE
-------	-----------	------

REVISIONS

CLIENT

**BRAHMAPUTRA CRACKER
AND POLYMER LIMITED**

PROJECT

**NON-PLANT BUILDING AT
BCPL LEPETKATA,
DIBRUGARH.**

ADMINISTRATIVE BUILDING

SCALE	JOB NO.	15/GU/2009
	DEALT BY	
	CHECKED BY	

CLIENT'S SIGN

ARCHITECT'S SIGN

CONSULTANT

ARCHITECTS, ENGINEERS,
VALUERS & PLANNERS
M.D.ROAD, CHANDMARI,
GUWAHATI-781003

**RAJKHOWAS
AARCHI**

DRAWING TITLE

**SECOND FLOOR PARTITION
LAYOUT**


DRAWING NO.

RAA / BCPL NP / ADMN /P/IN- 08

LEGEND

-  2400 mm HEIGHT , 12mm THICK
TOUGHENED GLASS PARTITION
-  2400 mm HEIGHT , 75mm THICK PARTITION
MADE OF 50X 50 MM TIMBER FRAME WORK
WITH 12 MM PLY ON EITHER SIDE WITH 4 MM
THICK VENEER FINISH OVER IT
-  (300X300) MM BOX SUPPORTING
COLUMN OF 3000MM HEIGHT
-  BRICK WALL

NOTE:-

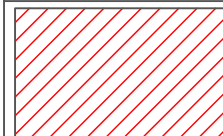AREA	PROPOSED AREA
	FUTURE PROVISION FOR WALL PANELLING